


NOTES


- This drawing is copyright. No unauthorised copying of drawing without the express permission of the architect.
- Do not scale from prints. Use figure dimensions only.
- Contractors to check all dimensions on site prior to commencement of work.
- All works to be carried out in accordance with current statutory Health and Safety Regulations.
- This drawing is to be read in conjunction with all relevant consultant's and / or specialist's drawings / documents and any relevant specifications. All works to be carried out in accordance with the relevant specifications and to be notified to the architect before affected work commences.

REV. AMENDMENTS DATE

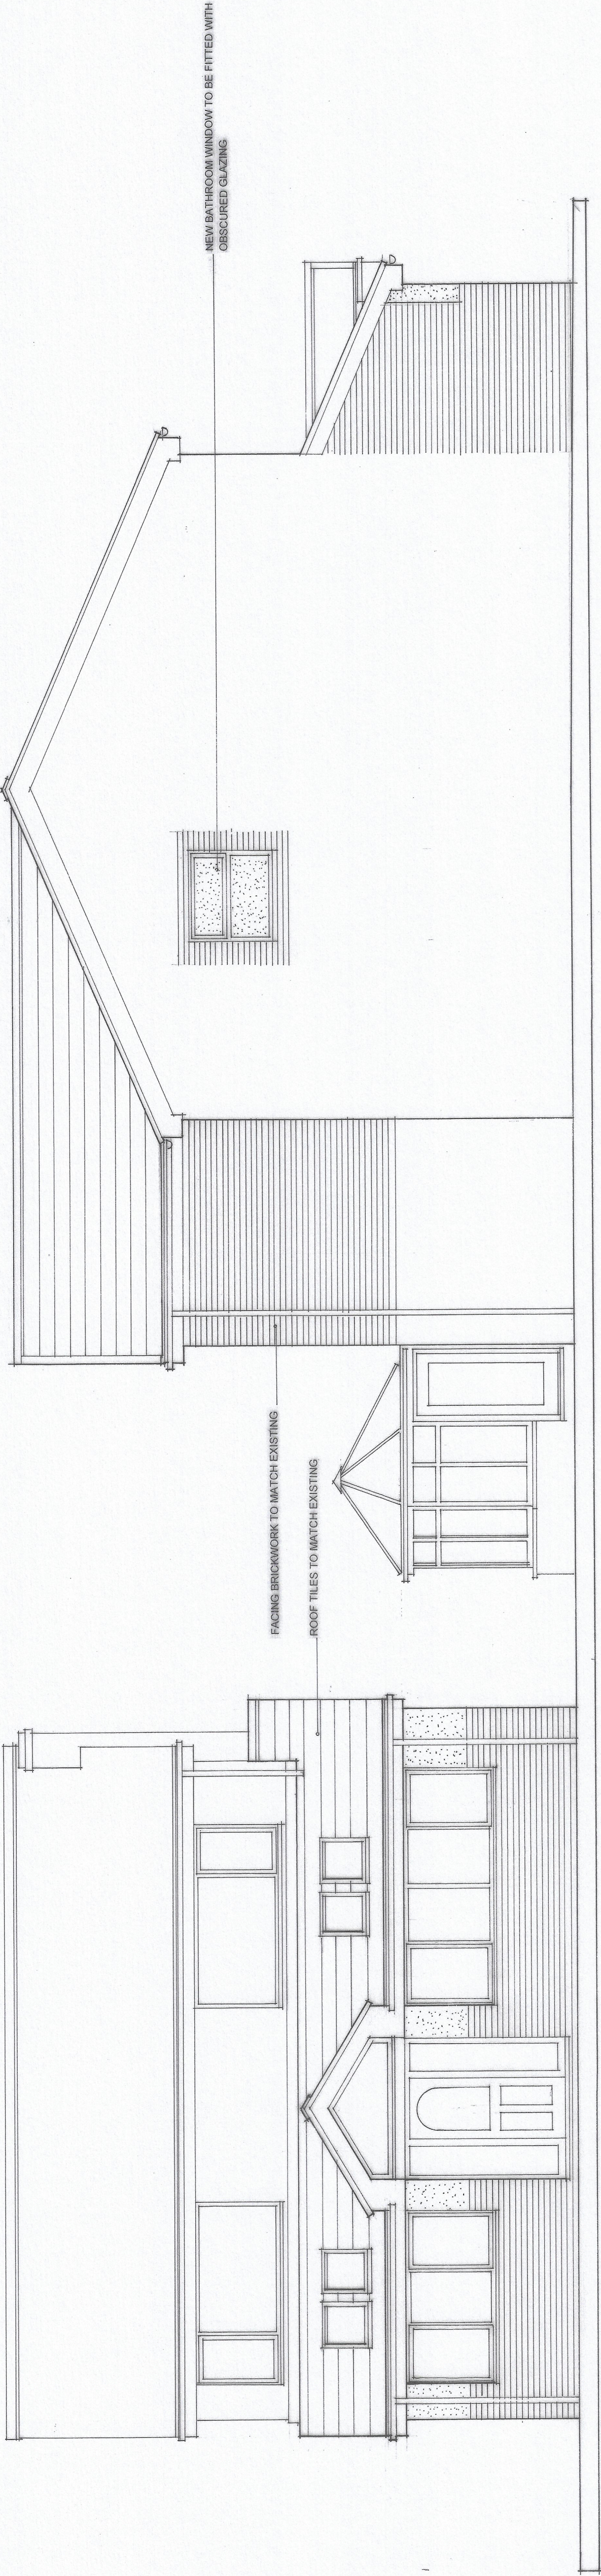

PROPOSED FRONT ELEVATION

PROPOSED GABLE ONE ELEVATION

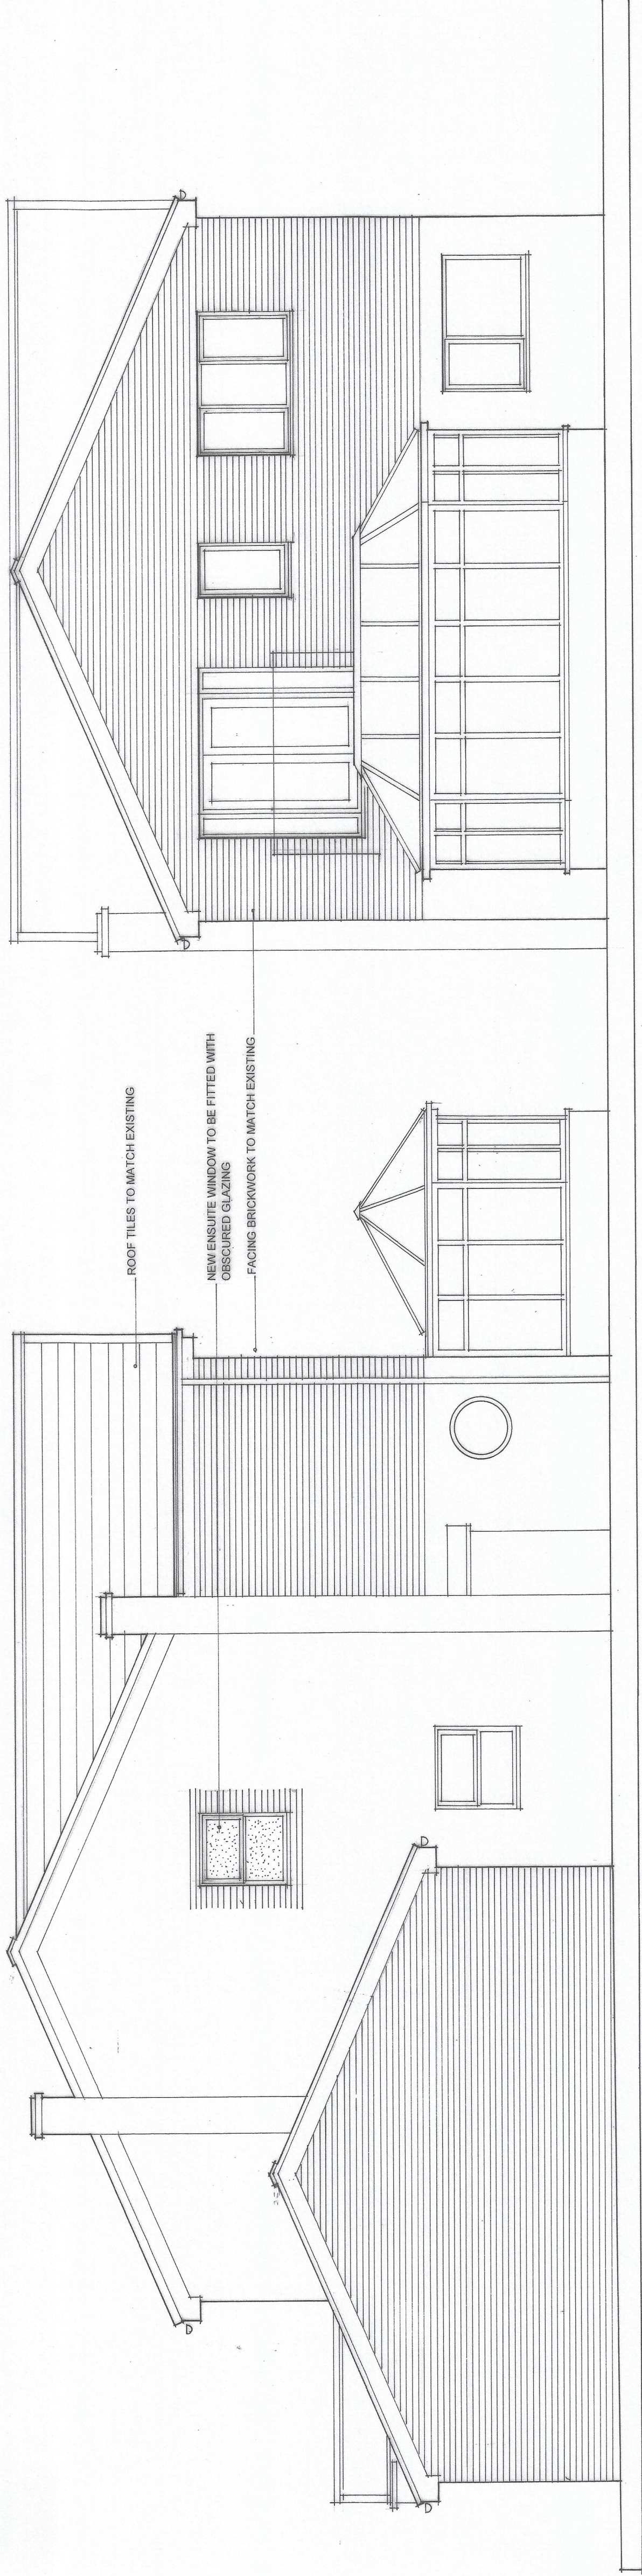

PROPOSED GABLE TWO ELEVATION

PROPOSED REAR ELEVATION

Project	EXTENSIONS & ALTERATIONS: 4 OTTERBURY CLOSE, BURY
Drawing	PROPOSED ELEVATIONS
Client	MR & MRS S MOHAMMED
Drawn By	WJH
Scale	1:50 @ A1
Dwg. No.	24.650.04
Dwg. Size	A1
Date	NOVEMBER 2024

JOHN HOLT ARCHITECTS LTD.

3 MANCHESTER ROAD BURY LANCASHIRE BL9 0DR
TELEPHONE 0161 764 0314 FACSIMILE 0161 764 6995
E-MAIL mail@johnholtarchitects.co.uk
DO NOT SCALE DRAWING