


NOTES

- This drawing is copyright. No unauthorised copying or drawing without the express permission of the architect.
- Do not scale from prints. Use figure dimensions only.
- Contractors to check all dimensions on site prior to commencement of works.
- All works to be carried out in accordance with current statutory Health and Safety Regulations.
- This drawing is to be read in conjunction with all relevant consultants' and / or specialist drawings / documents and any discrepancies or variations are to be notified to the architect before affected work commences.

REV. AMENDMENTS DATE

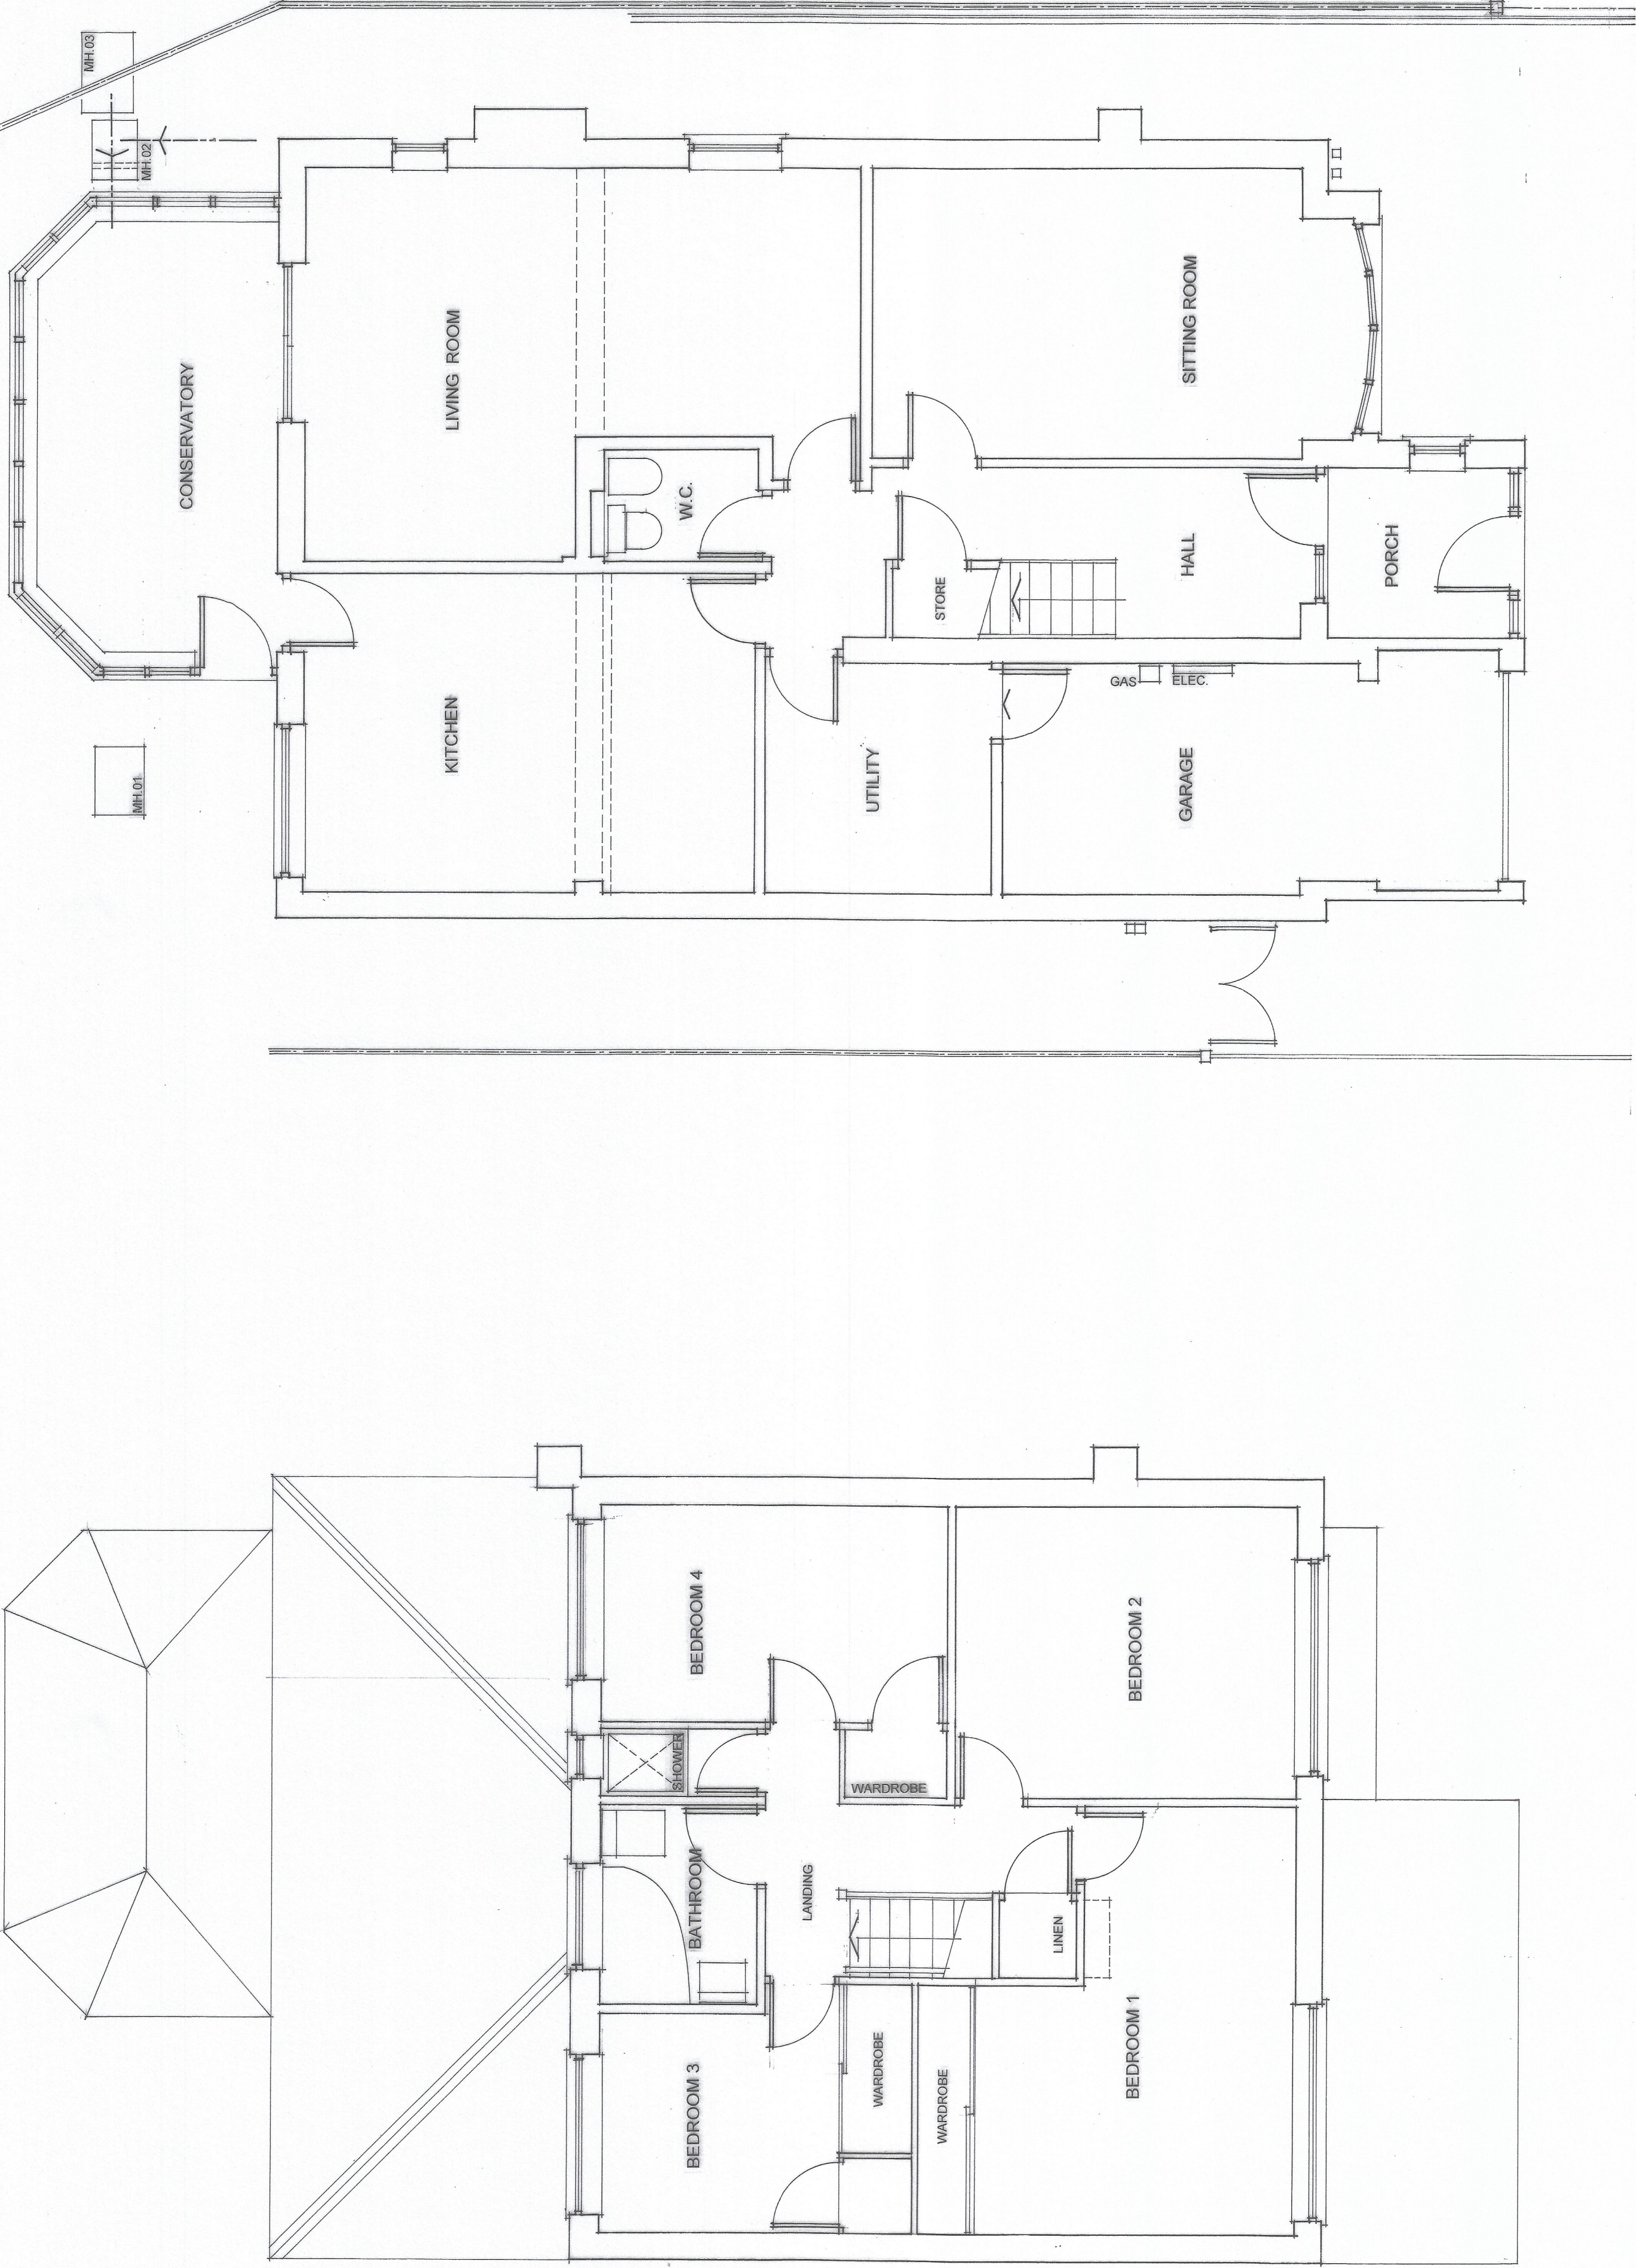

EXISTING FIRST FLOOR PLAN

EXISTING GROUND FLOOR PLAN

Project	EXTENSIONS & ALTERATIONS - 4 OTTERBURY CLOSE, BURY		
Drawing	EXISTING FLOOR PLANS		
Client	MR & MRS S MOHAMED		
Drawn By	WJH		
Scale	1: 50 @ A1		
Orig. No.	24-000-01		
Orig. Size	A1		
Date	NOVEMBER 2024		

JOHN HOLT ARCHITECTS LTD.

3 MANCHESTER ROAD BURY LANCASHIRE BL9 0DP
TELEPHONE 0161 764 8314 FACSIMILE 0161 764 6995
E-MAIL mail@johnholtarchitects.co.uk
DO NOT SCALE DRAWING