



NOTES

- This drawing is copyright. No unauthorised copying of drawing without the express permission of the architect.
- Do not scale from prints. Use figure dimensions only.
- Confirm to check all dimensions on site prior to commencement of works.
- All works to be carried out in accordance with current statutory Health and Safety Regulations.
- This drawing is to be read in conjunction with all relevant contracts and specifications and any variations are to be notified to the architect before affected work commences.

REV. AMENDMENTS DATE

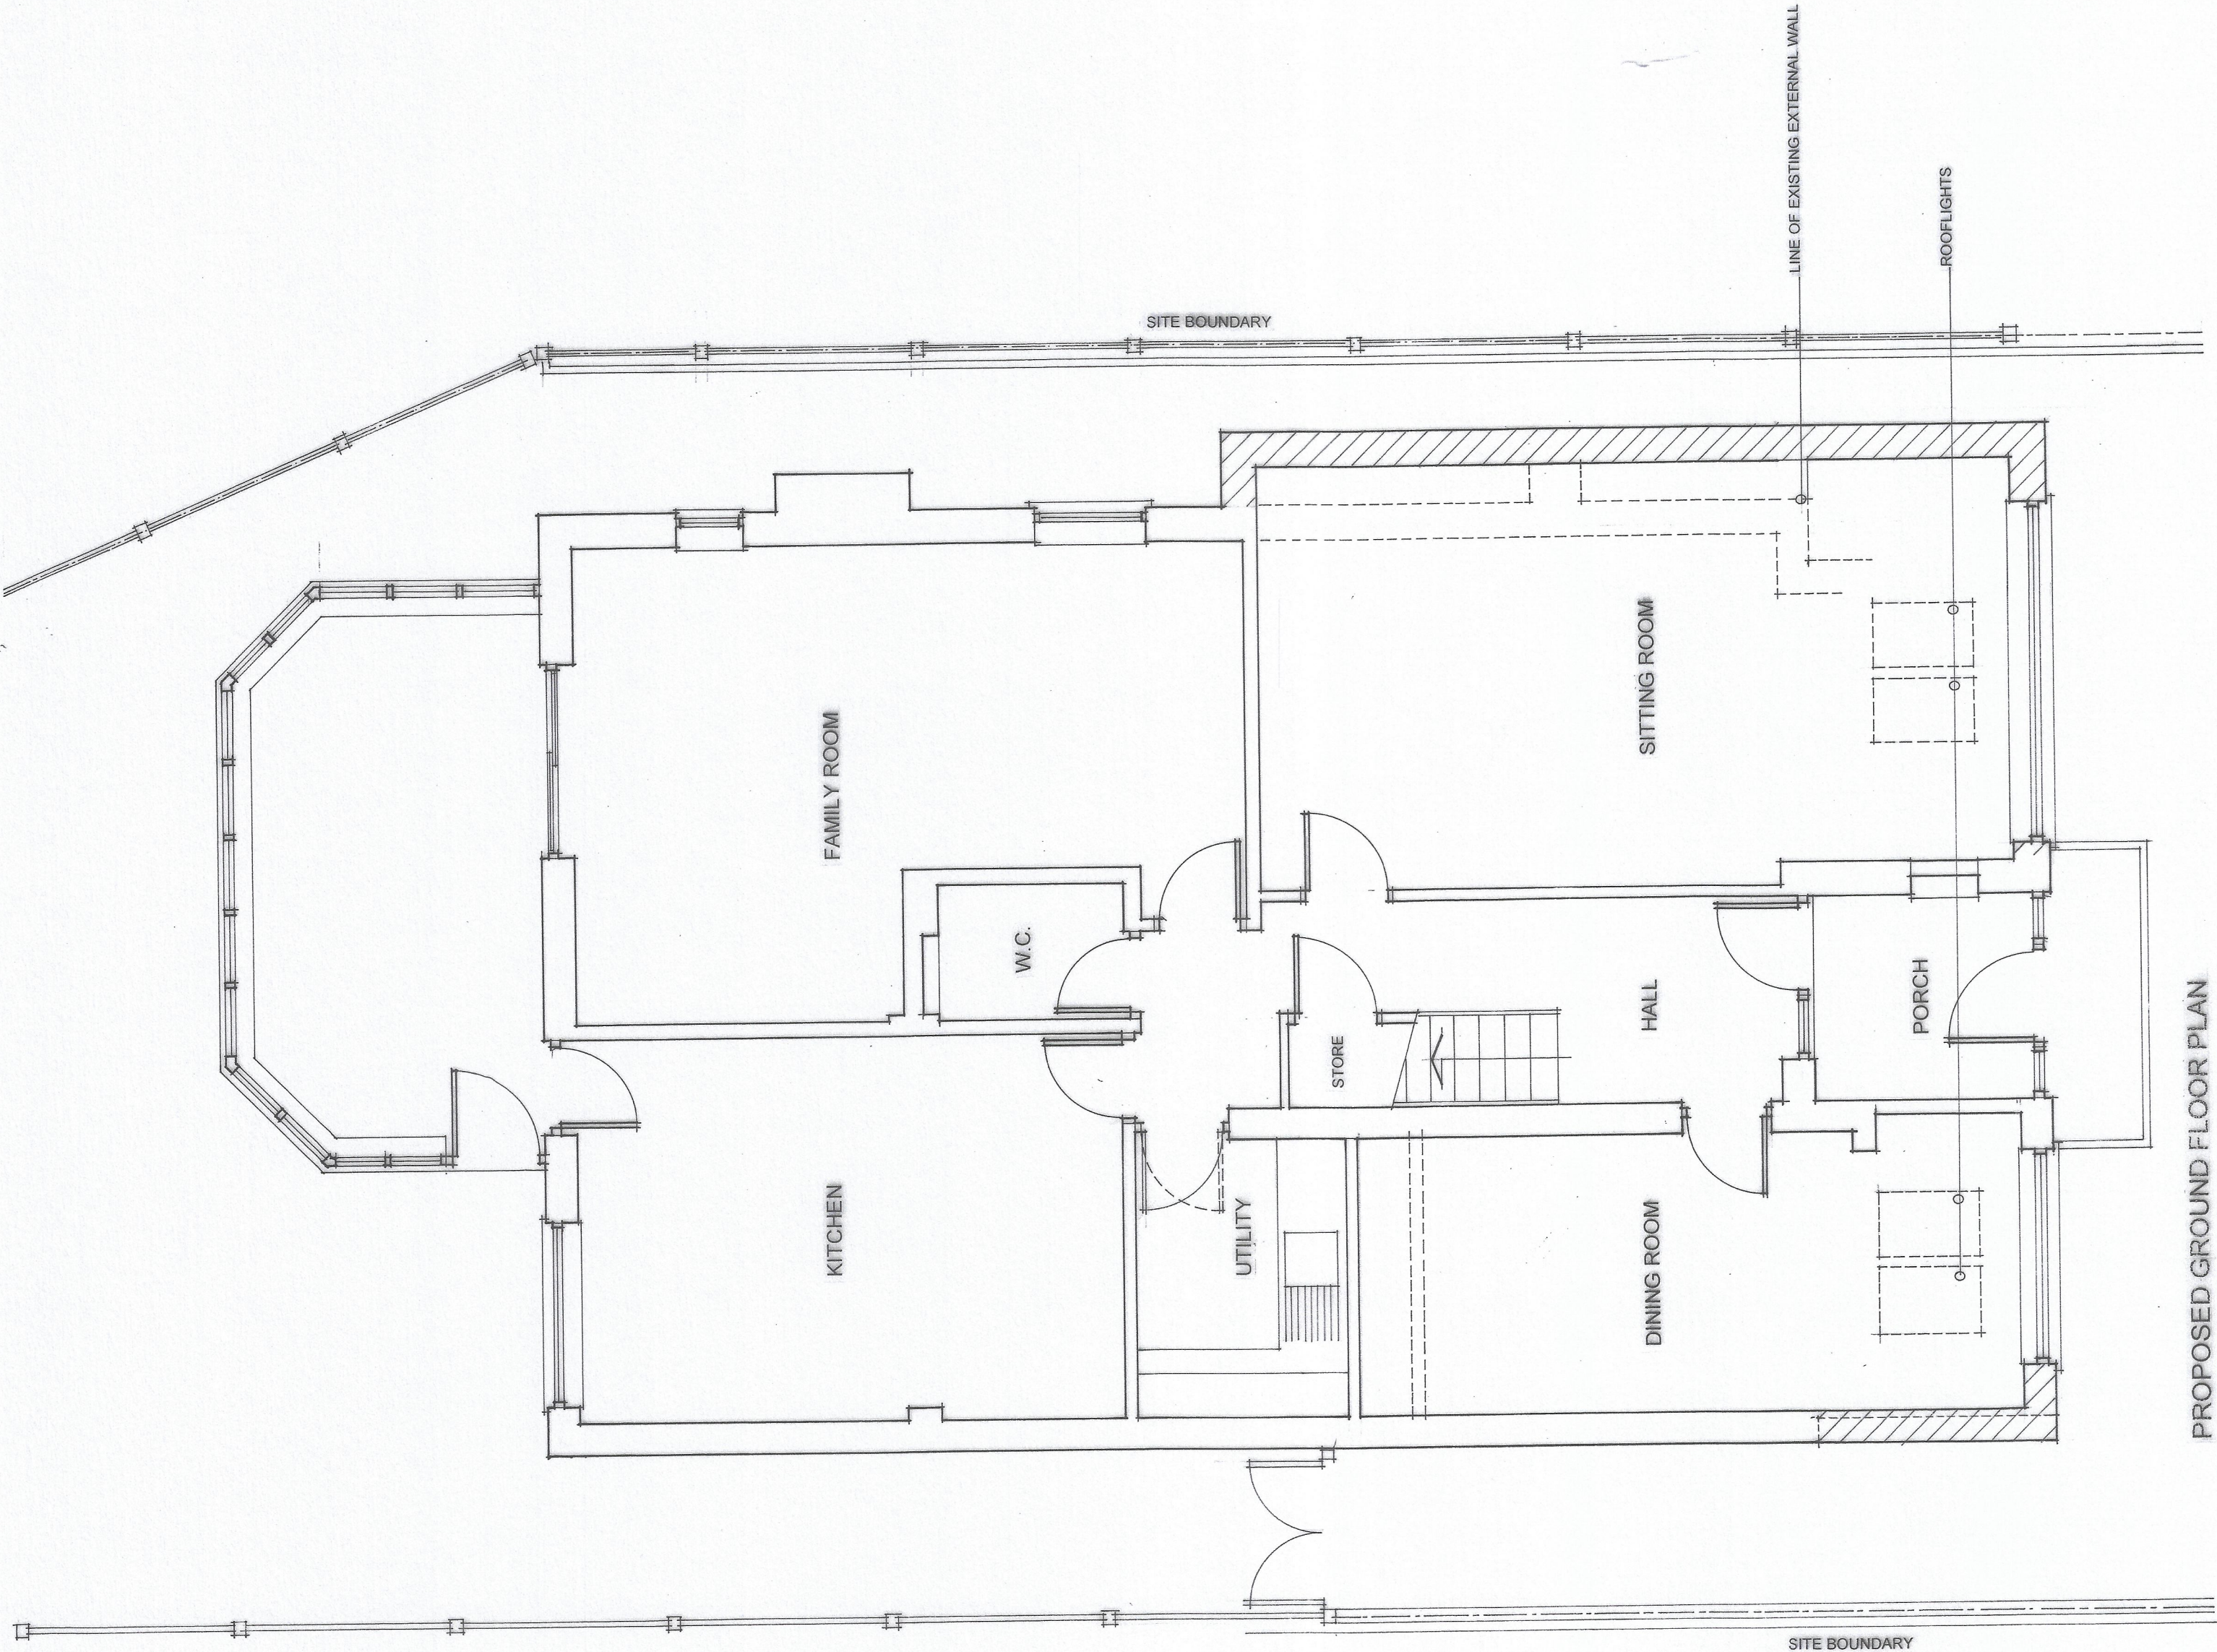

PROPOSED GROUND FLOOR PLAN

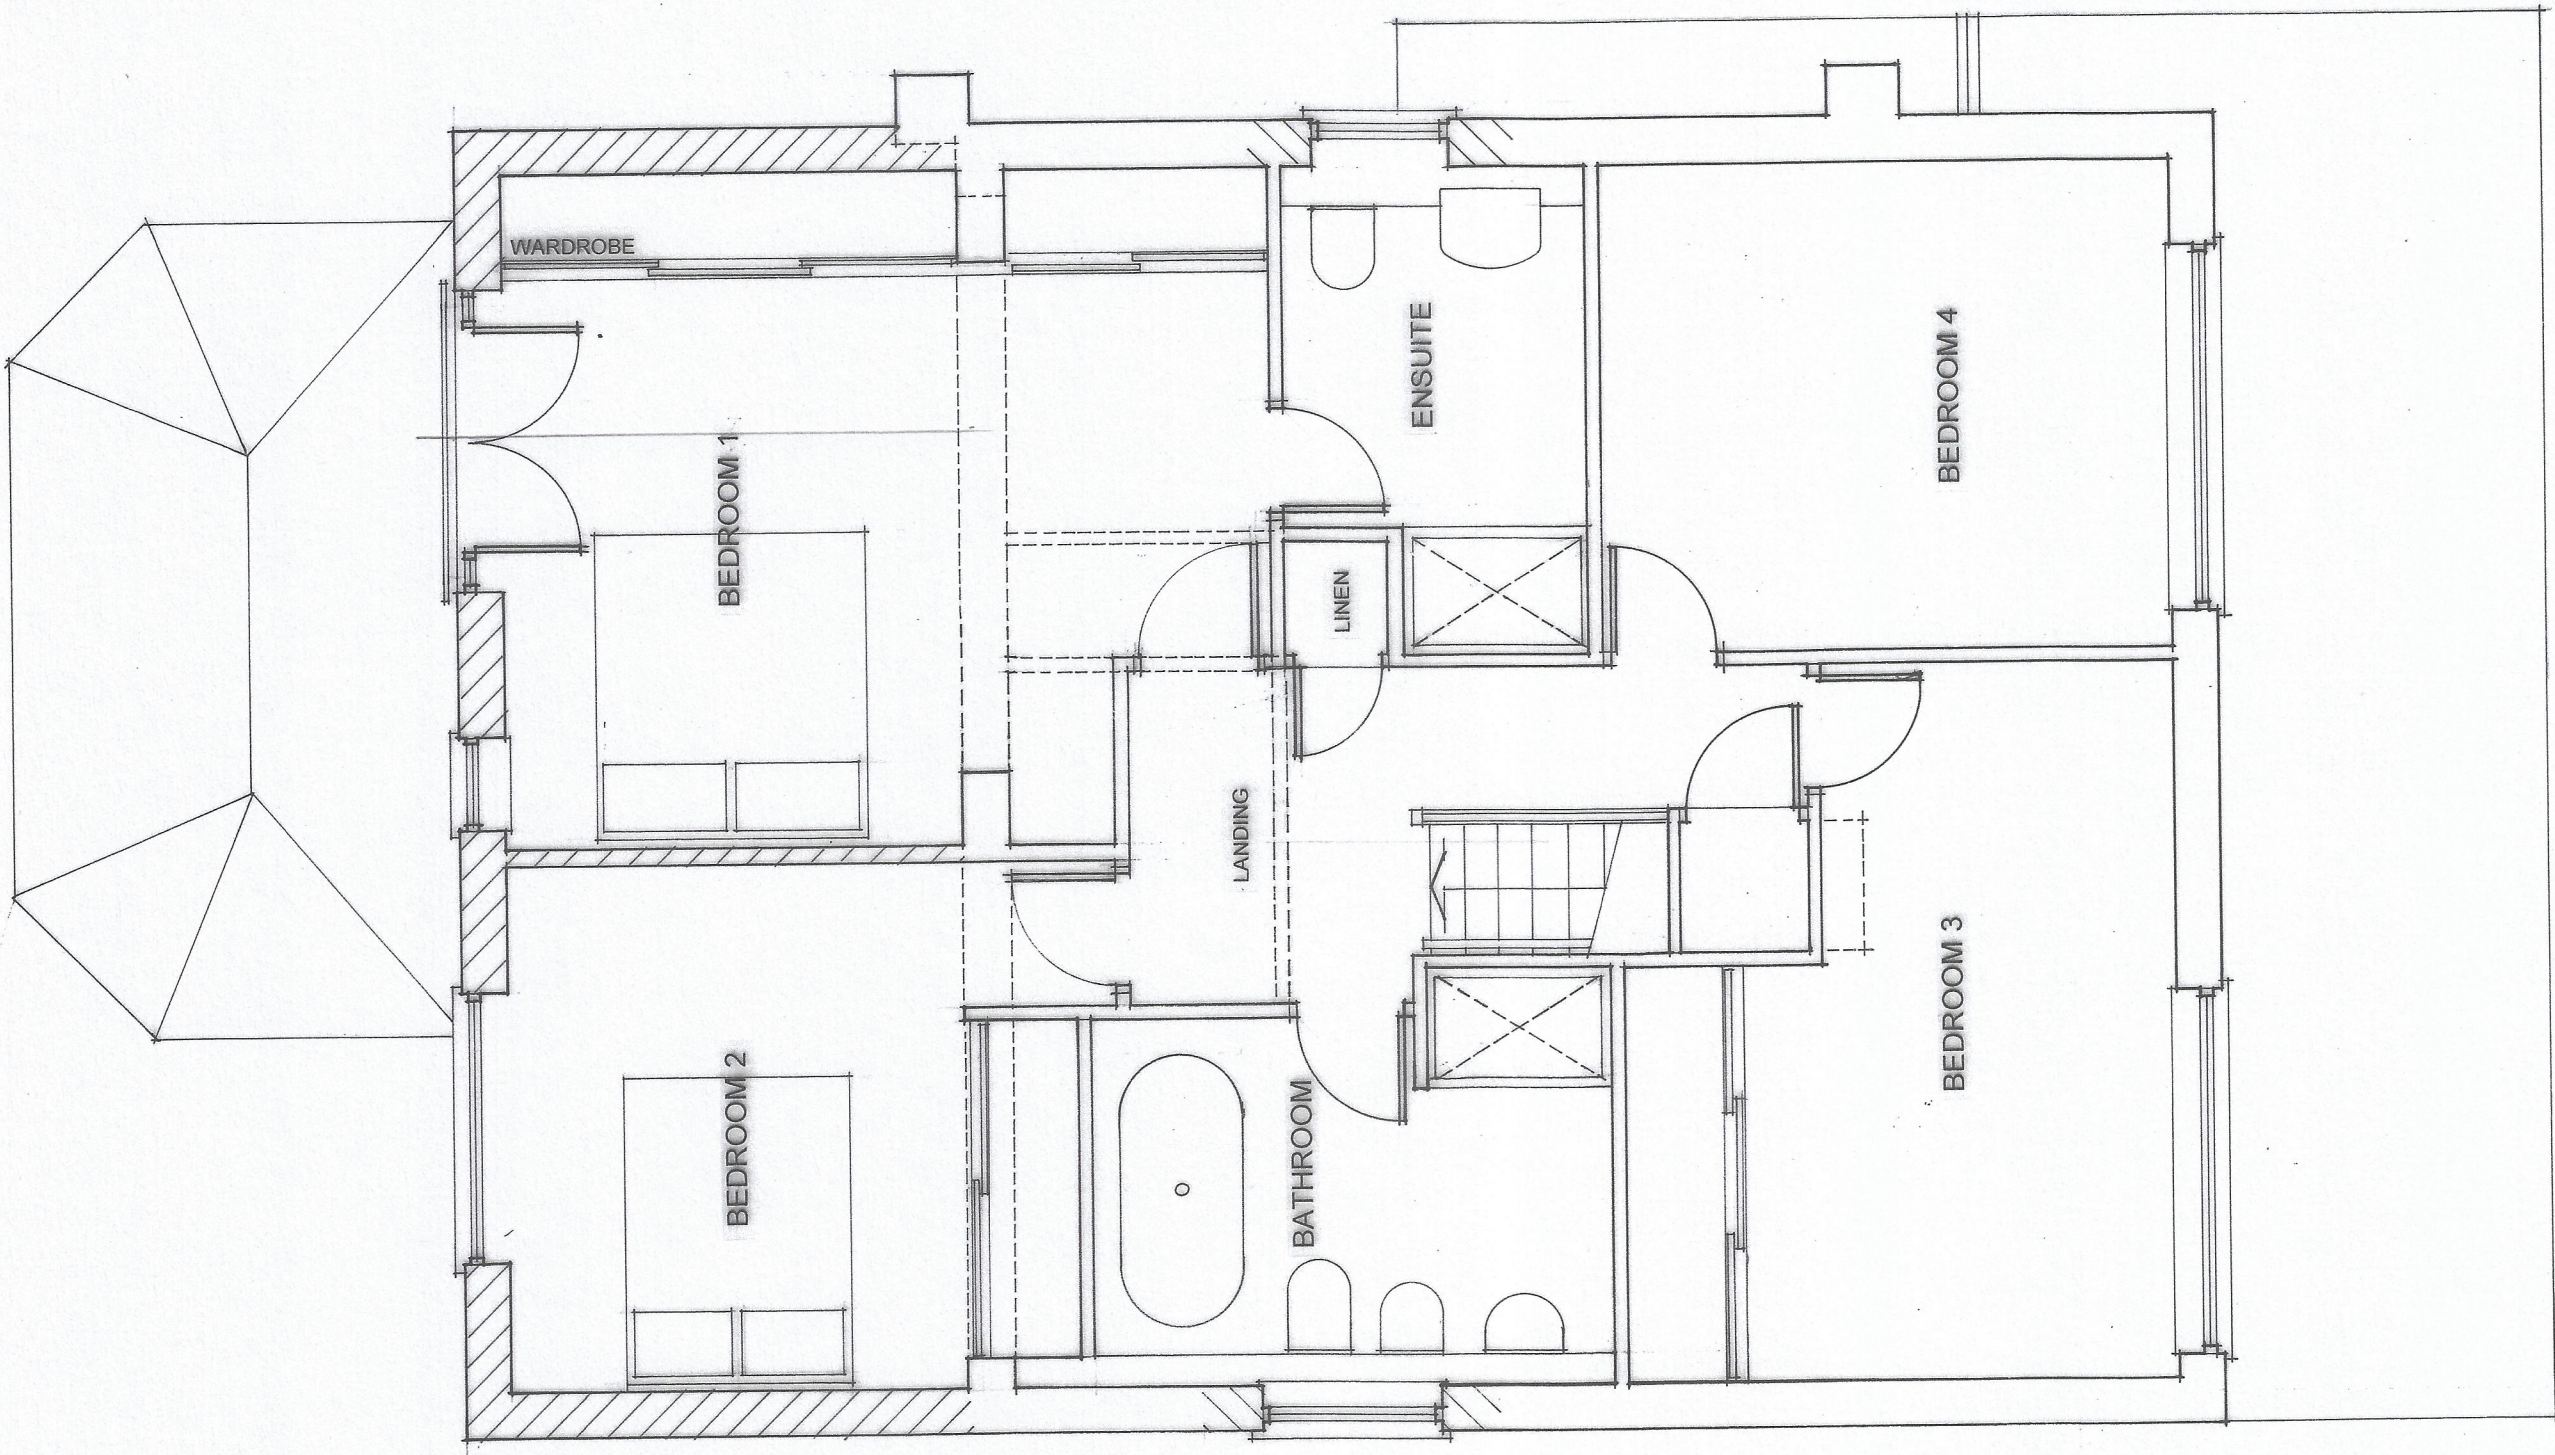

PROPOSED FIRST FLOOR PLAN

Project: EXTENSIONS & ALTERATIONS 4 OTTERBURY CLOSE, BURY
Drawing: PROPOSED FLOOR PLANS

Client: MR & MRS S MOHAMMED
Drawn By: WJH

Scale: 1:50 @ A1
Dwg No: 24.650.03

Dwg Size: A1
Date: NOVEMBER 2024

JOHN HOLT ARCHITECTS LTD.

3 MANCHESTER ROAD BURY LANCASHIRE BL9 0DP
TEL: 0181 764 8954 FAX: 0181 764 8955
E-MAIL: jh@johnholtarchitects.co.uk
DO NOT SCALE DRAWINGS