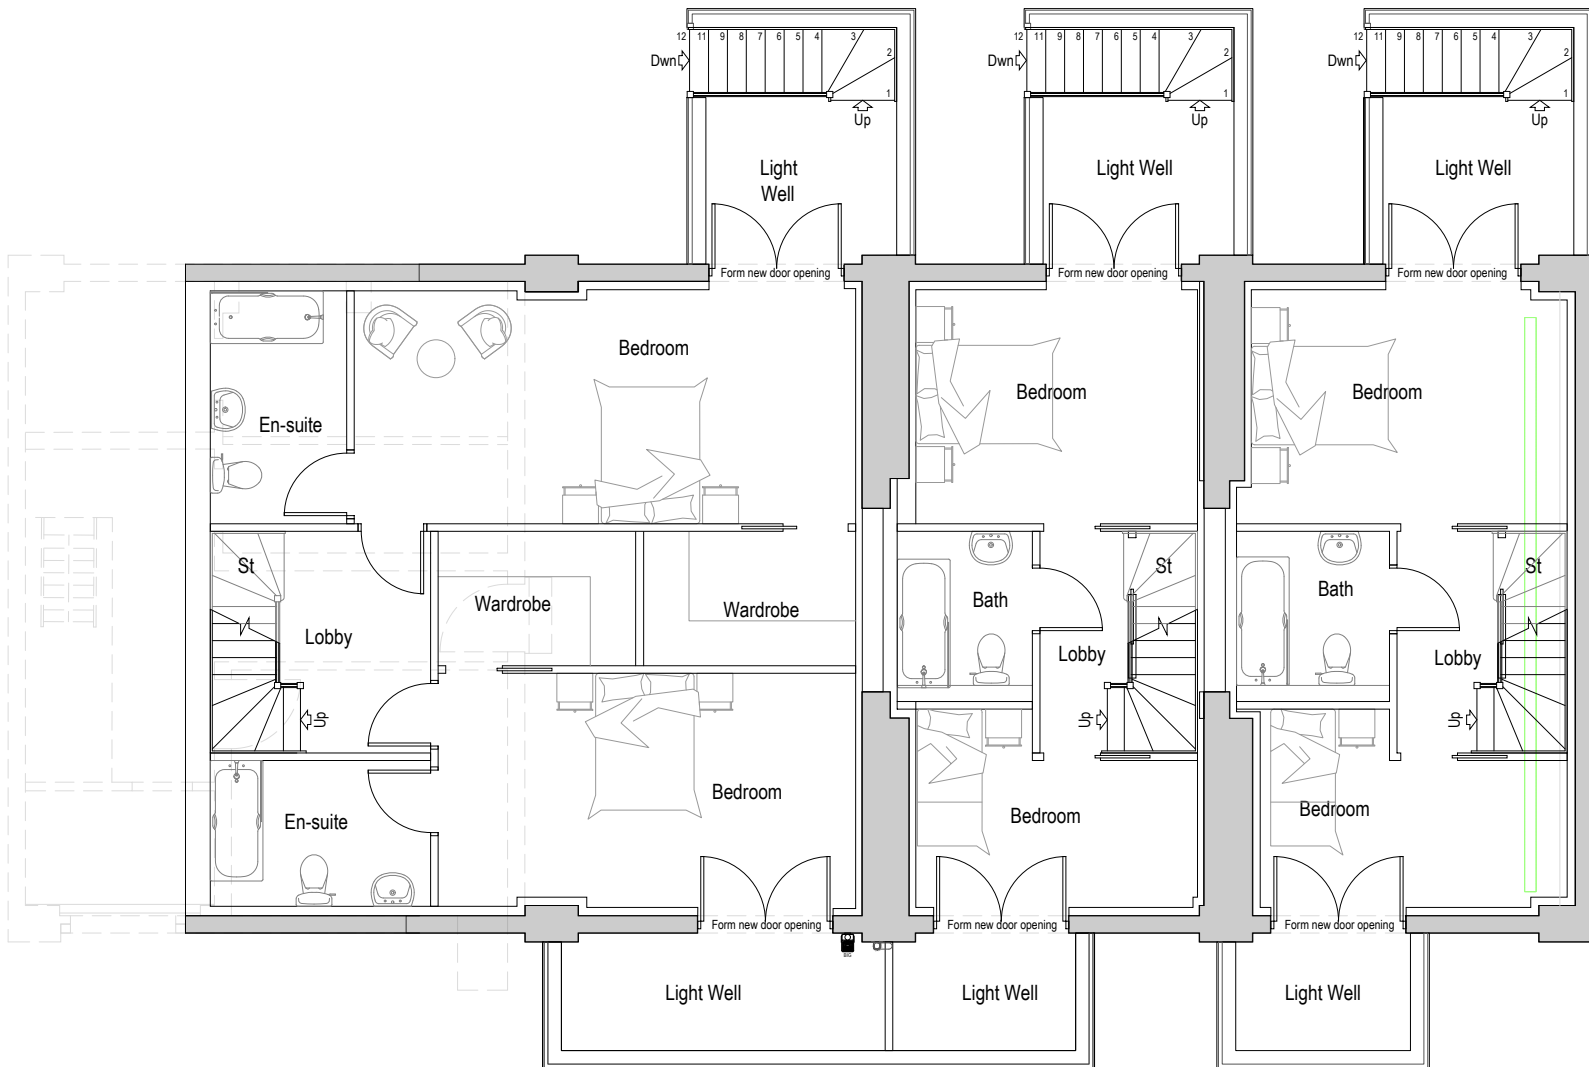


				 HOWARD & SEDDON A.R.I.B.A. CHARTERED ARCHITECTS 64 WASHWAY ROAD SALE, CHESHIRE, M33 7RE TEL NO. 0161 - 973 8296 FAX NO. 0161 - 962 3485 E-MAIL : ADMIN@HOWARDANDEDSON.CO.UK	PROJECT PROPOSED RESIDENTIAL DEVELOPMENT EARL ST, PRESTWICH MANCHESTER M25 1GQ	TITLE PROPOSED LOWER GROUND FLOOR PLAN	DRAWN II	DRG No. 14,347
							DATE 18/10/24	201
							SCALE 1:100 (A3)	AMENDMENT A
A	FIRST ISSUE	II	18.10.24					
REV	DESCRIPTION	BY	DATE		CLIENT MR MEDHDI YAZDANPANH			