




--- To be demolished

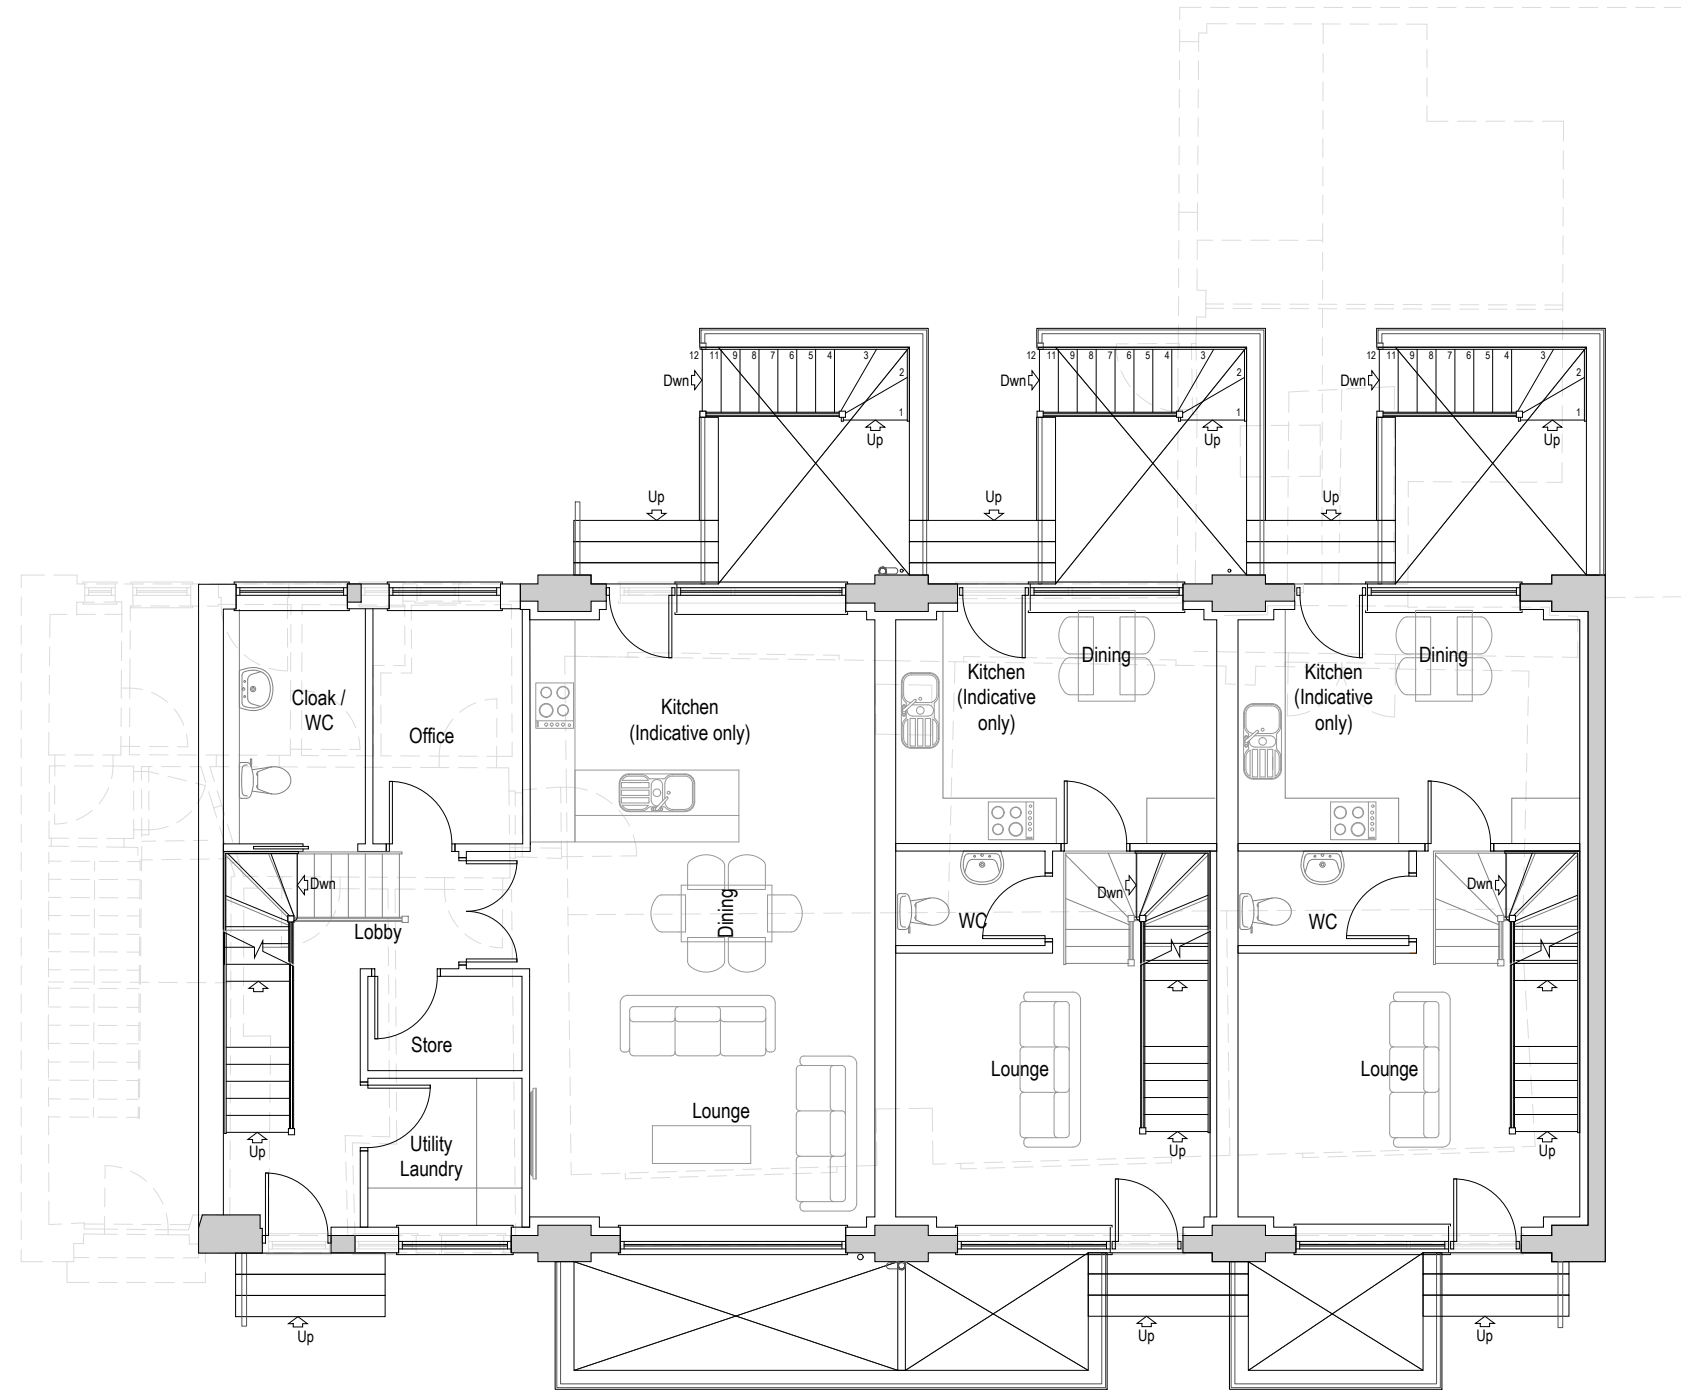

SCALE 1:100

				 HOWARD & SEDDON A.R.I.B.A. CHARTERED ARCHITECTS 64 WASHWAY ROAD SALE, CHESHIRE, M33 7RE TEL NO. 0161 - 973 8296 FAX NO. 0161 - 962 3485 E-MAIL : ADMIN@HOWARDANDEDSON.CO.UK	PROJECT PROPOSED RESIDENTIAL DEVELOPMENT EARL ST, PRESTWICH MANCHESTER M25 1GQ CLIENT MR MEDHDI YAZDANPANH	TITLE PROPOSED GROUND FLOOR PLAN	DRAWN II	DRG No. 14,347
							DATE 18/10/24	202
							SCALE 1:100 (A3)	AMENDMENT A
A	FIRST ISSUE	II	18.10.24					
REV	DESCRIPTION	BY	DATE					