




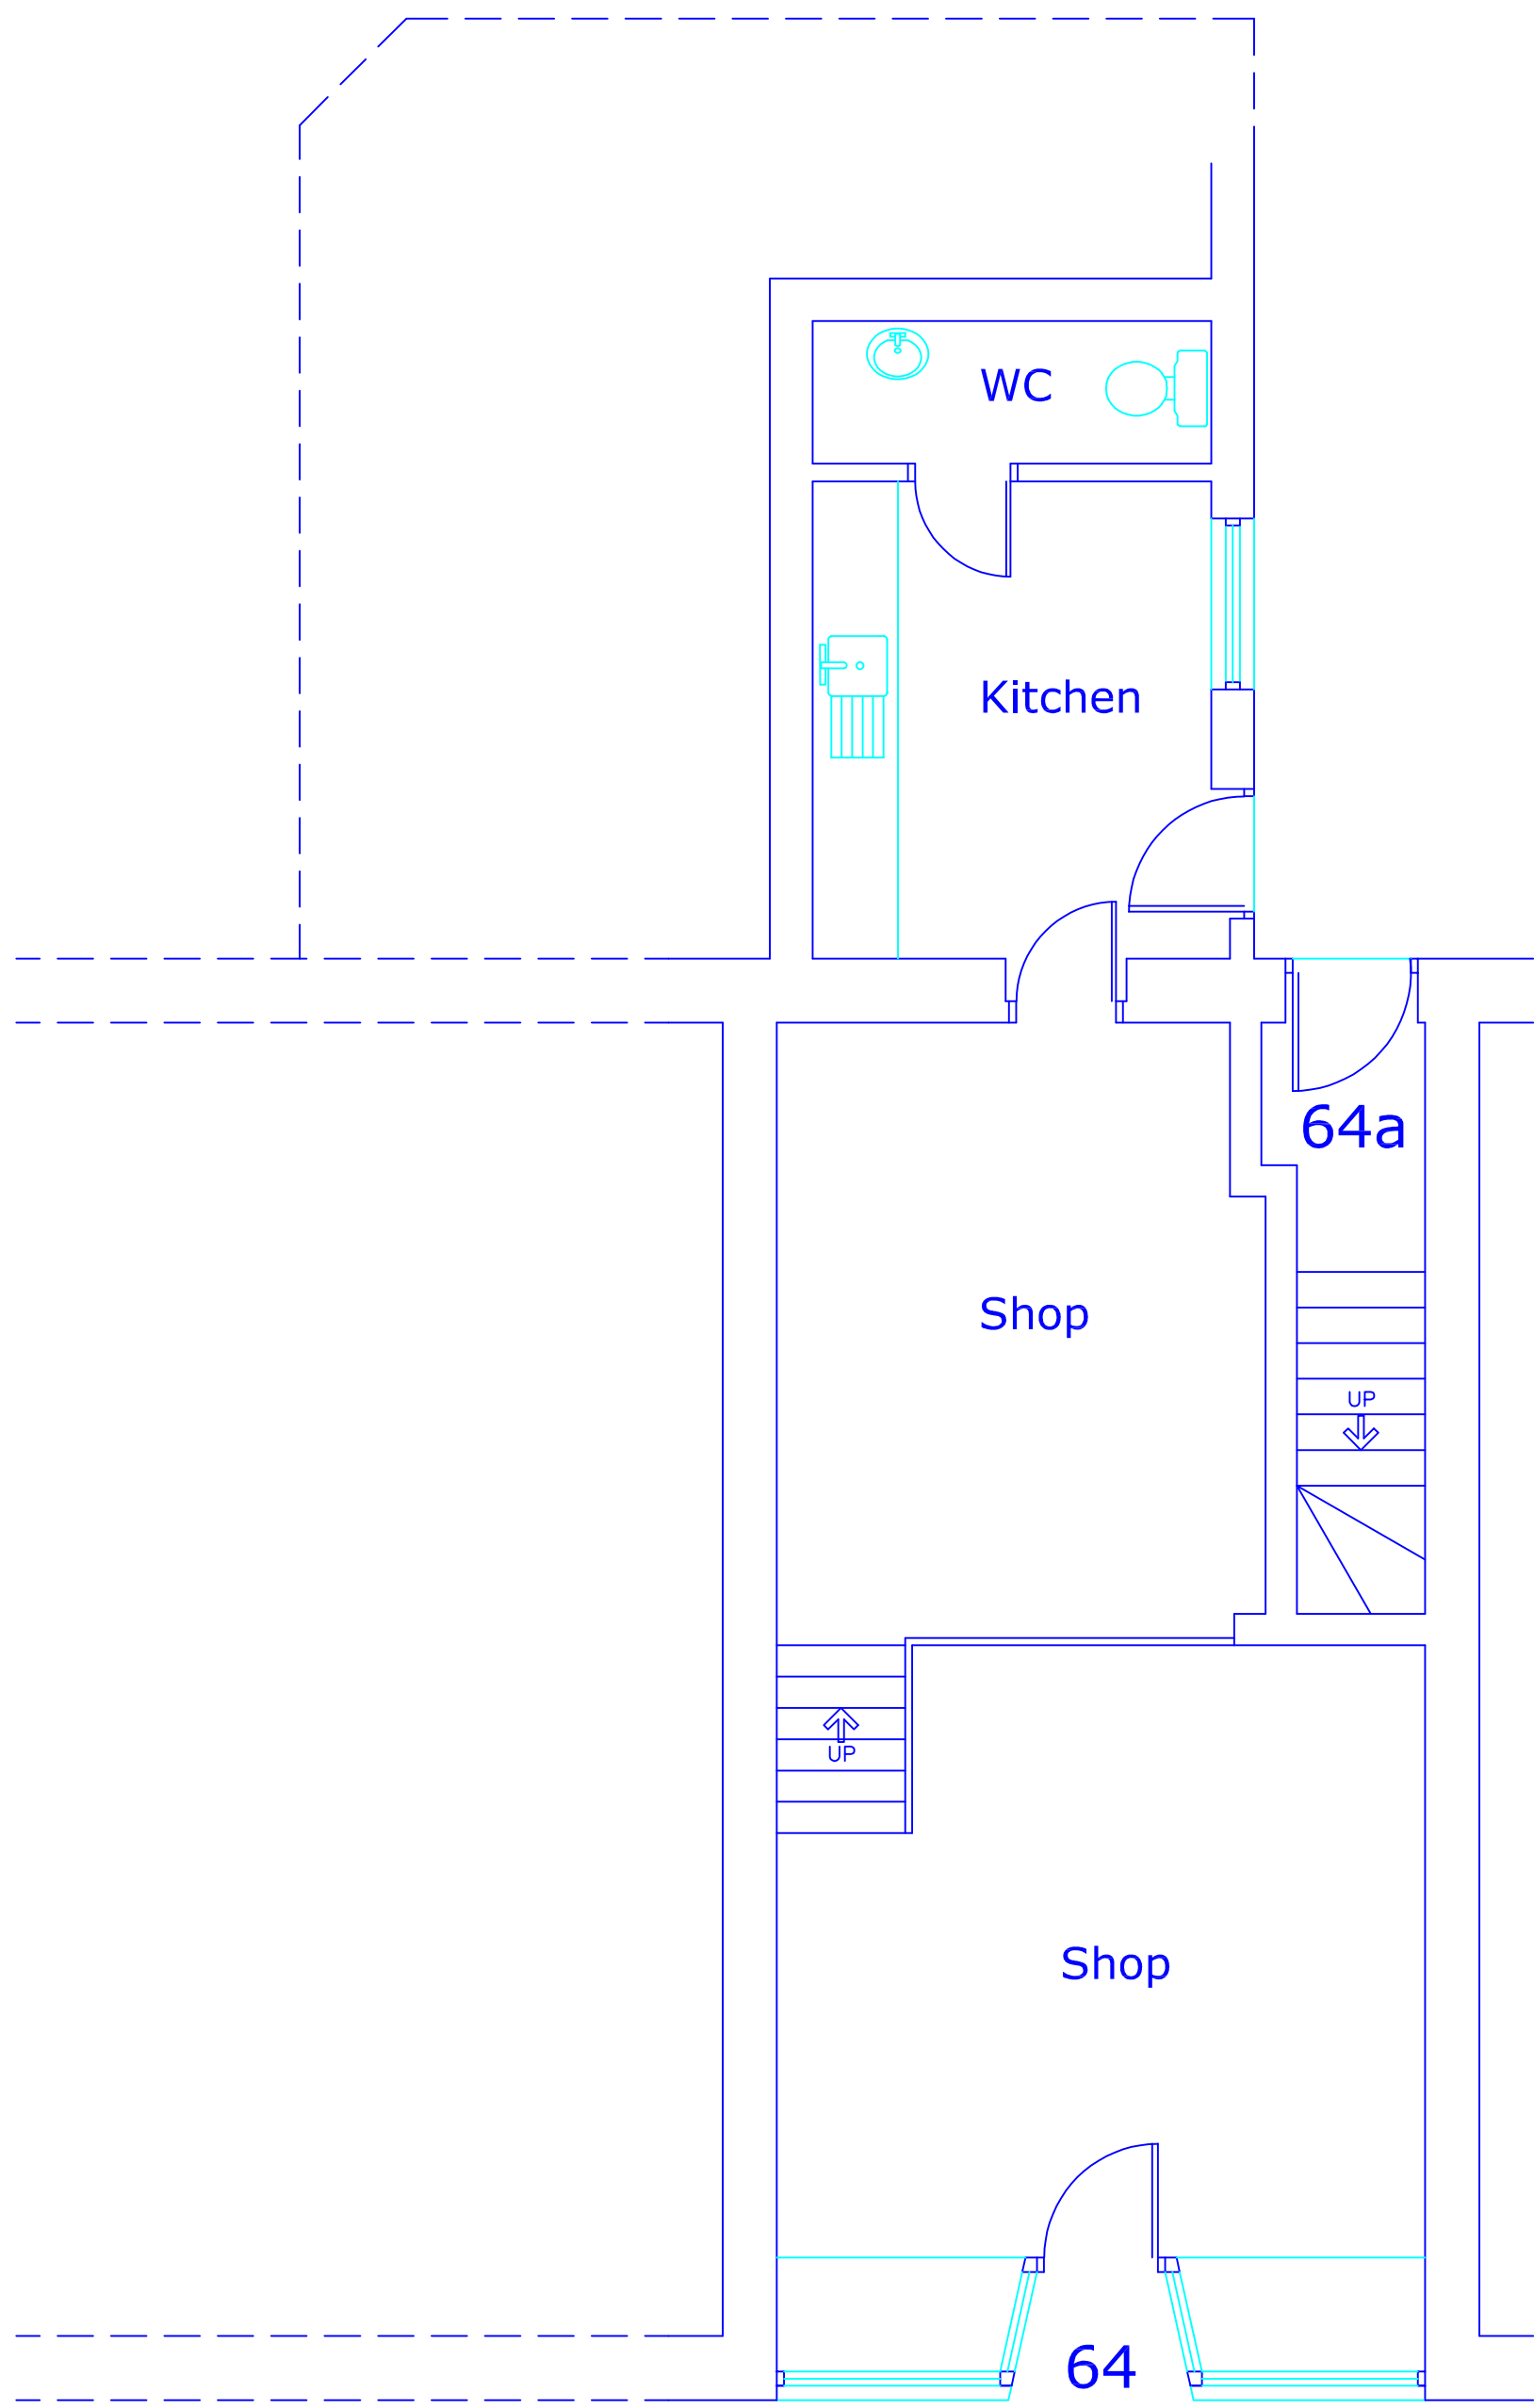


Existing Plan
Ground Floor

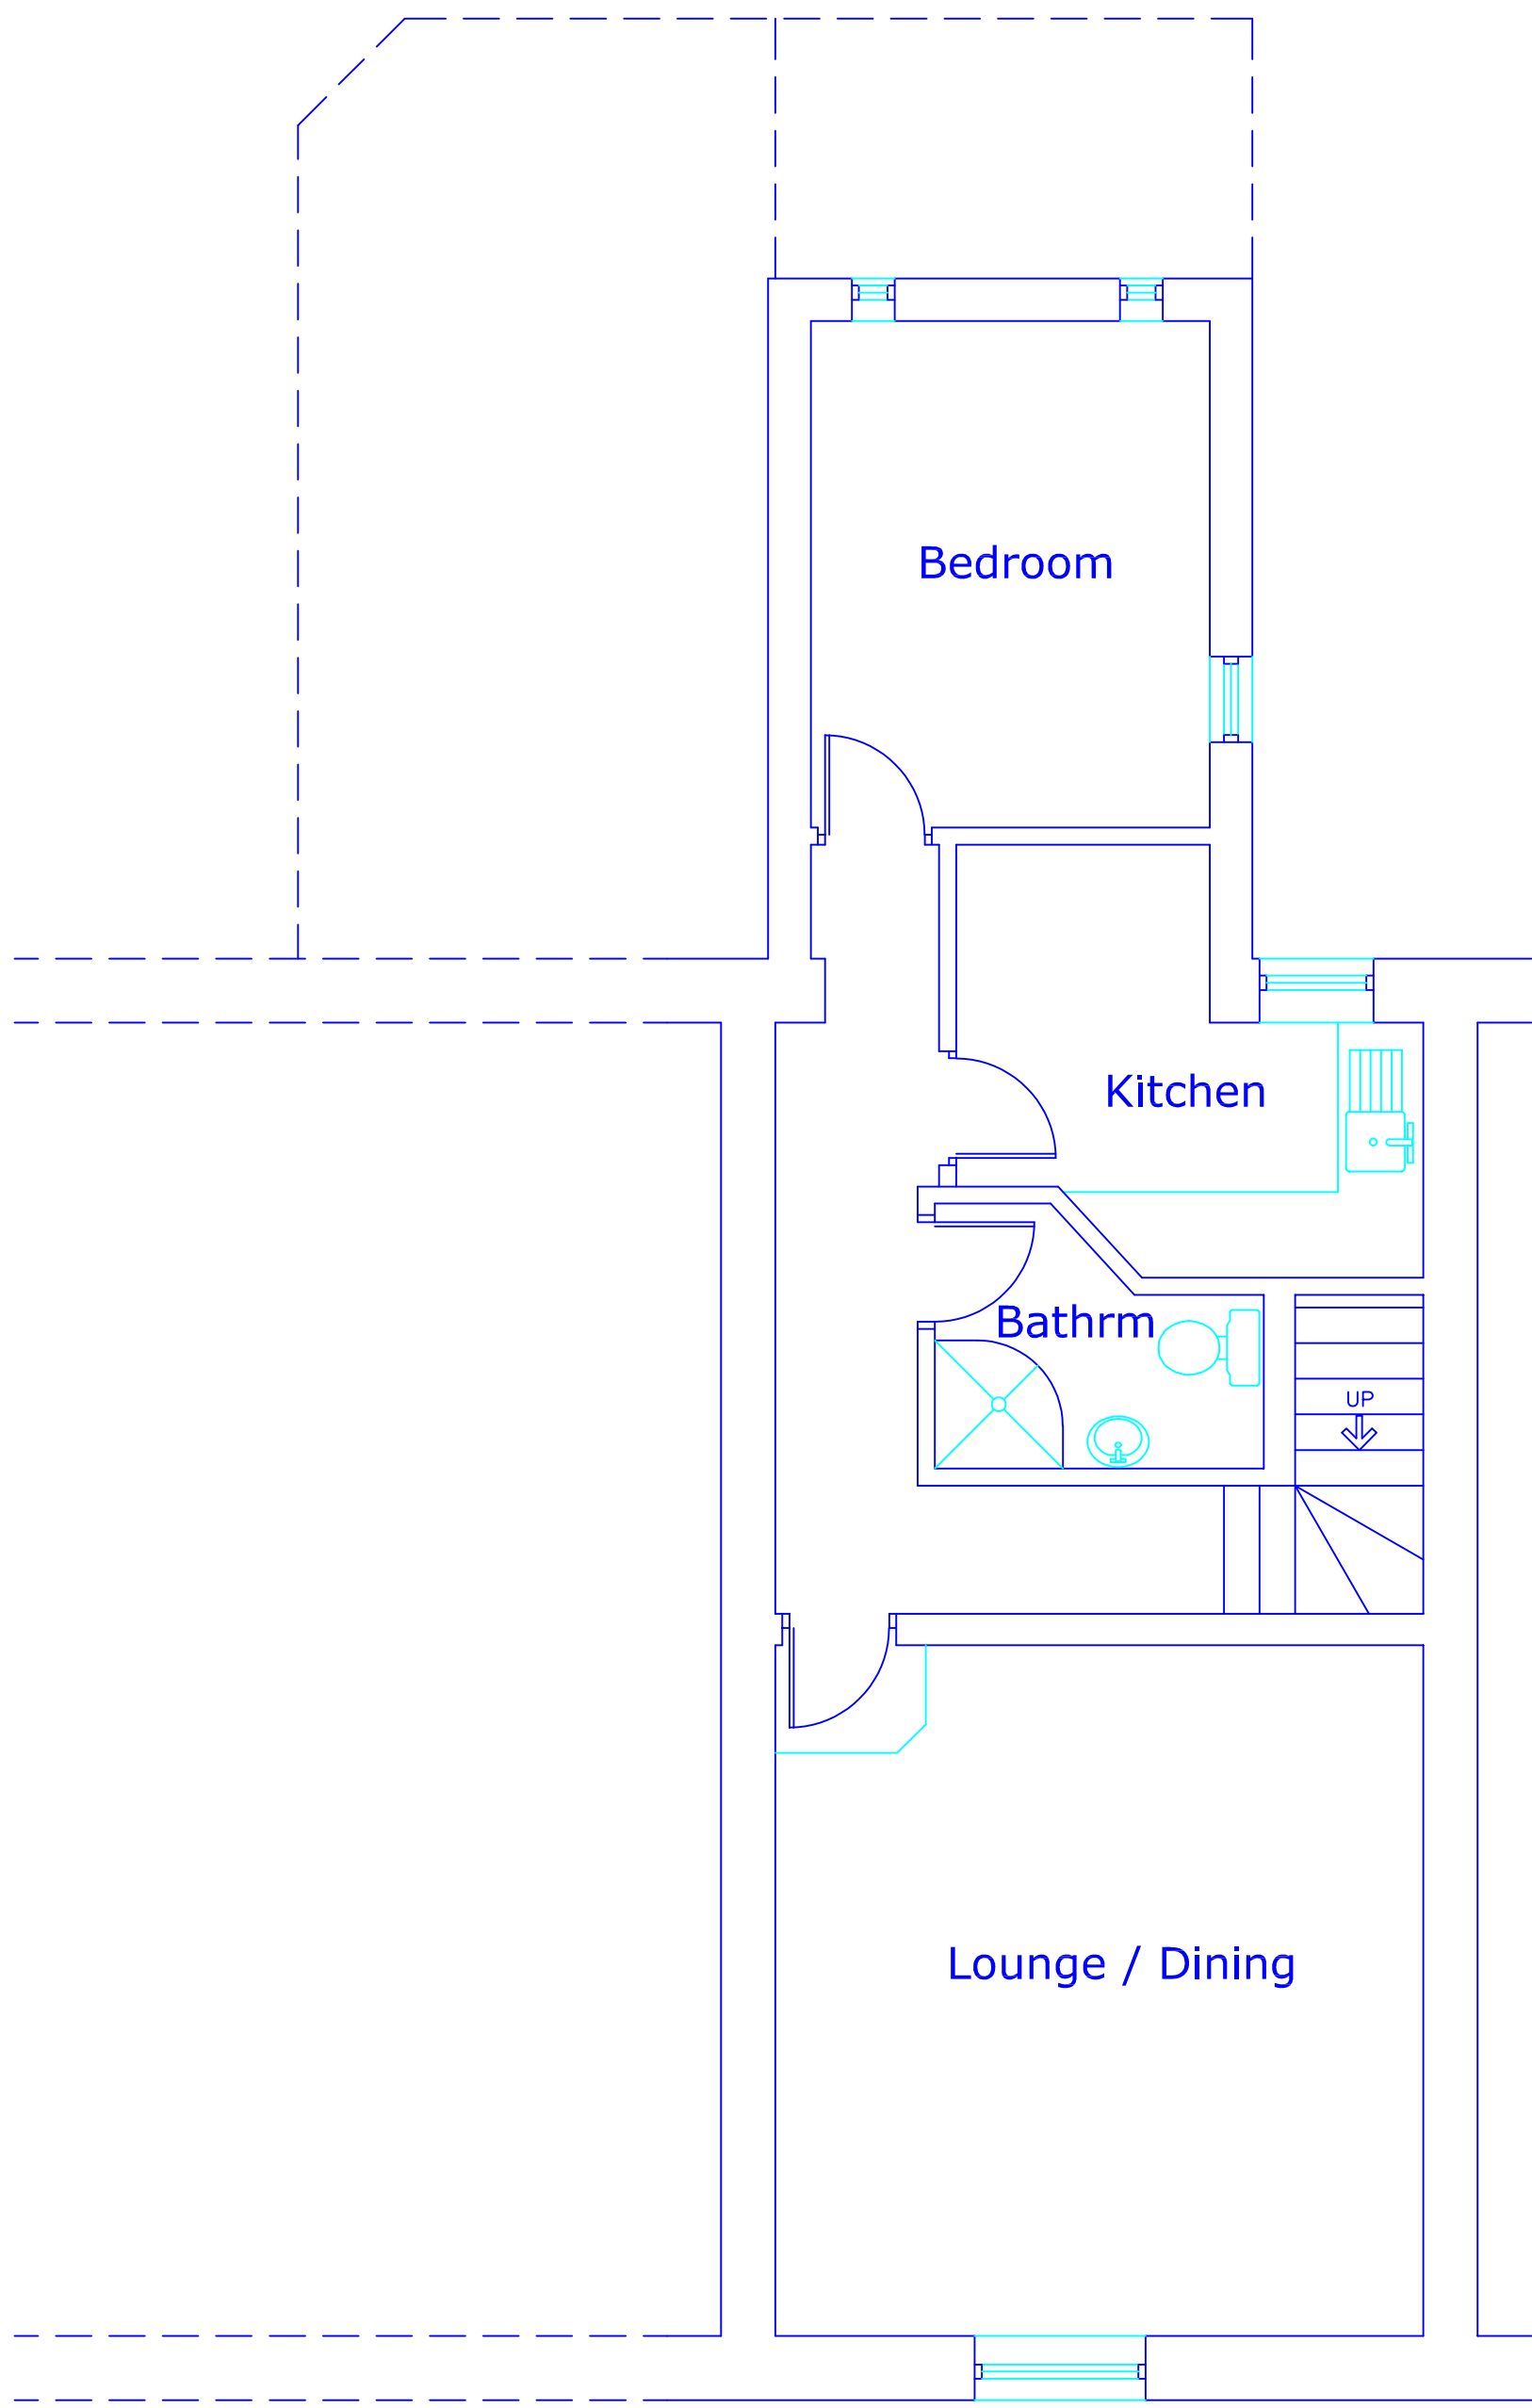


Existing Plan
First Floor

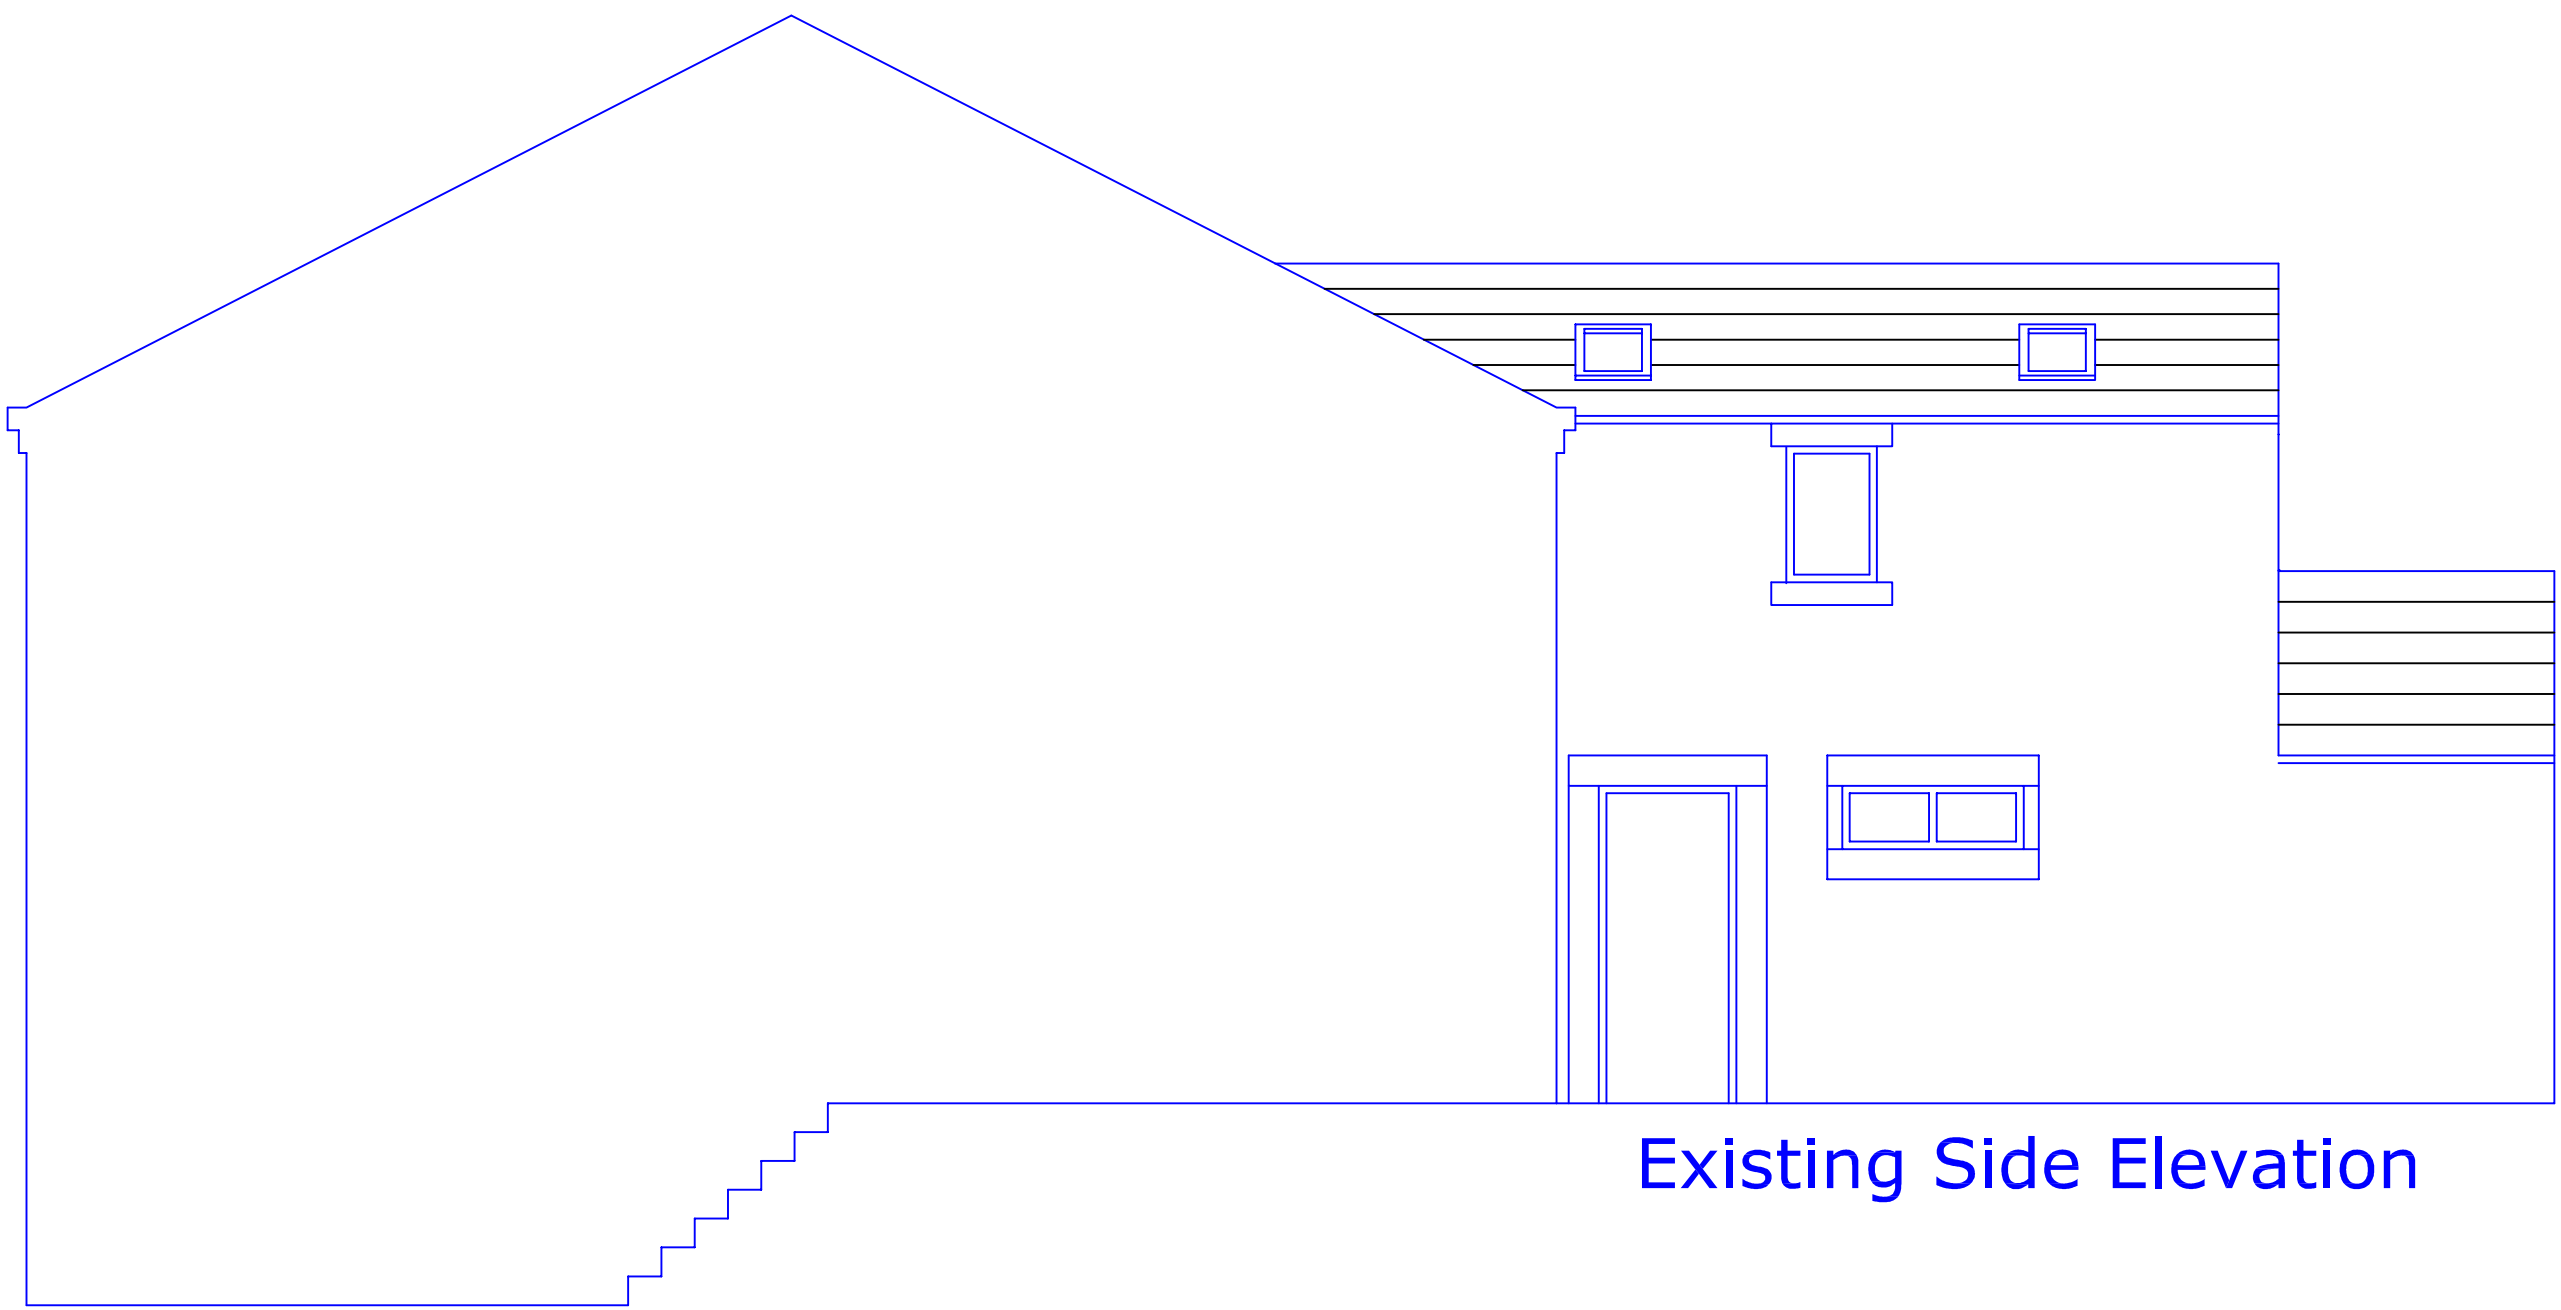

Existing Side Elevation

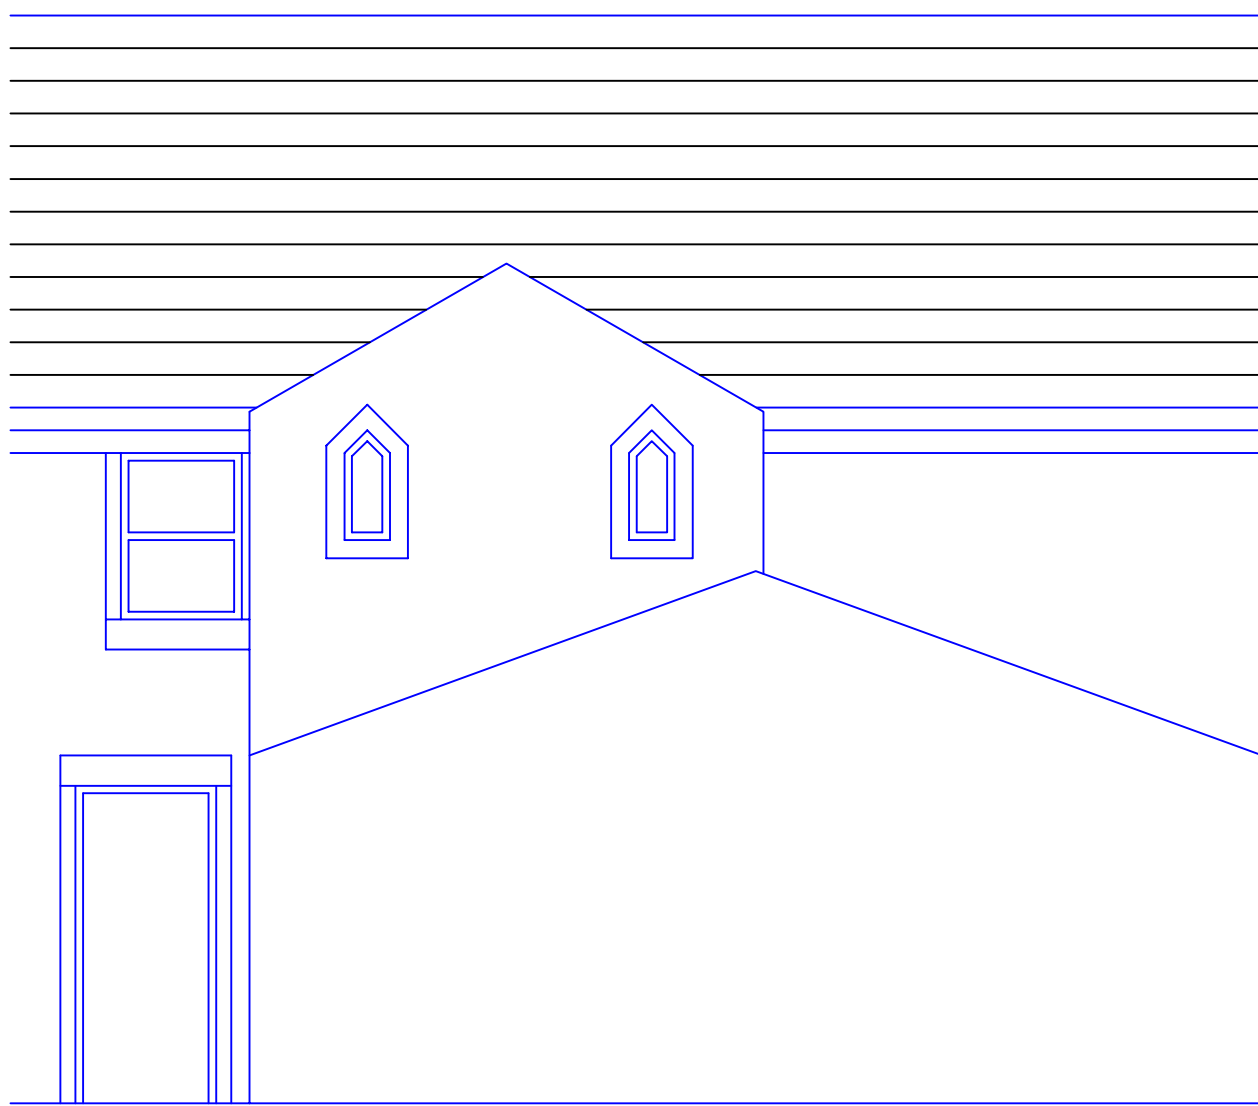

Existing Rear Elevation

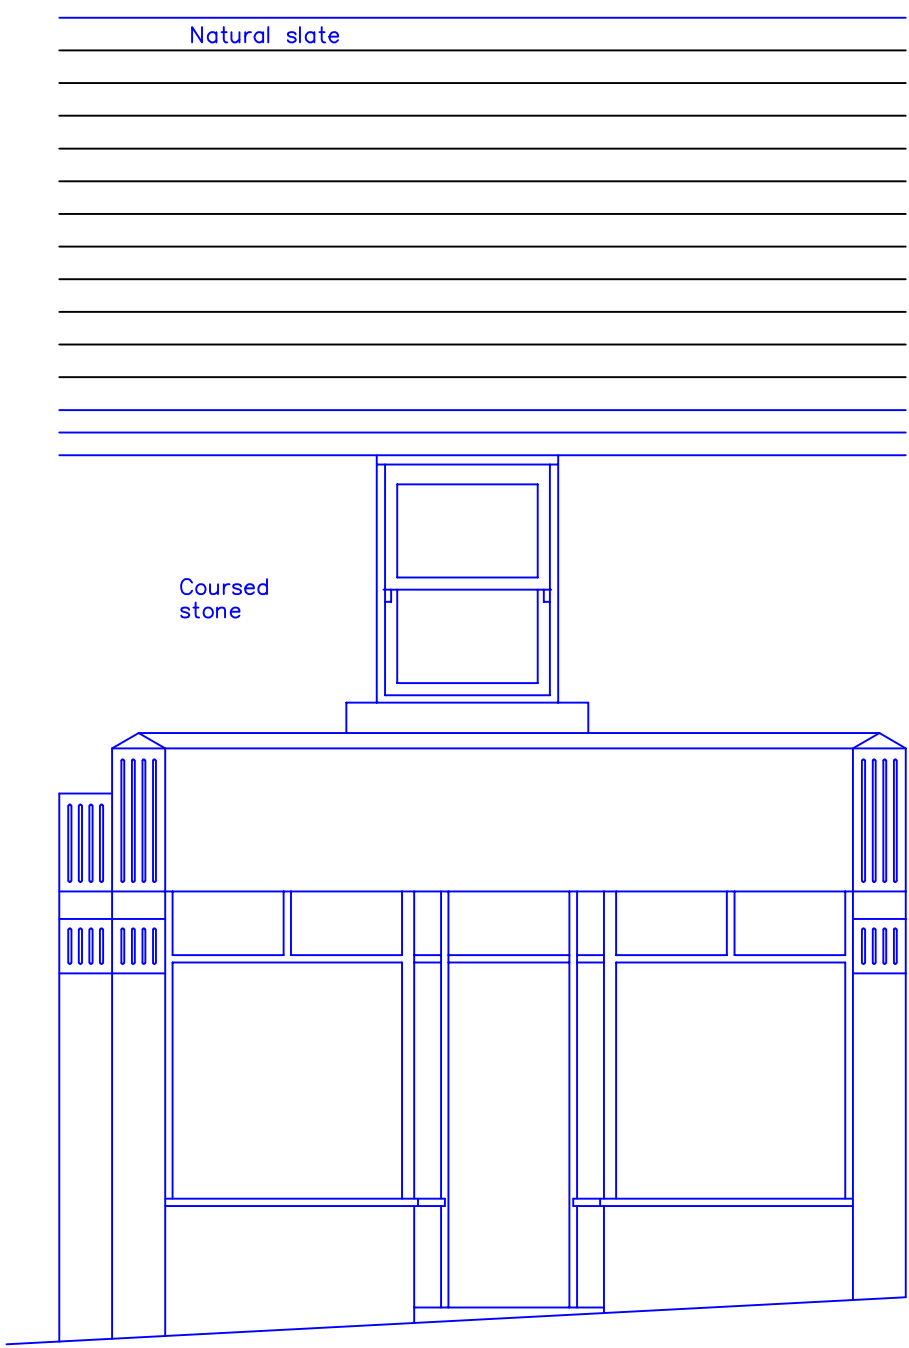

Existing Front Elevation

This drawing and design concept is the property of PPY design. It should not be reproduced without written permission

0 1 2 3 m

64 Bridge Street Ramsbottom BL0 9AG	scale 1:50 at A1 November 2024
NH4-01	Existing Plans and Elevations
PPY design Ltd	

2 Helmshore Road, Holcombe Village
Ramsbottom, Lancashire BL8 4PA
Gary Dearden BArch(hons) DipArch RIBA
gary@ppy-design.co.uk www.ppy-design.co.uk
T. 01706 822791 M. 07712 669482