




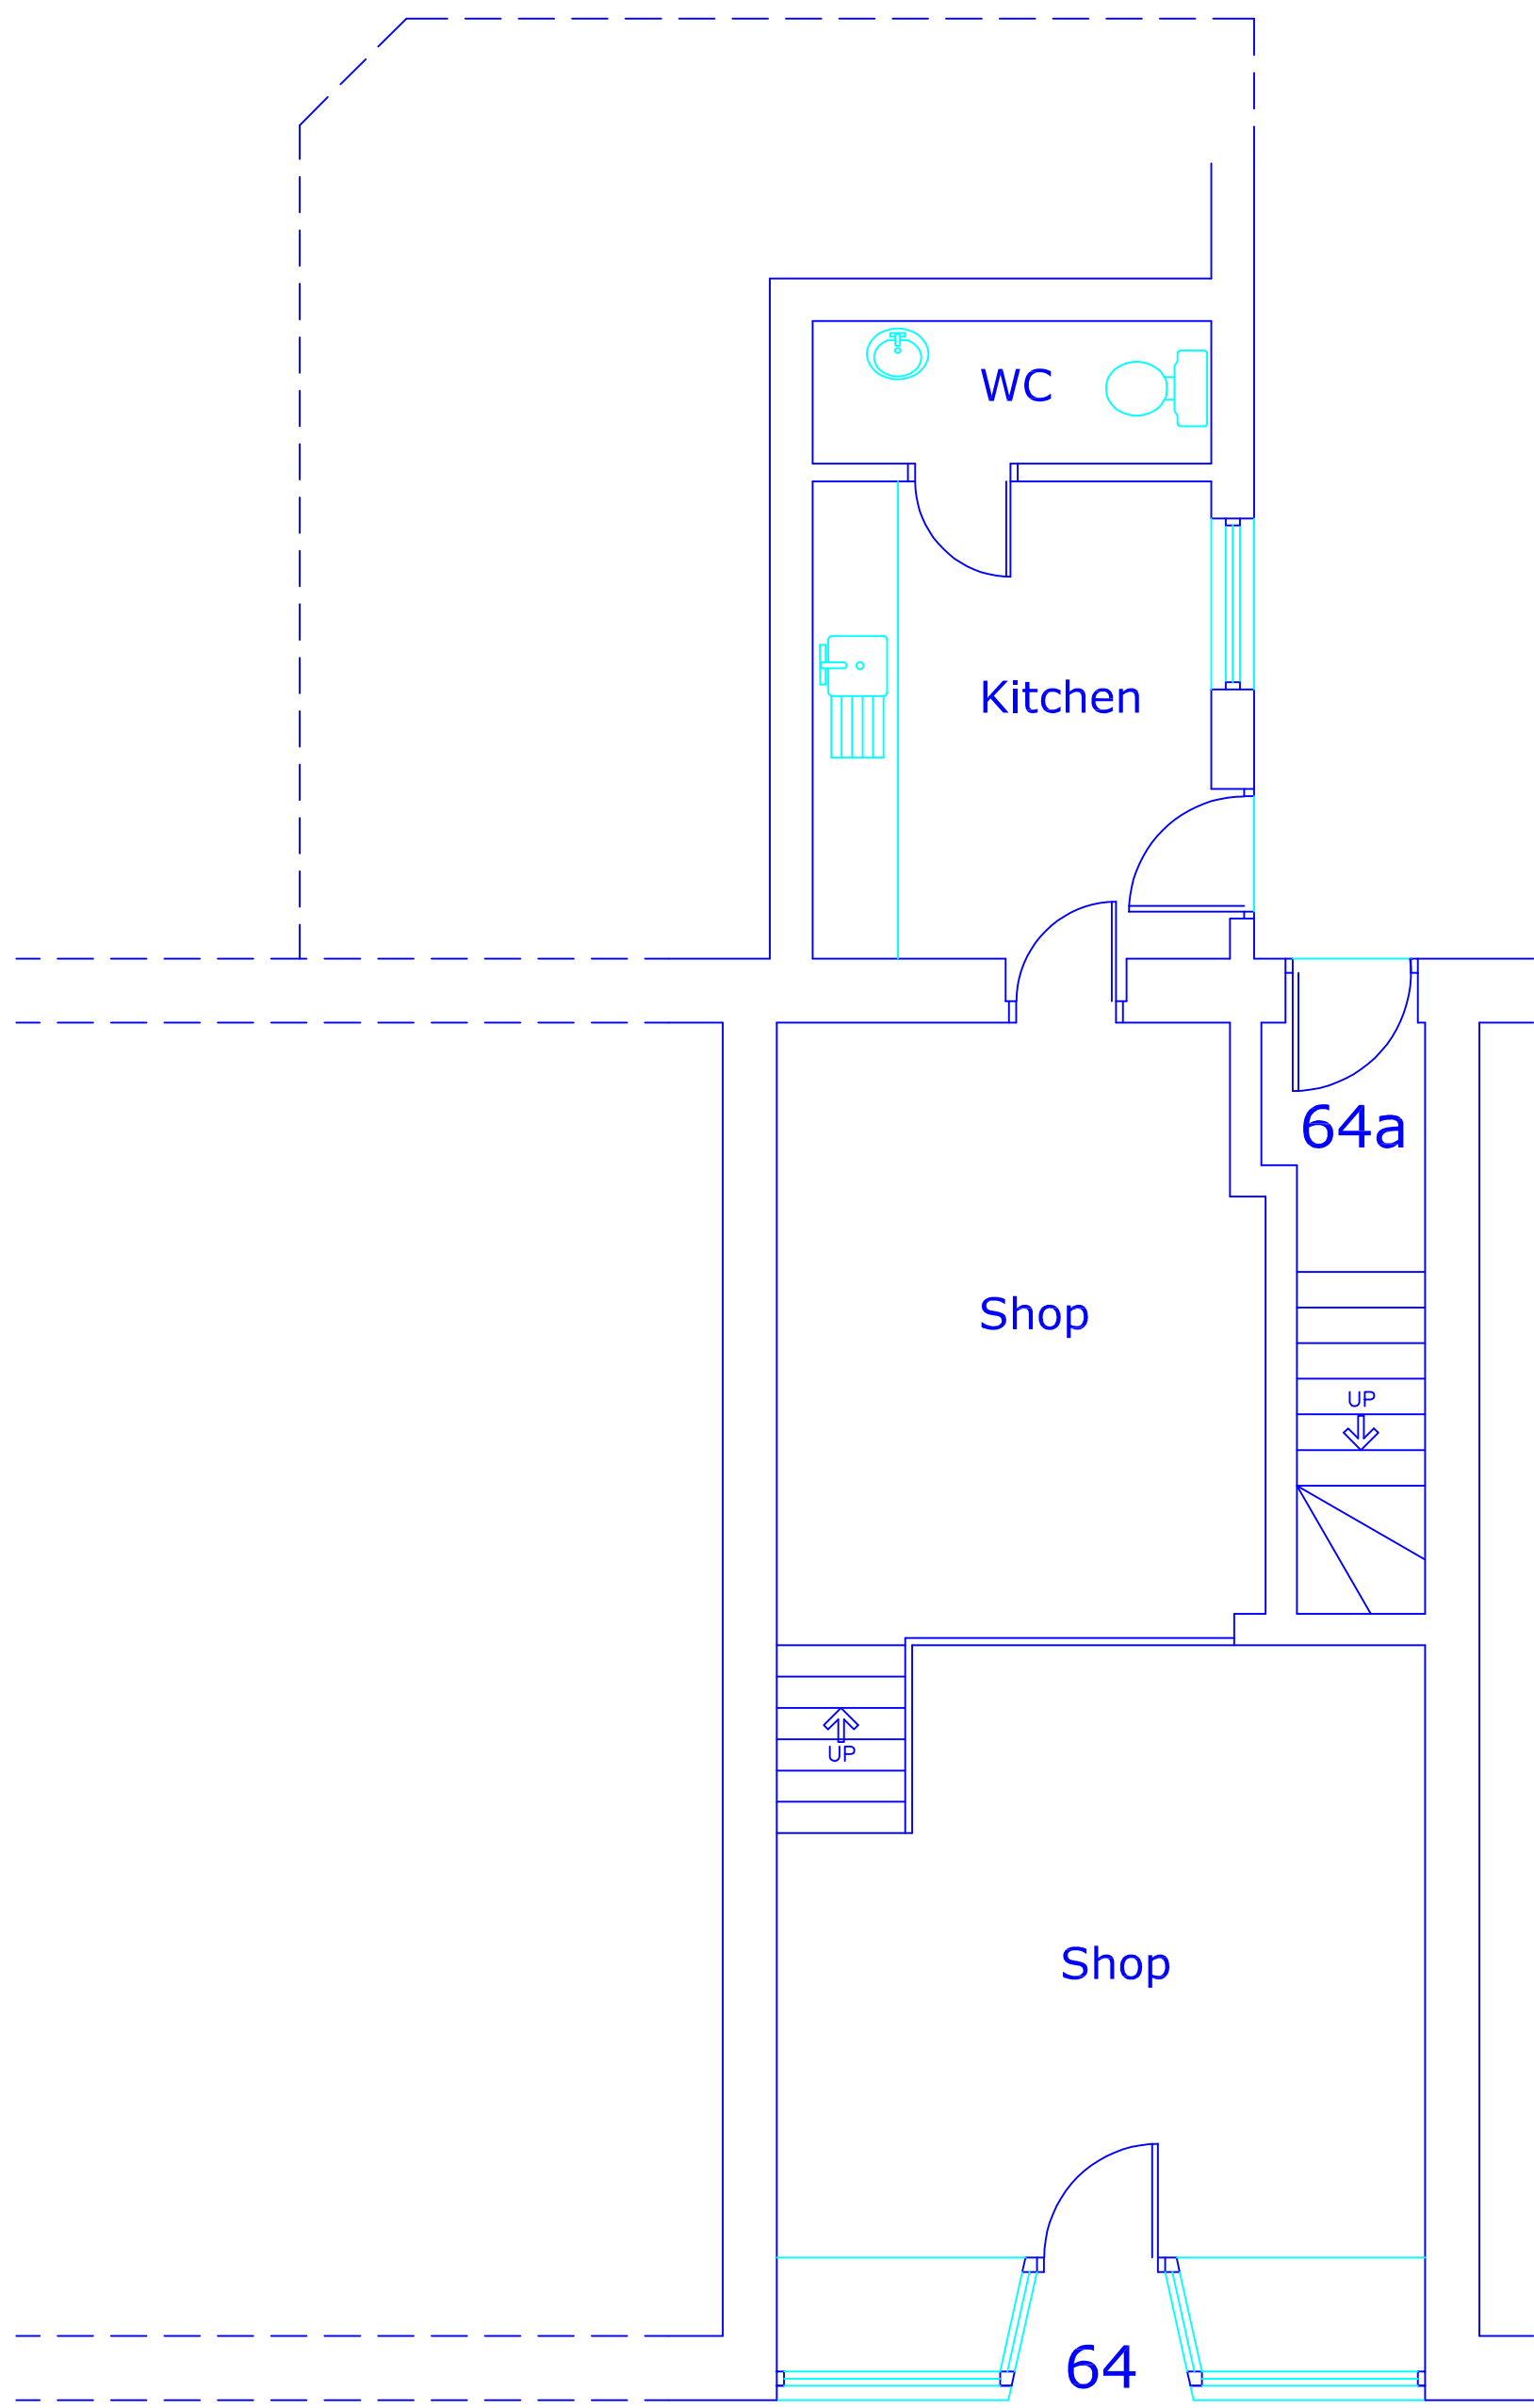


Proposed Plan
Ground Floor
No change

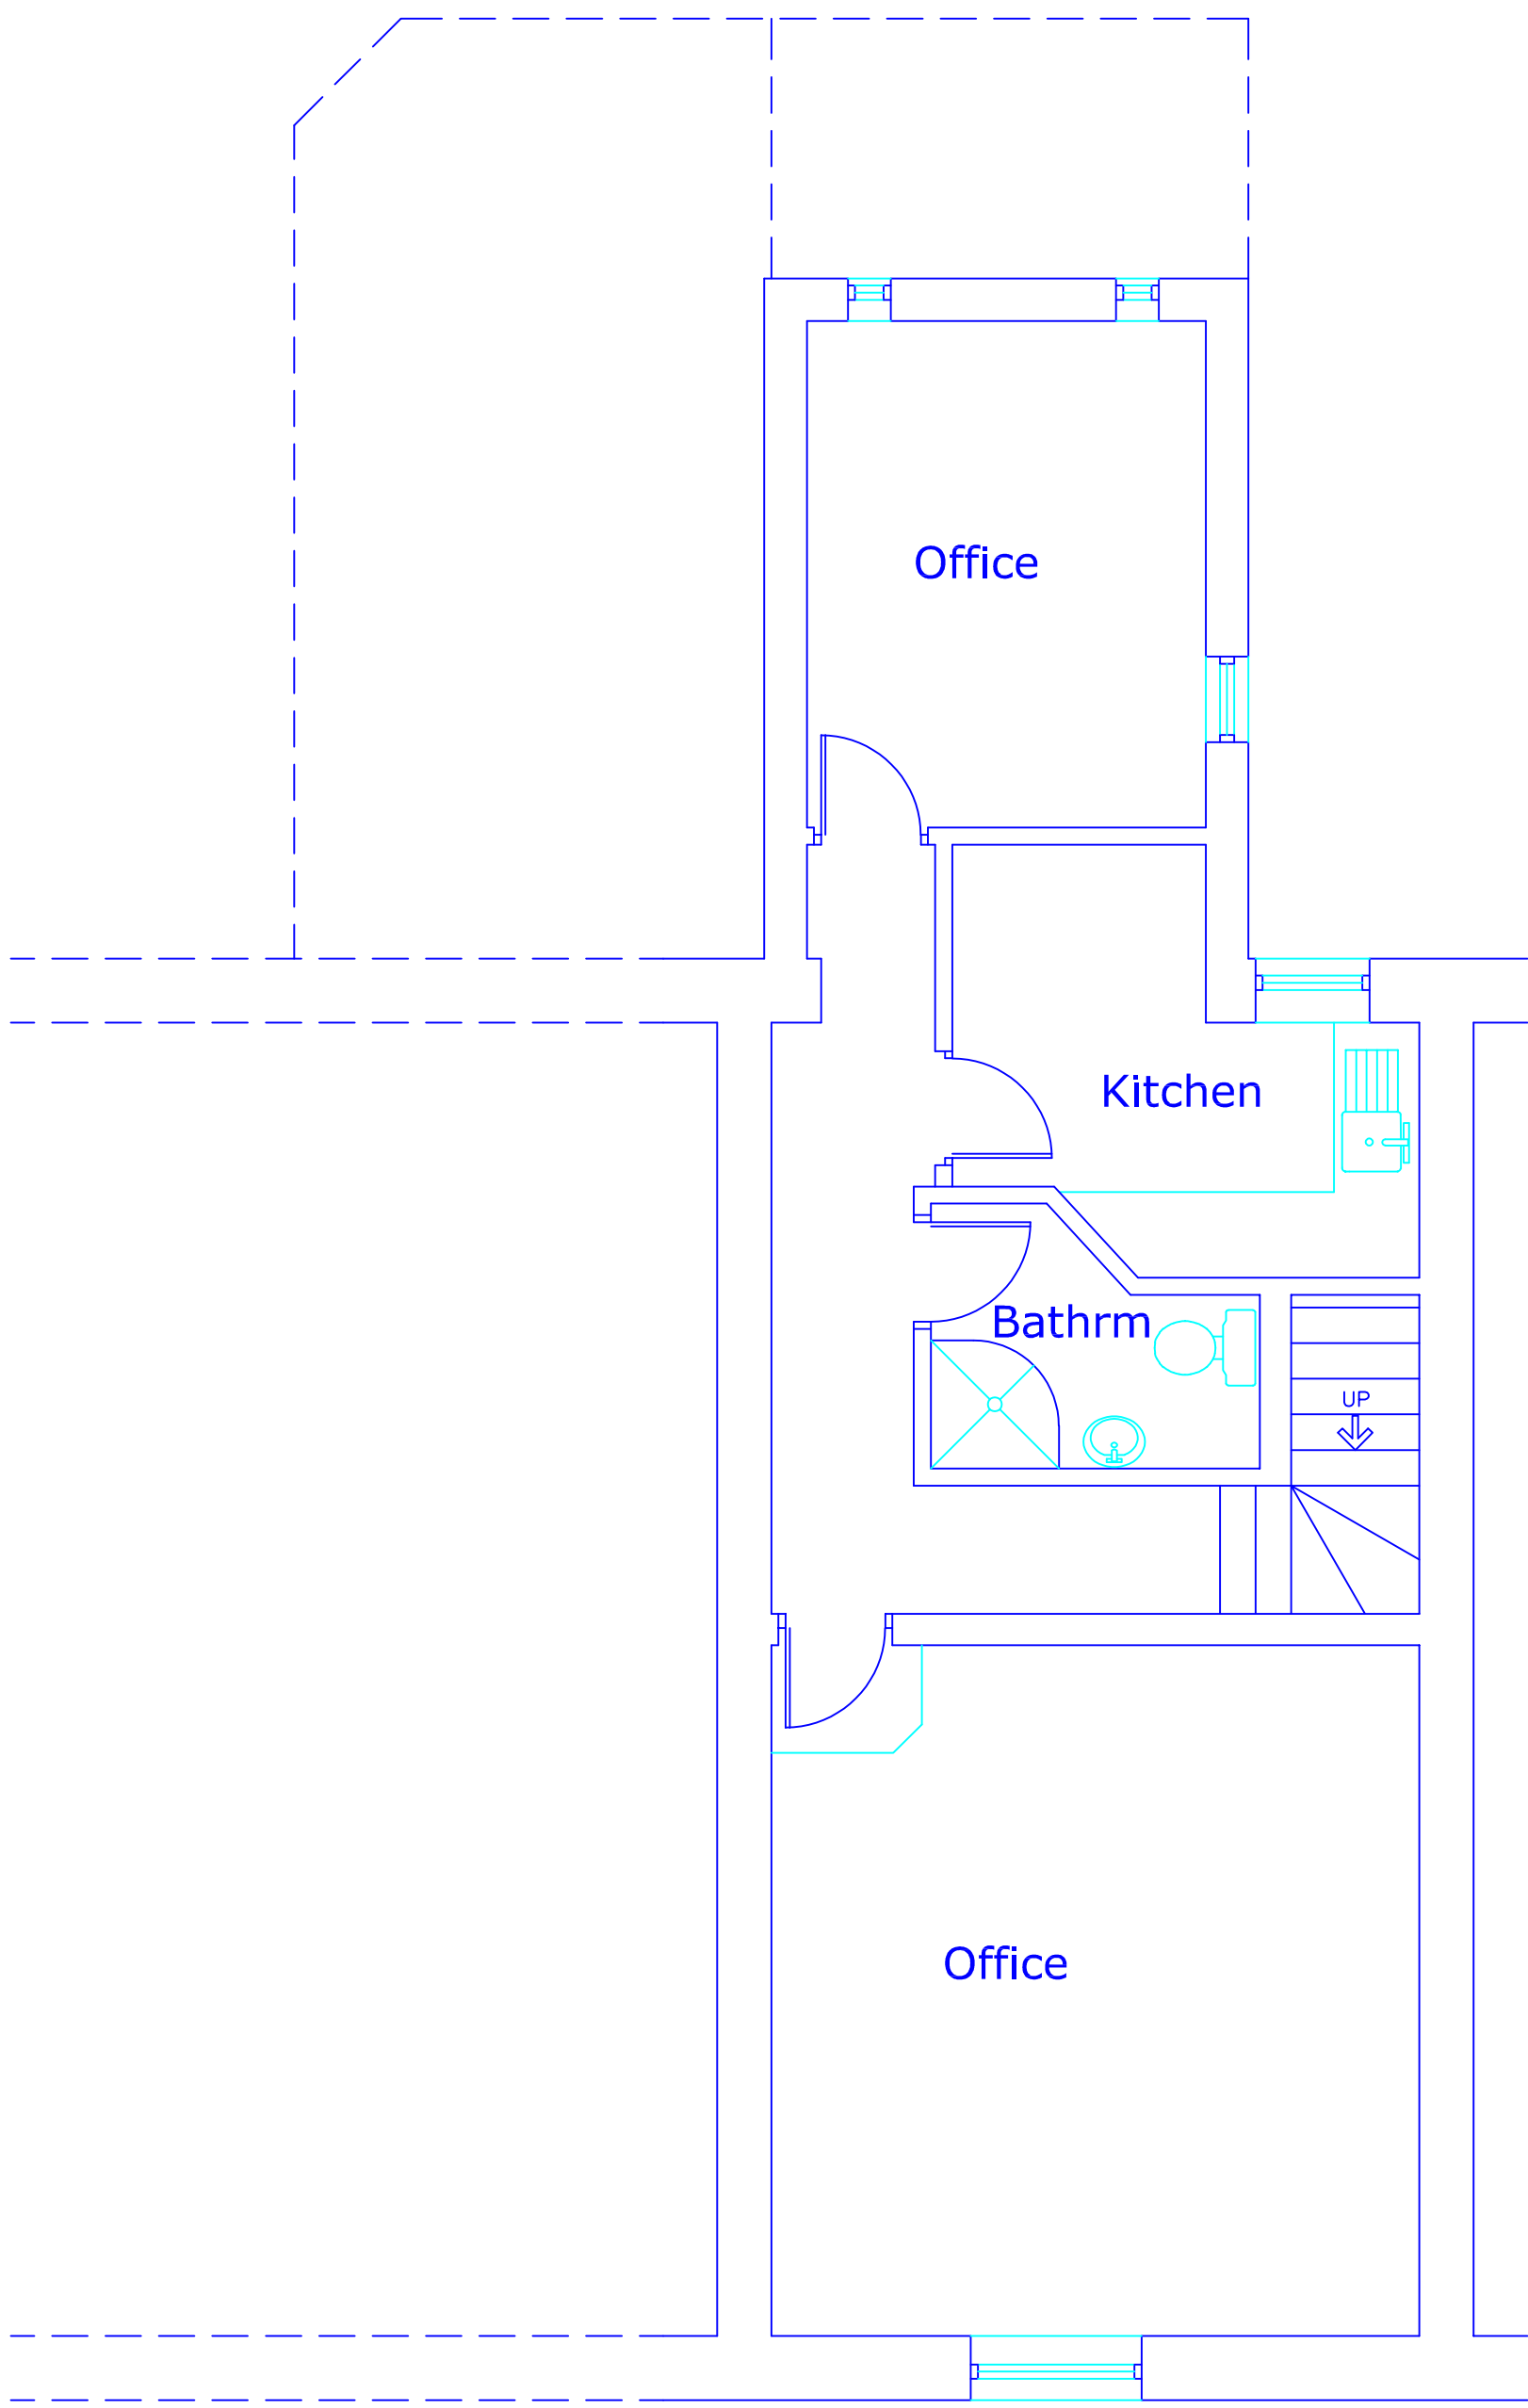


Proposed Plan
First Floor

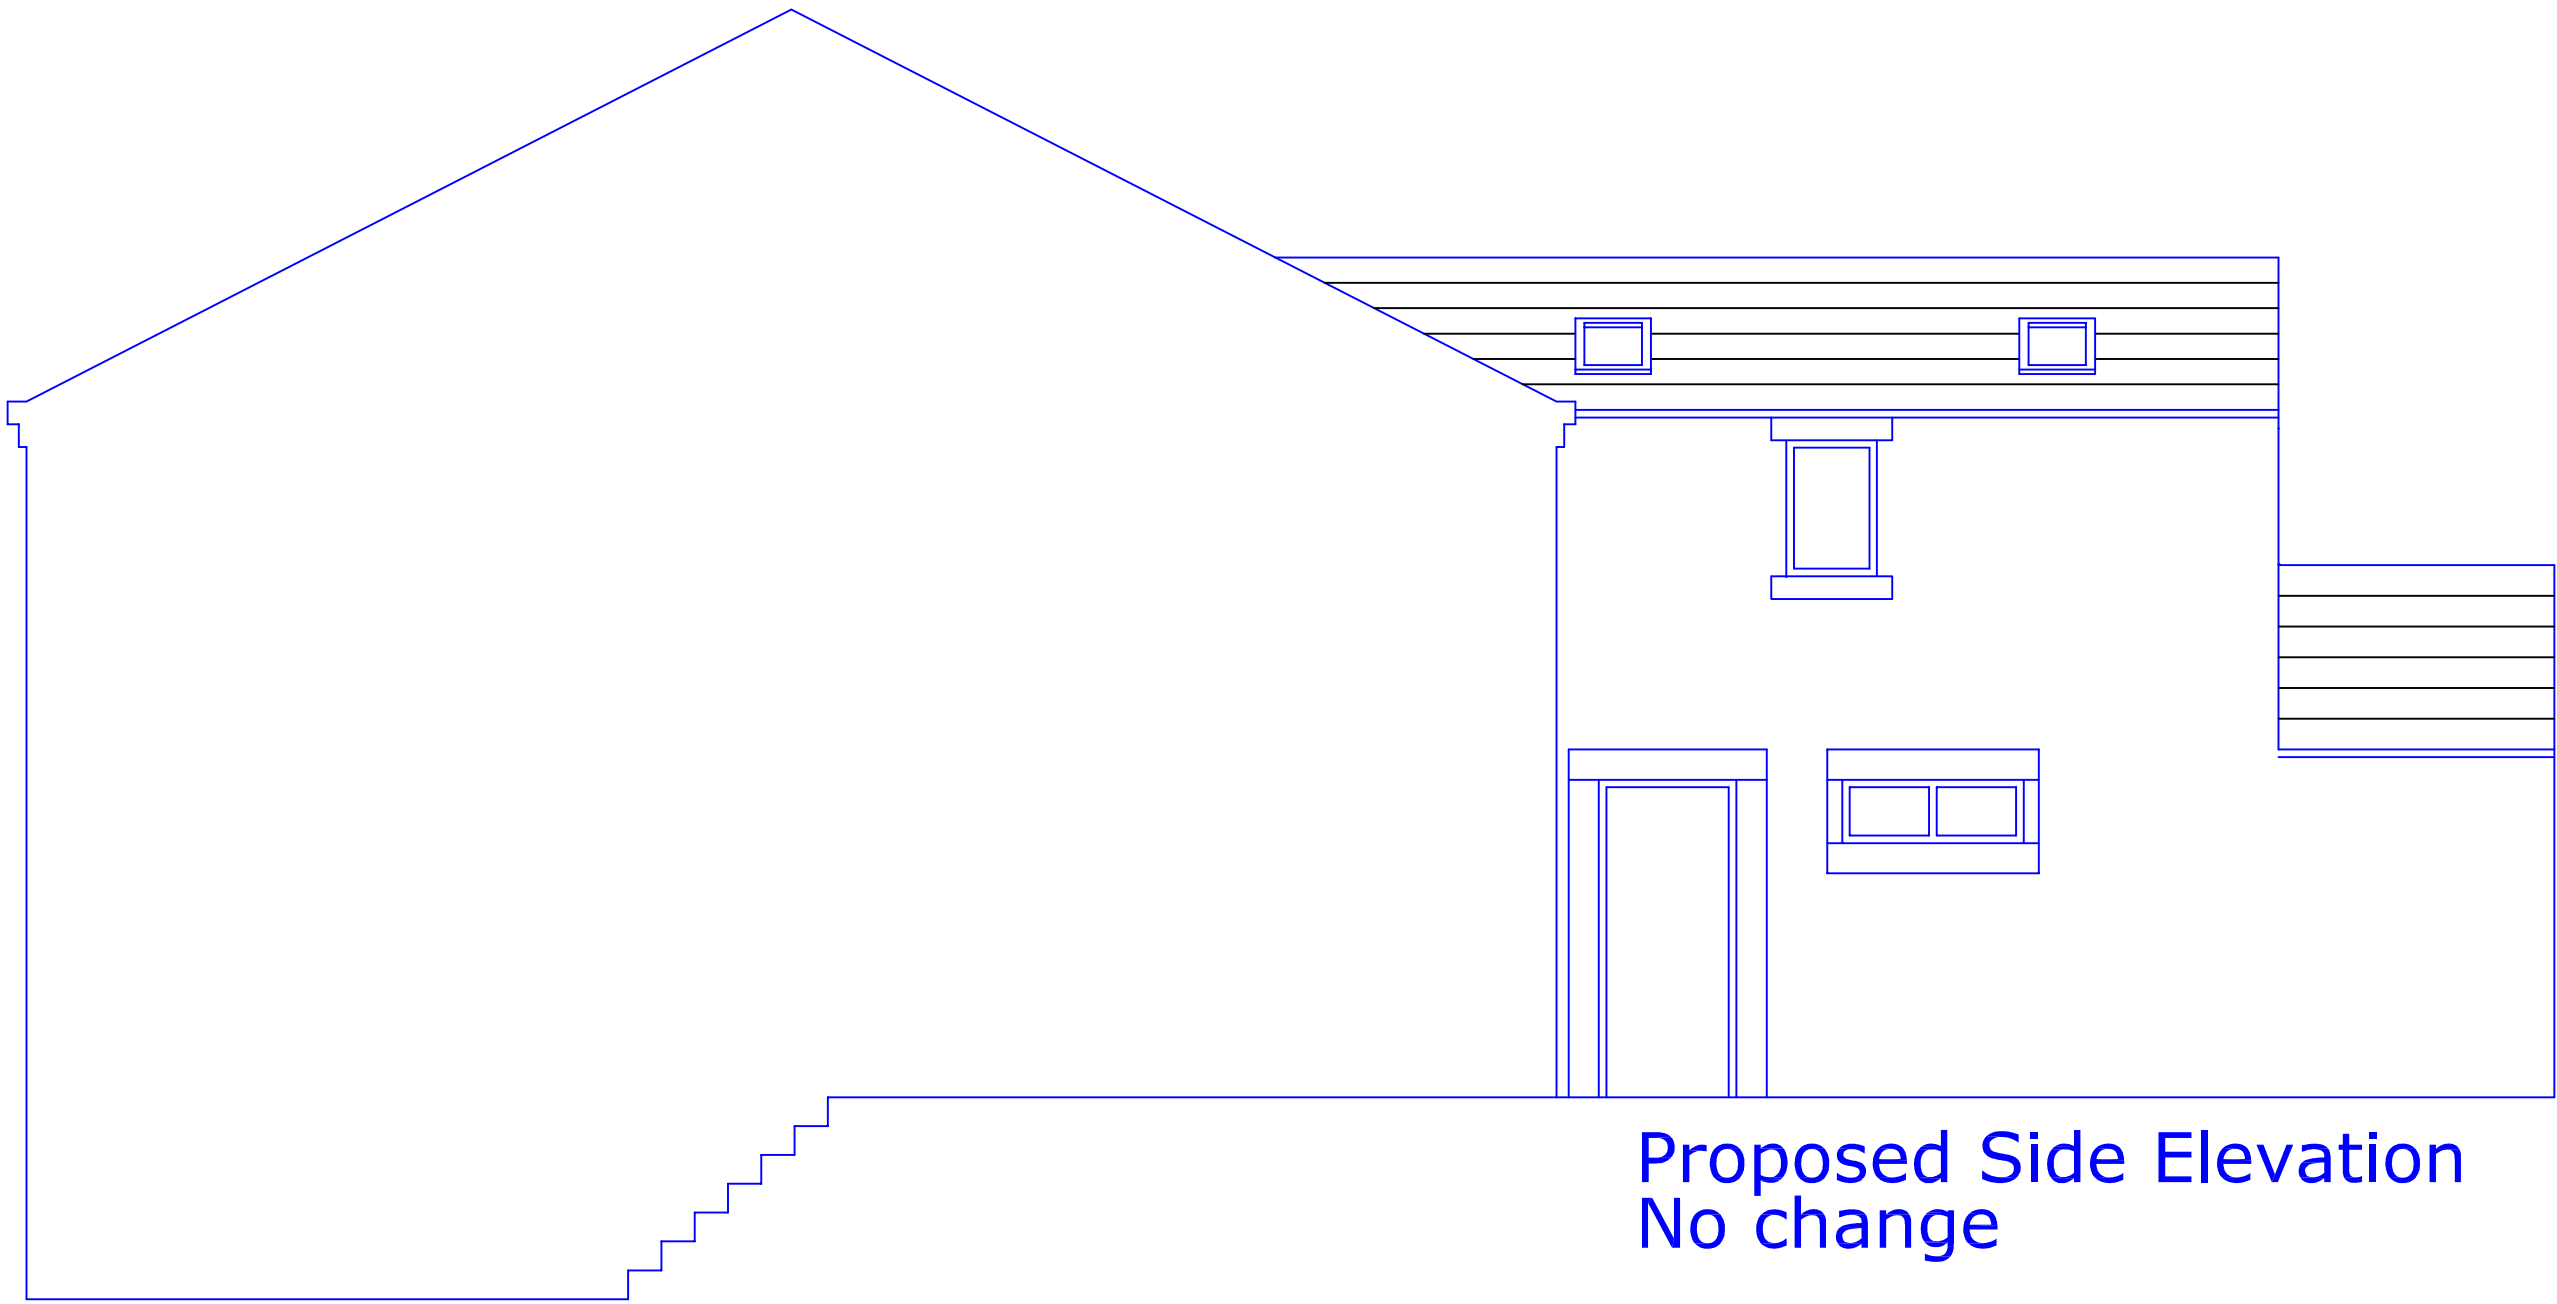

Proposed Side Elevation
No change

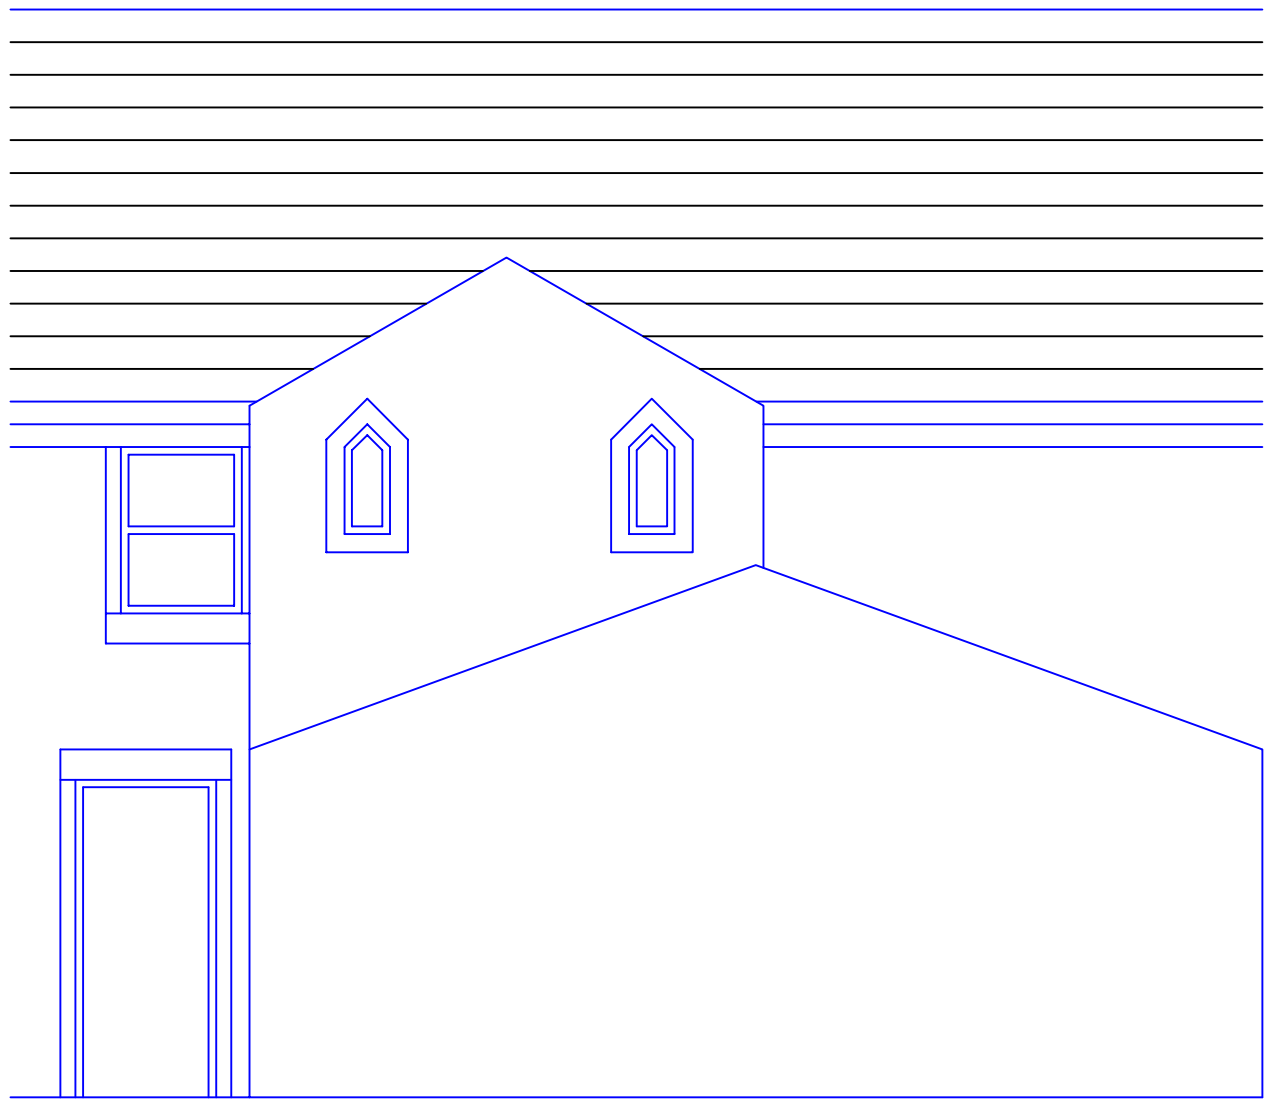

Proposed Rear Elevation
No change

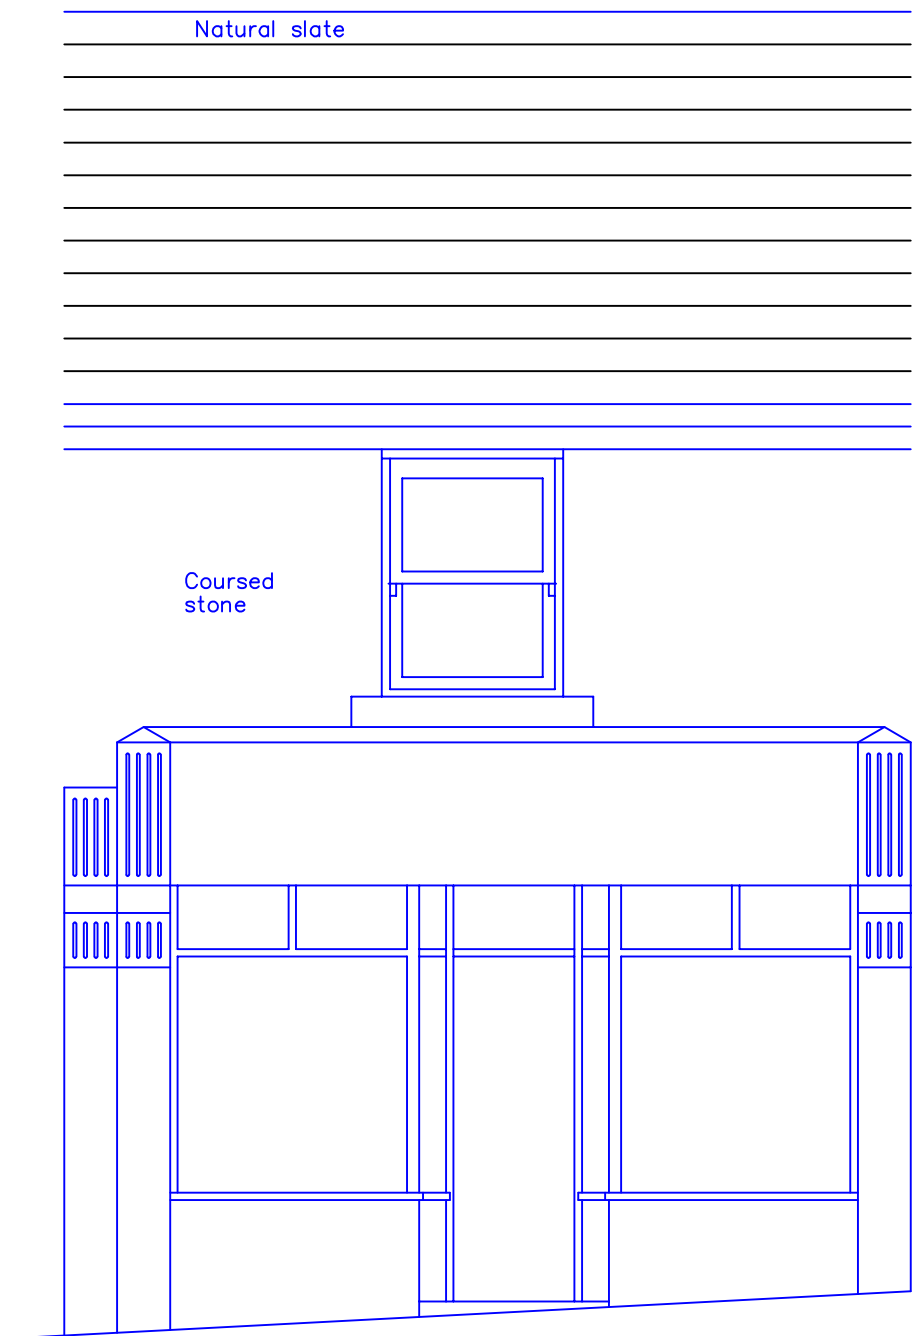

Proposed Front Elevation
No change

This drawing and design concept is the property of PPY design. It should not be reproduced without written permission

0 1 2 3 m

64 Bridge Street Ramsbottom BL0 9AG	scale 1:50 at A1 November 2024
NH4-02	Proposed Plans and Elevations
PPY design Ltd	

2 Helmshore Road, Holcombe Village
Ramsbottom, Lancashire BL8 4PA

Gary Dearden BArch (hons) DipArch RIBA
gary@ppy-design.co.uk www.ppy-design.co.uk
T. 01706 822791 M. 07712 669482