


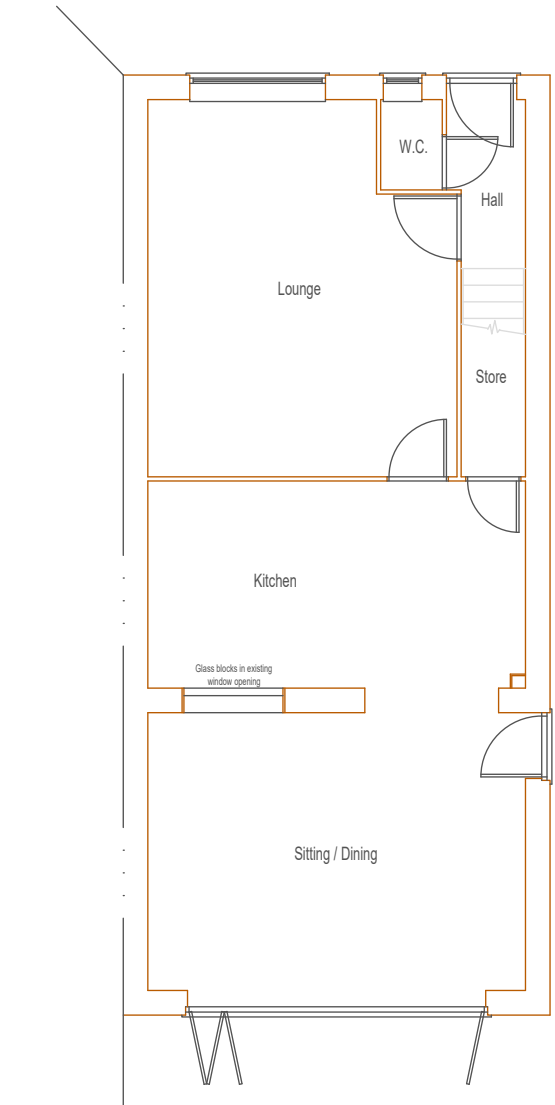


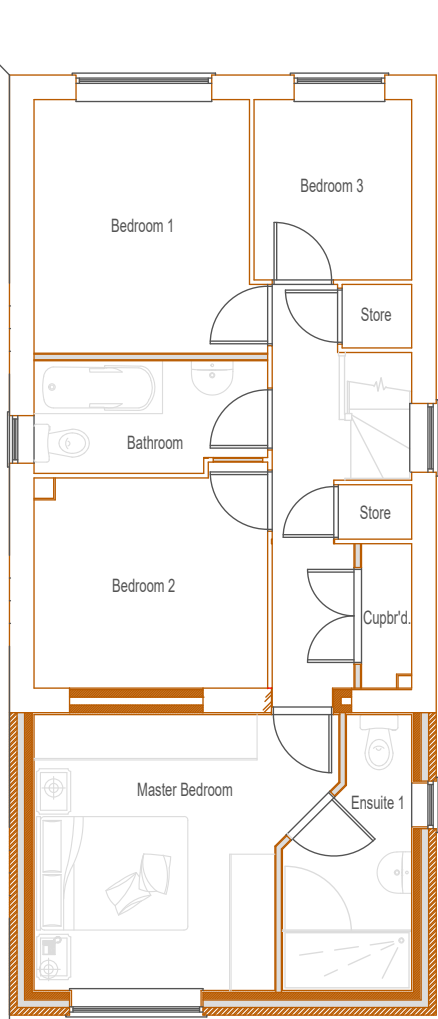

PROPOSED GRD. FLOOR PLAN

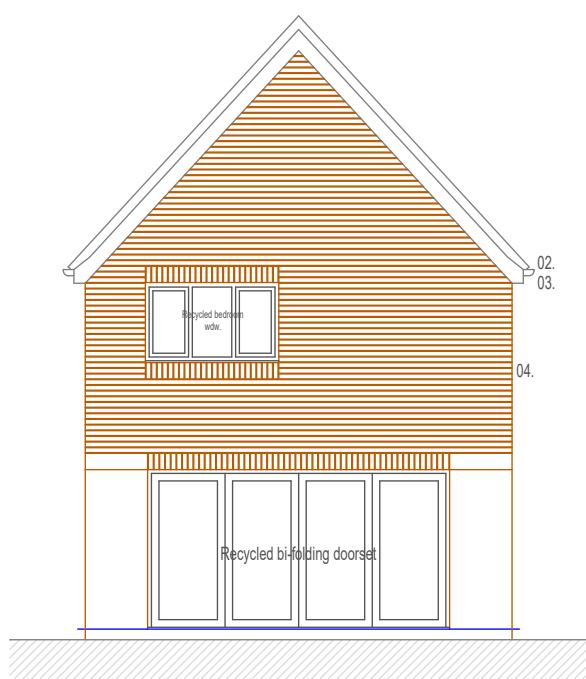


PROPOSED 1st. FLOOR PLAN

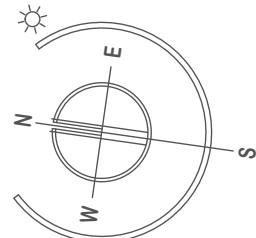


PROPOSED REAR ELEVATION

ELEVATIONS LEGEND
01. Matching concrete interlocking tiles
02. Matching rainwater goods
03. uPVC soffits and fascias
04. Matching brickwork






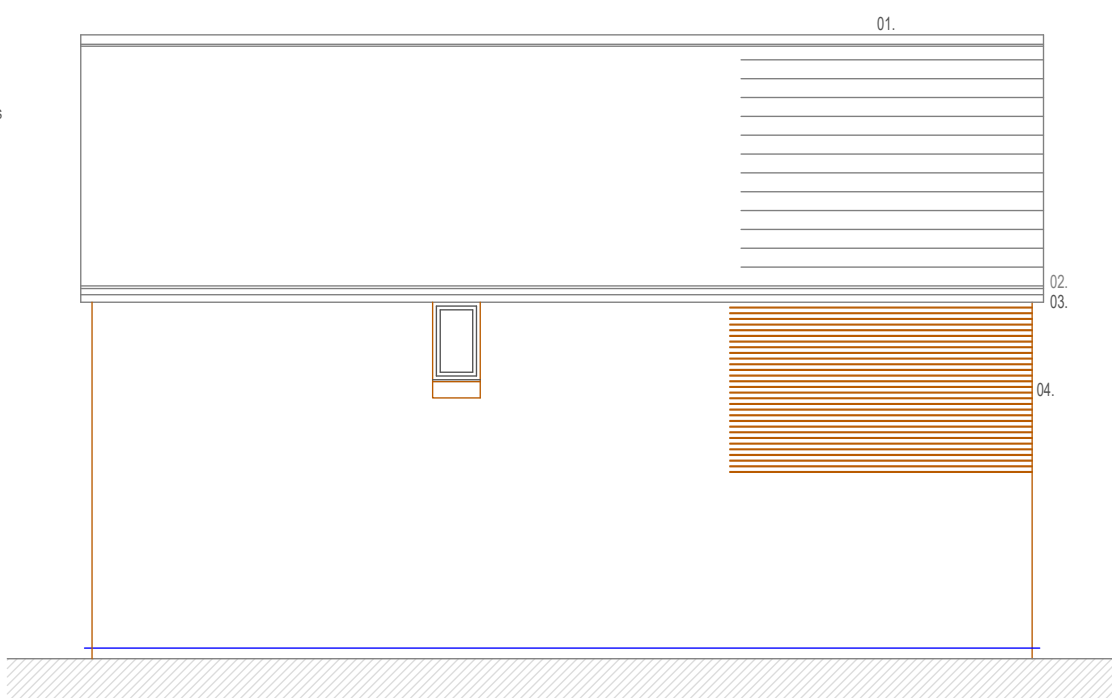


PROPOSED NORTH ELEVATION

ELEVATIONS LEGEND
01. Matching concrete interlocking tiles
02. Matching rainwater goods
03. uPVC soffits and fascias
04. Matching brickwork

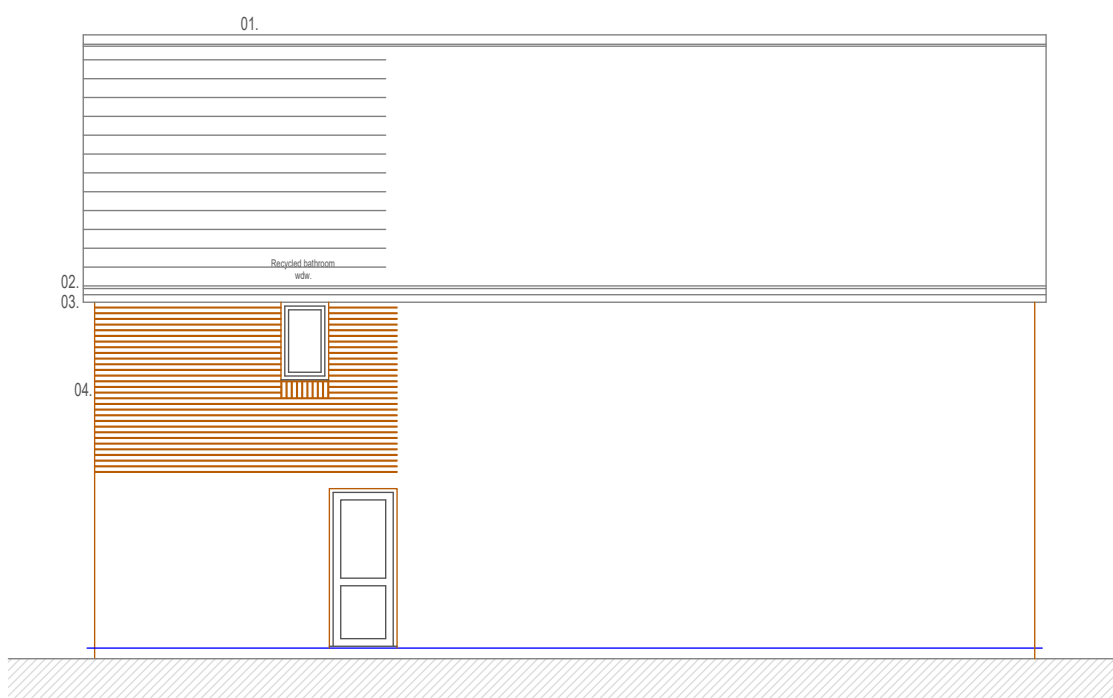

PROPOSED SOUTH ELEVATION

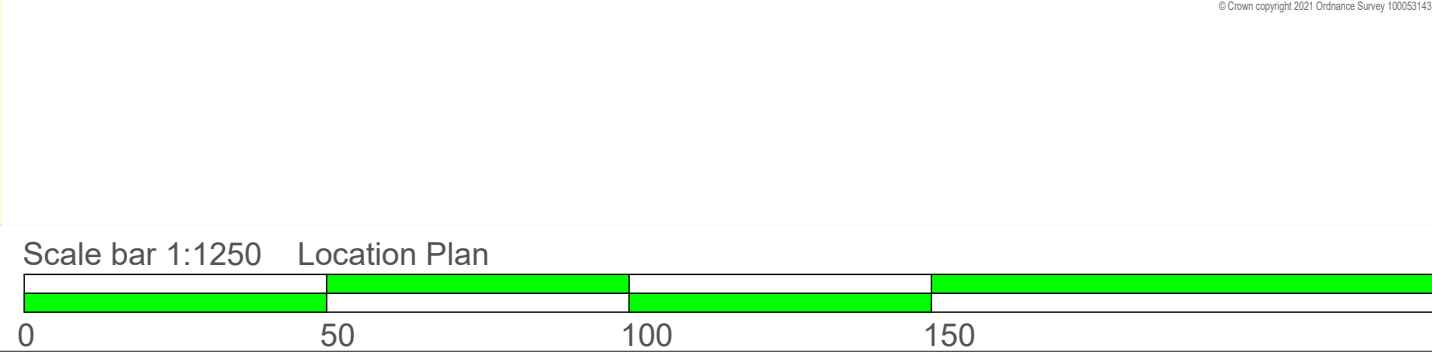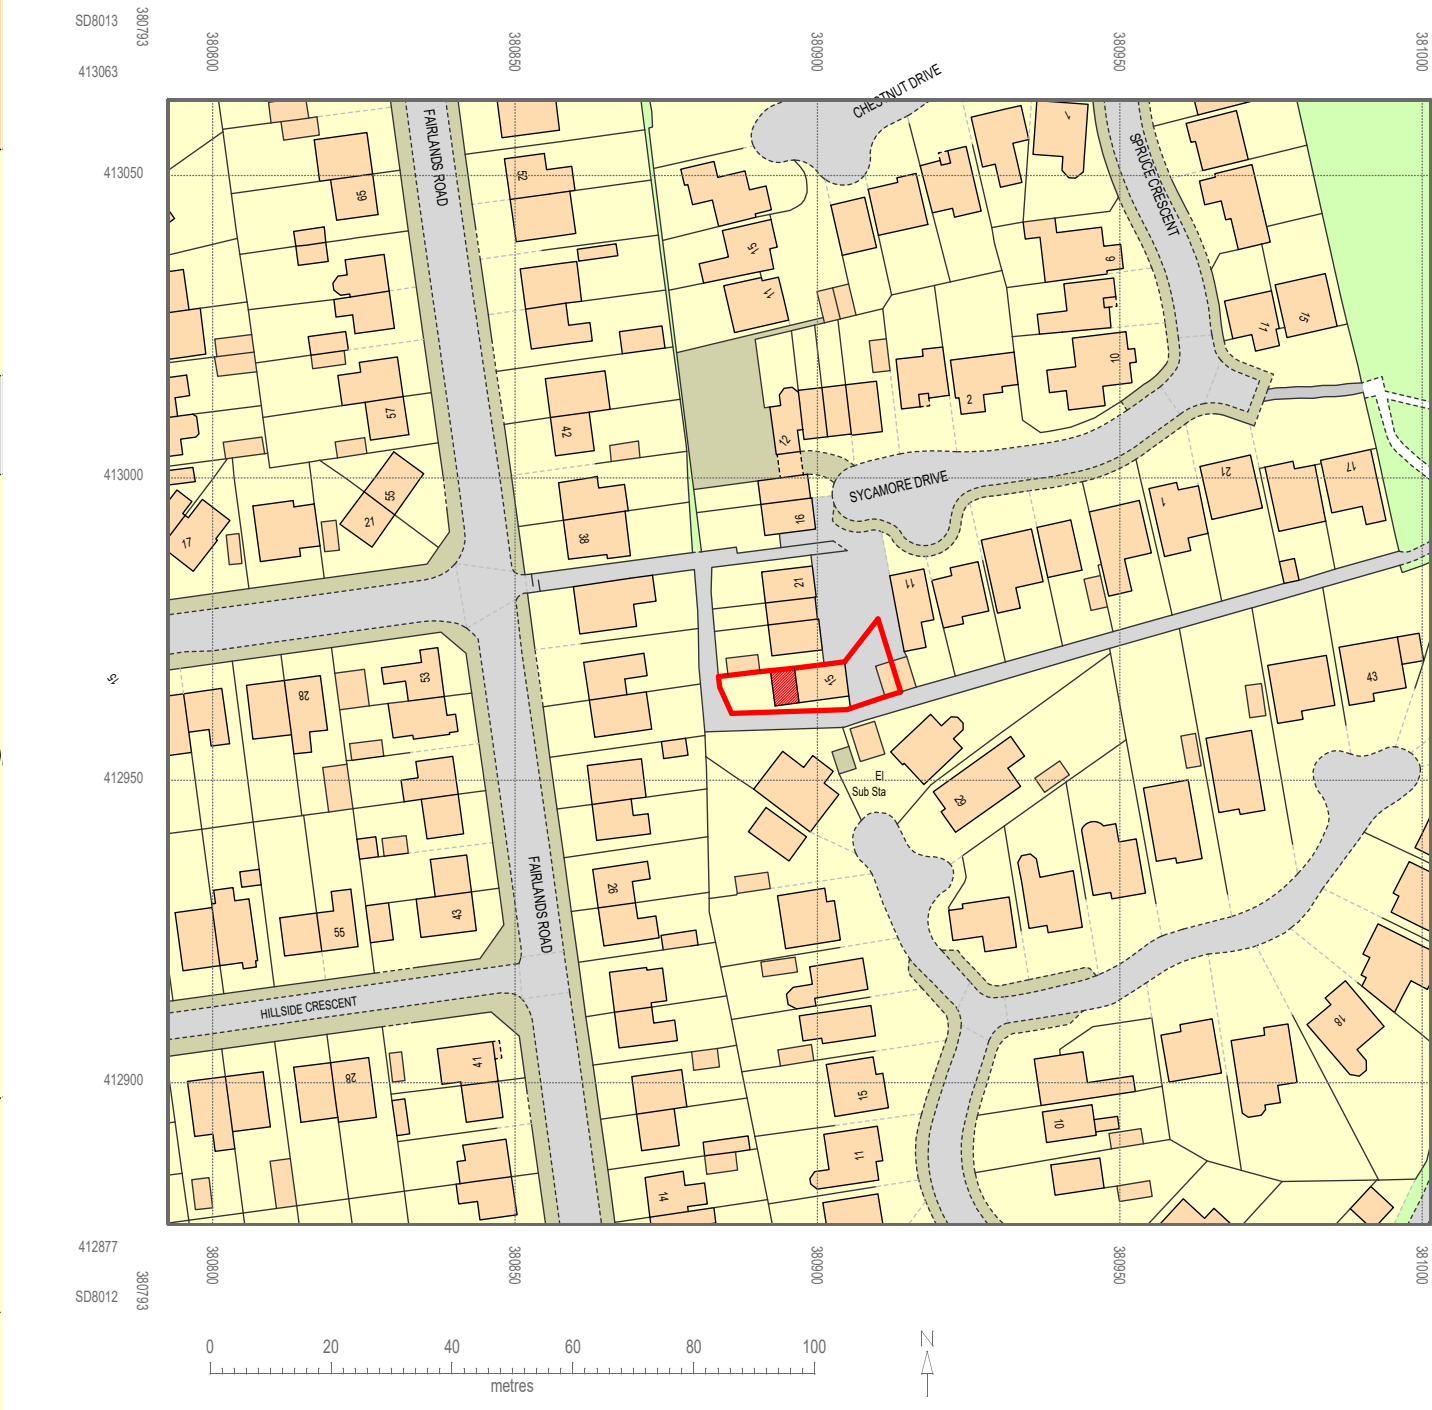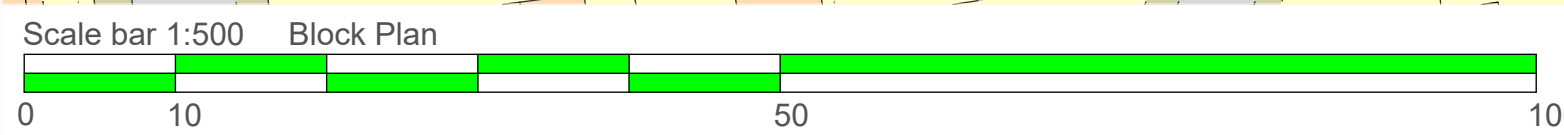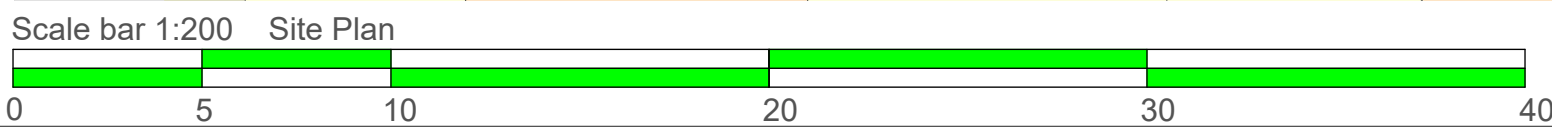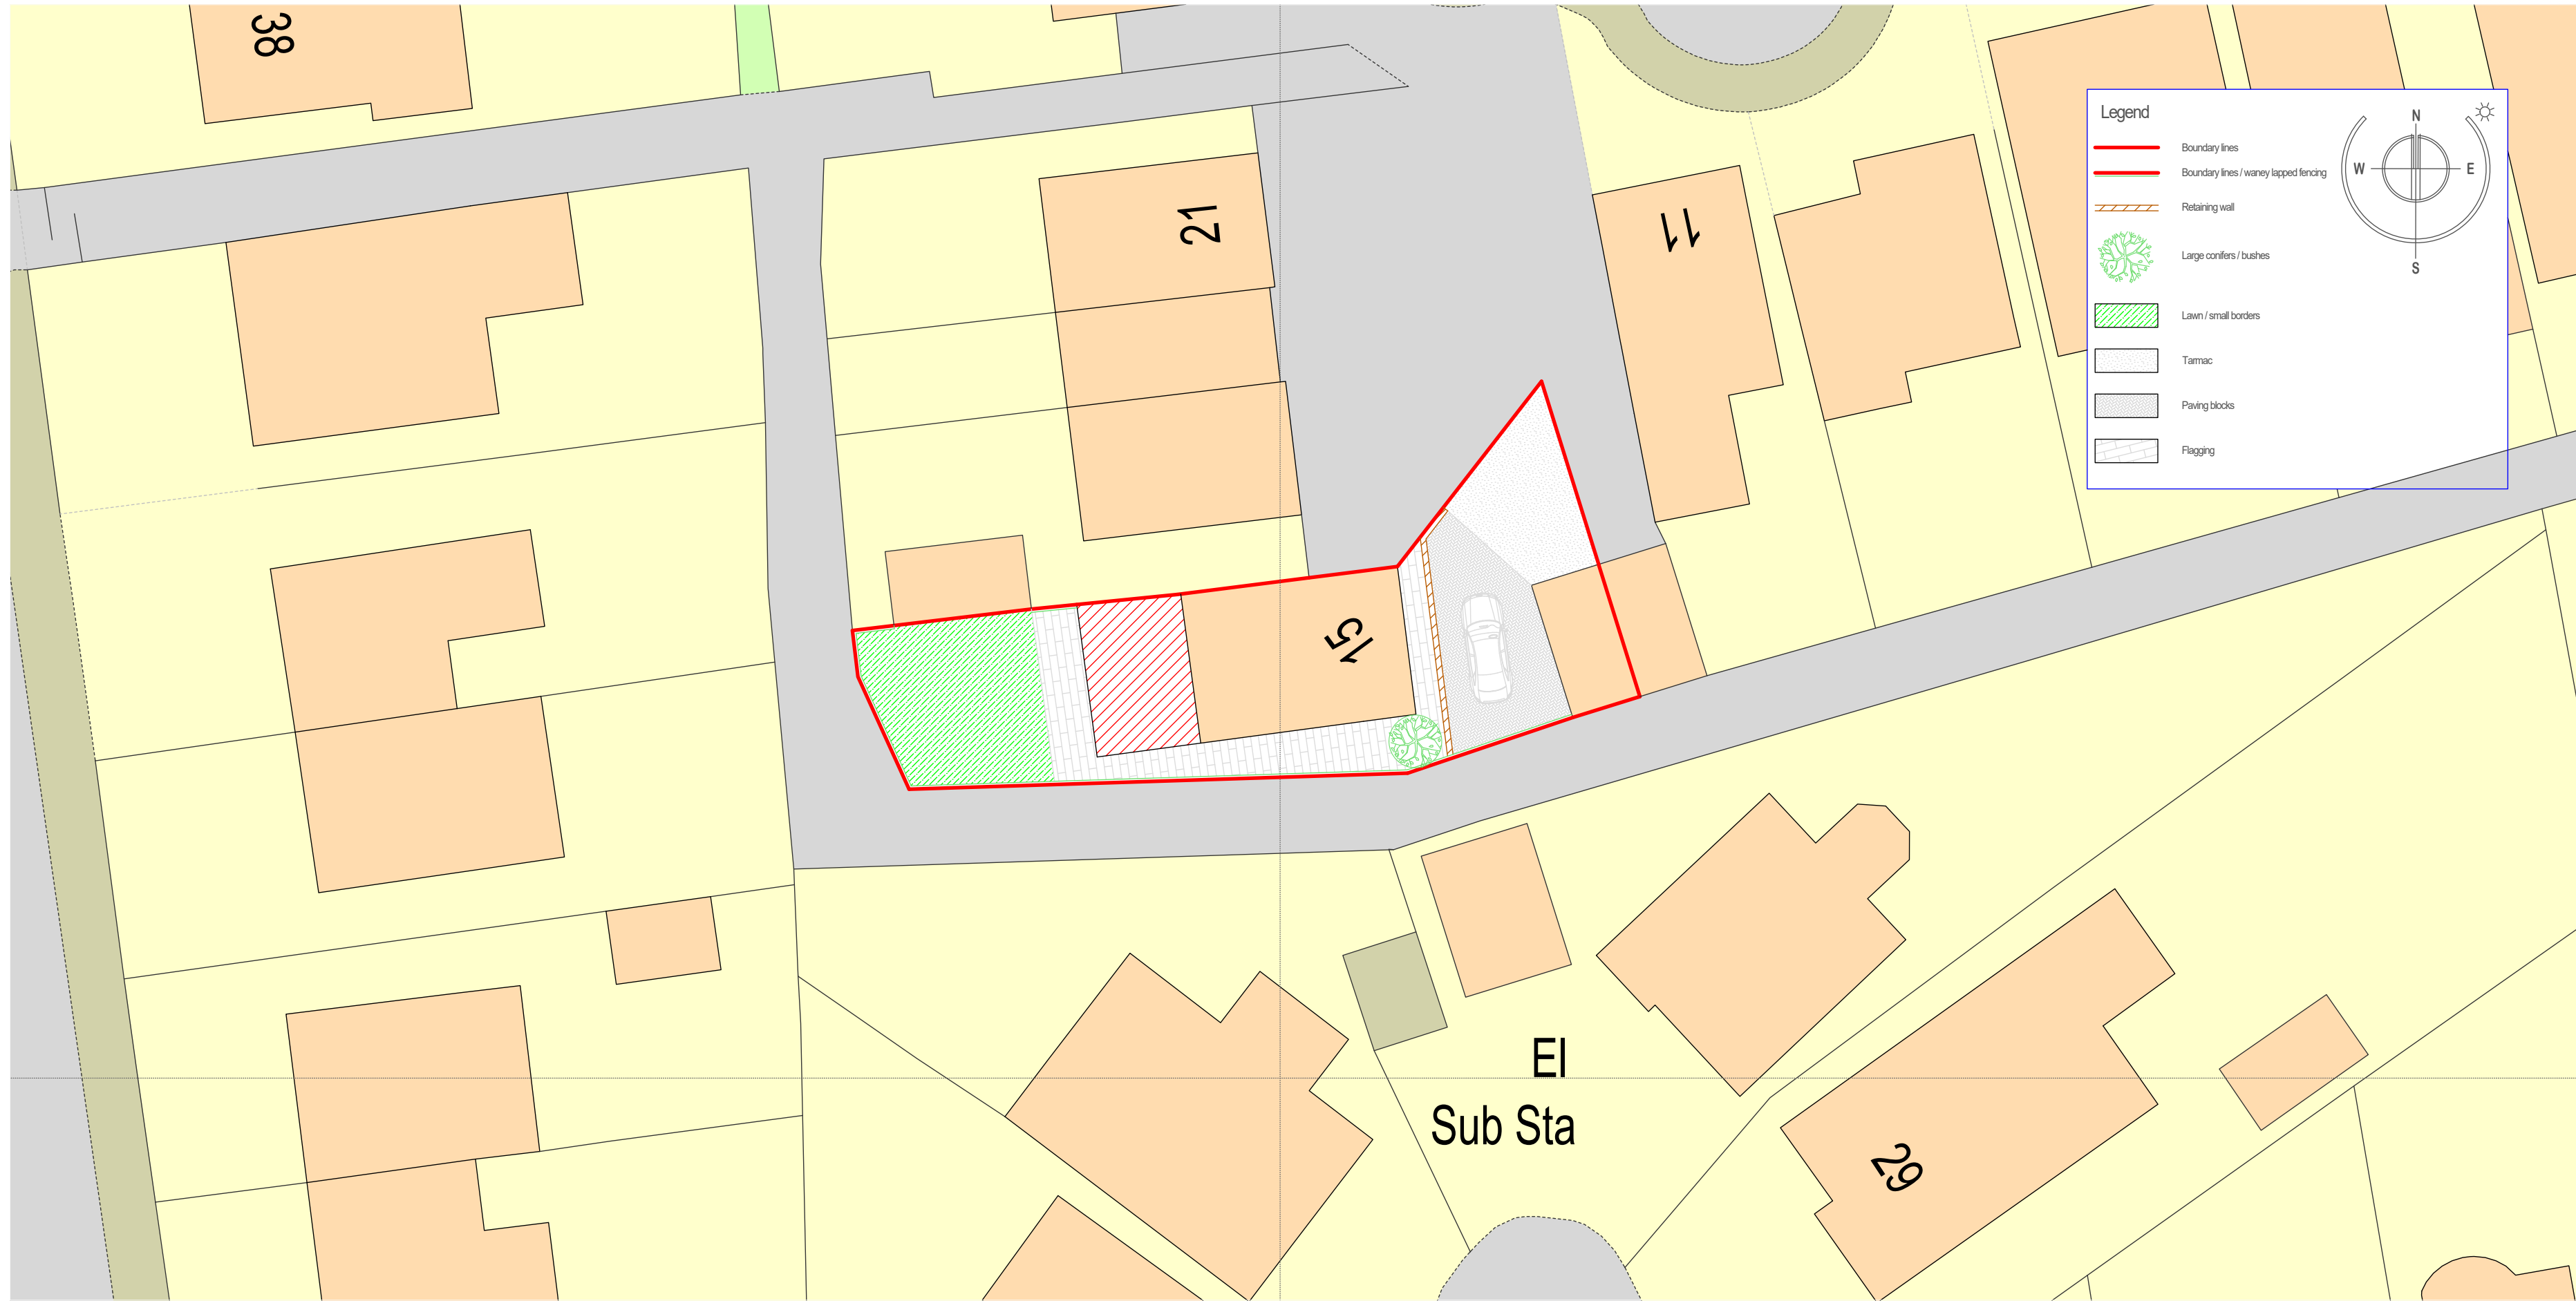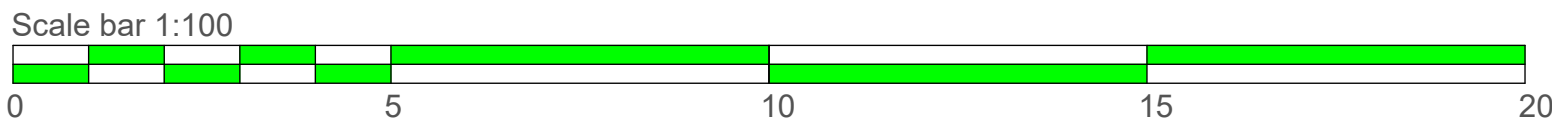

NOTES			
For Planning purposes only.			
All dimensions to be checked on site by user and any discrepancies, errors or omissions to be reported to the Client before or during the course of the works. In the absence of a full structural survey any structural issues and/or defects identified before or during the course of the works to be reported to the Client.			
This drawing has been produced for Planning Approval only and does not constitute full working drawings for the building regulations approval.			
Rev.	Description	Date	By
All drawings are the Copyright of JPL Design and Construct Ltd. This drawing may not be copied by any third party without prior permission.			



JPL Design and Construct Ltd.

www.jpdesignandconstruct.co.uk
E-mail jp@jpdesignandconstruct.co.uk
12, Ormskirk Close, Seddons Farm,
Bury, BL8 2JG
Telephone 0161 272 0643

Client Mr. & Mrs. L. Maloney,
15, Sycamore Dr.,
Walmersley,
BL9 6TQ

Site 15, Sycamore Dr.,
Walmersley,
BL9 6TQ

Project Rear upper storey extension above
sitting / dining

Title Proposed Plans and Elevations

Scale at A1 As stated	Date 25.01.21	Drawn JP	Checked JP
Project no. MAL0003	Drawing no. LE02	Revision .	