


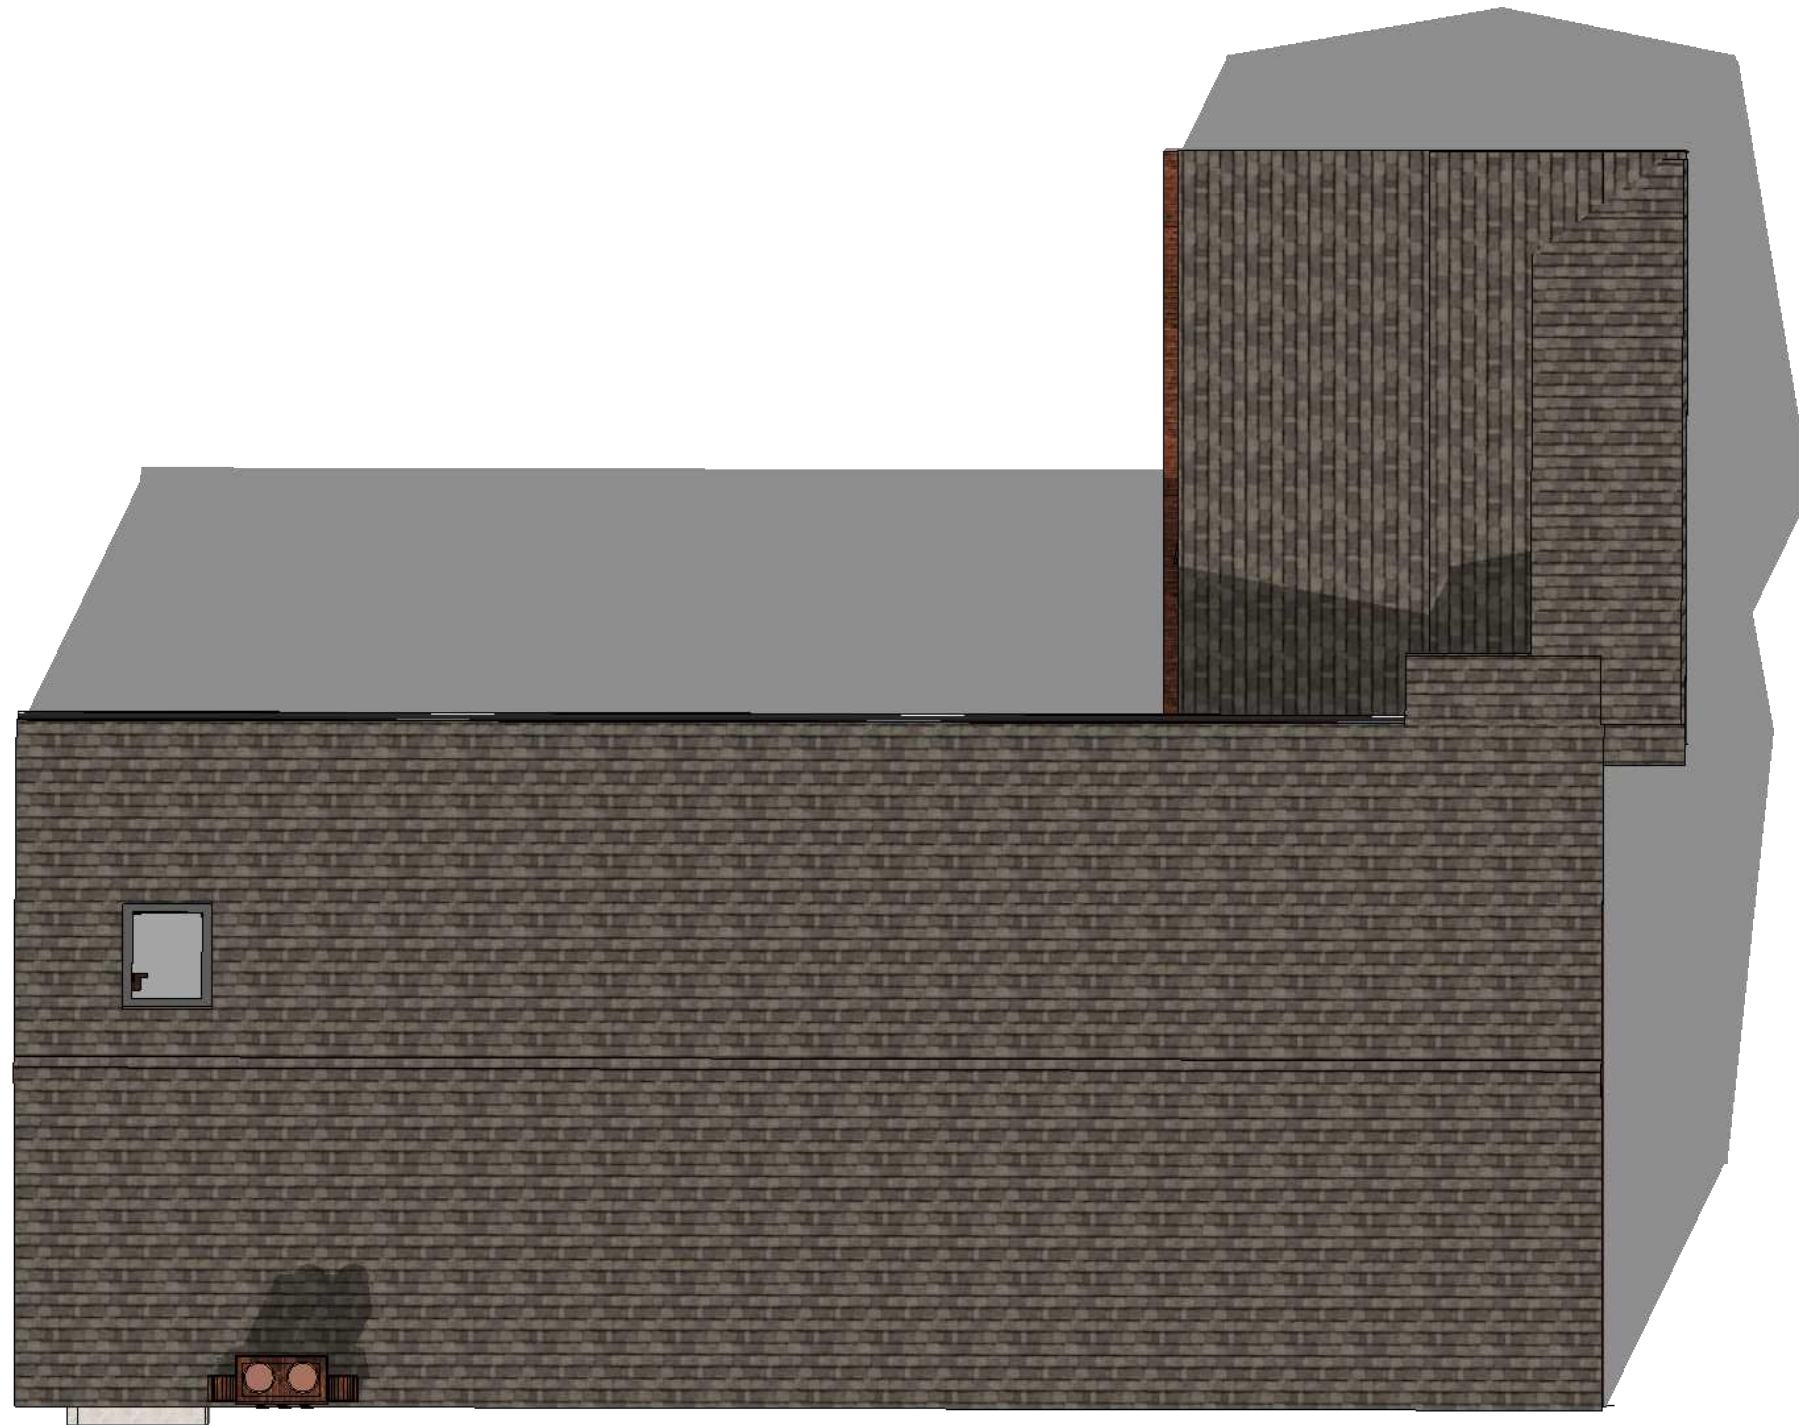

F	Scheme design updates			EJG/II		 HOWARD & SEDDON A.R.I.B.A. CHARTERED ARCHITECTS 64 WASHWAY ROAD SALE, CHESHIRE, M33 7RE TEL No. 0161 - 973 8296 FAX No. 0161 - 962 3485 E-MAIL : ADMIN@HOWARDANSEDDON.CO.UK	Project PROPOSED RESIDENTIAL DEVELOPMENT LAND TO REAR OF EARL STREET PRESTWICH M25 1GQ	Title Existing Building - Roof Plan	Drawn VK/EJG/II	DRG no. 14,347 33
E	Scheme design updates	E2 sixth ISSUE	EJG/II 15/03/22	EJG/II 14/02/22	Date June 30, 2022					
D	Scheme design updates			EJG/II 9/12/21	Client Mr. MEDHDI YAZDANPANA			Scale 1:100(A3)	Amendment G	
C	Scheme design updates			EJG/II 21/06/21						
B	Scheme design updates			EJG/II 16/06/21						
A	Scheme design updates			VK 25/05/21						
Rev	DESCRIPTION			By	Date					