



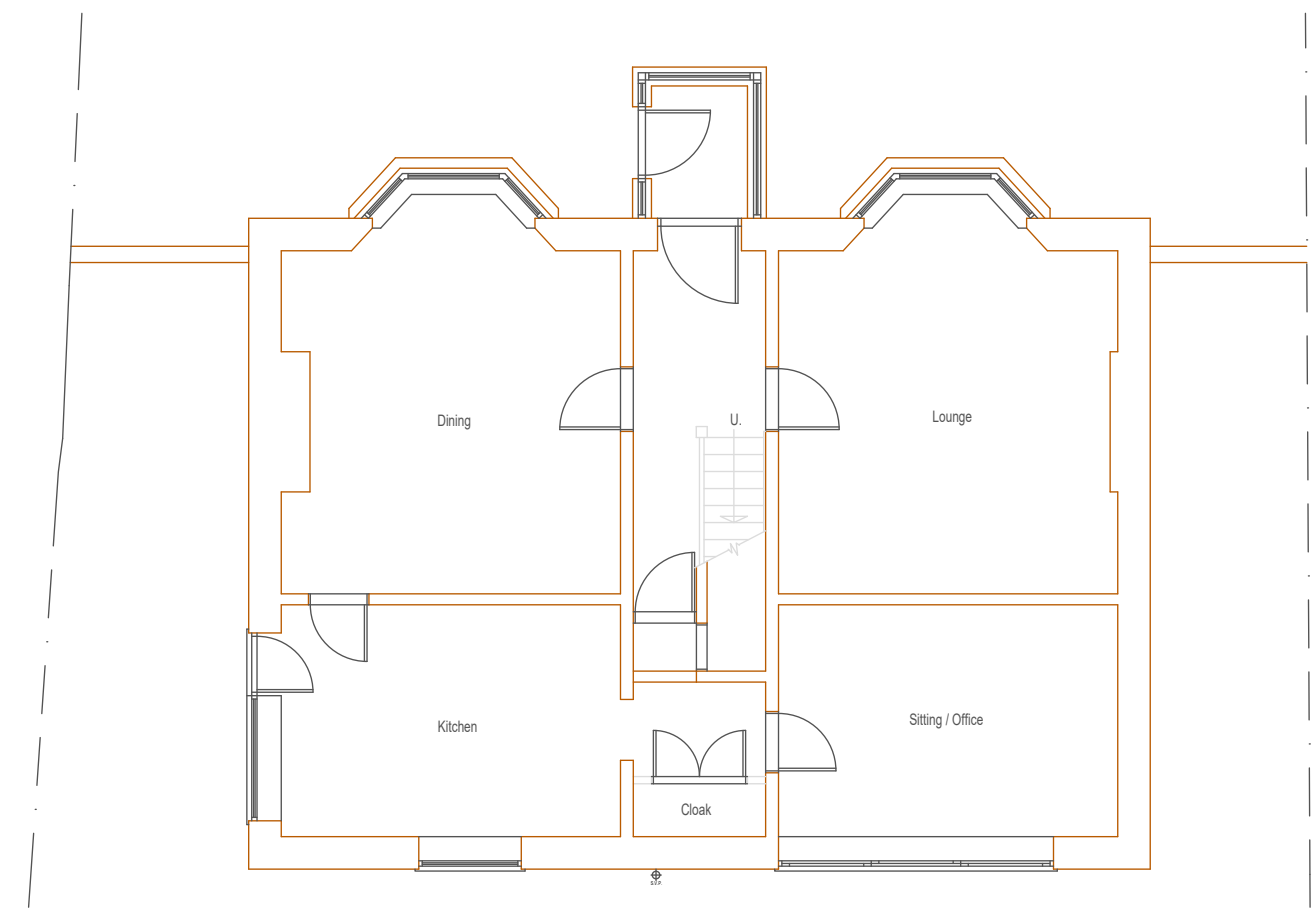


EXISTING GRD. FLOOR PLAN

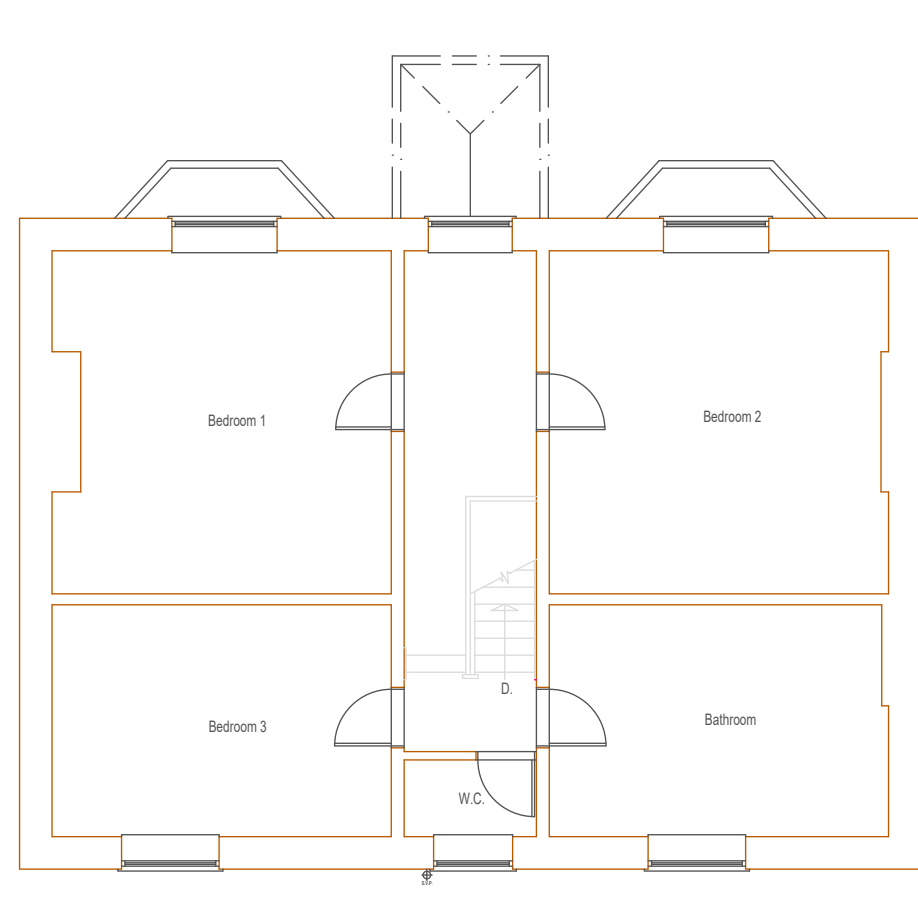

EXISTING 1st. FLOOR PLAN




EXISTING FRONT ELEVATION

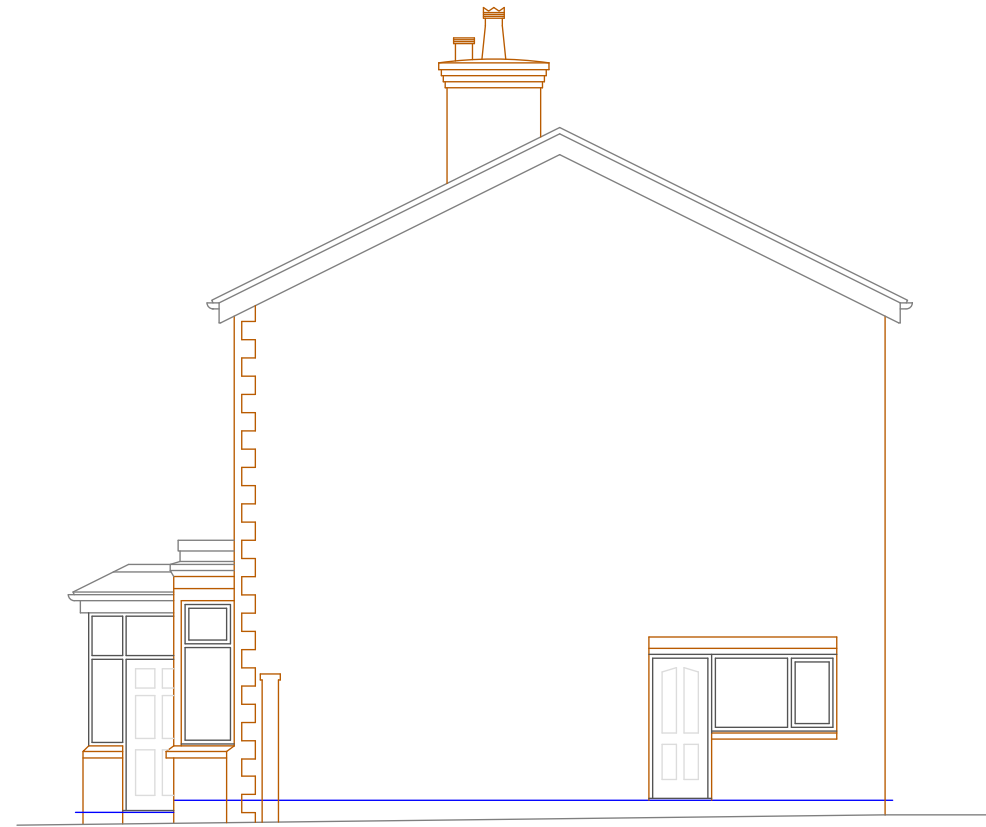


EXISTING SOUTH ELEVATION



EXISTING NORTH ELEVATION

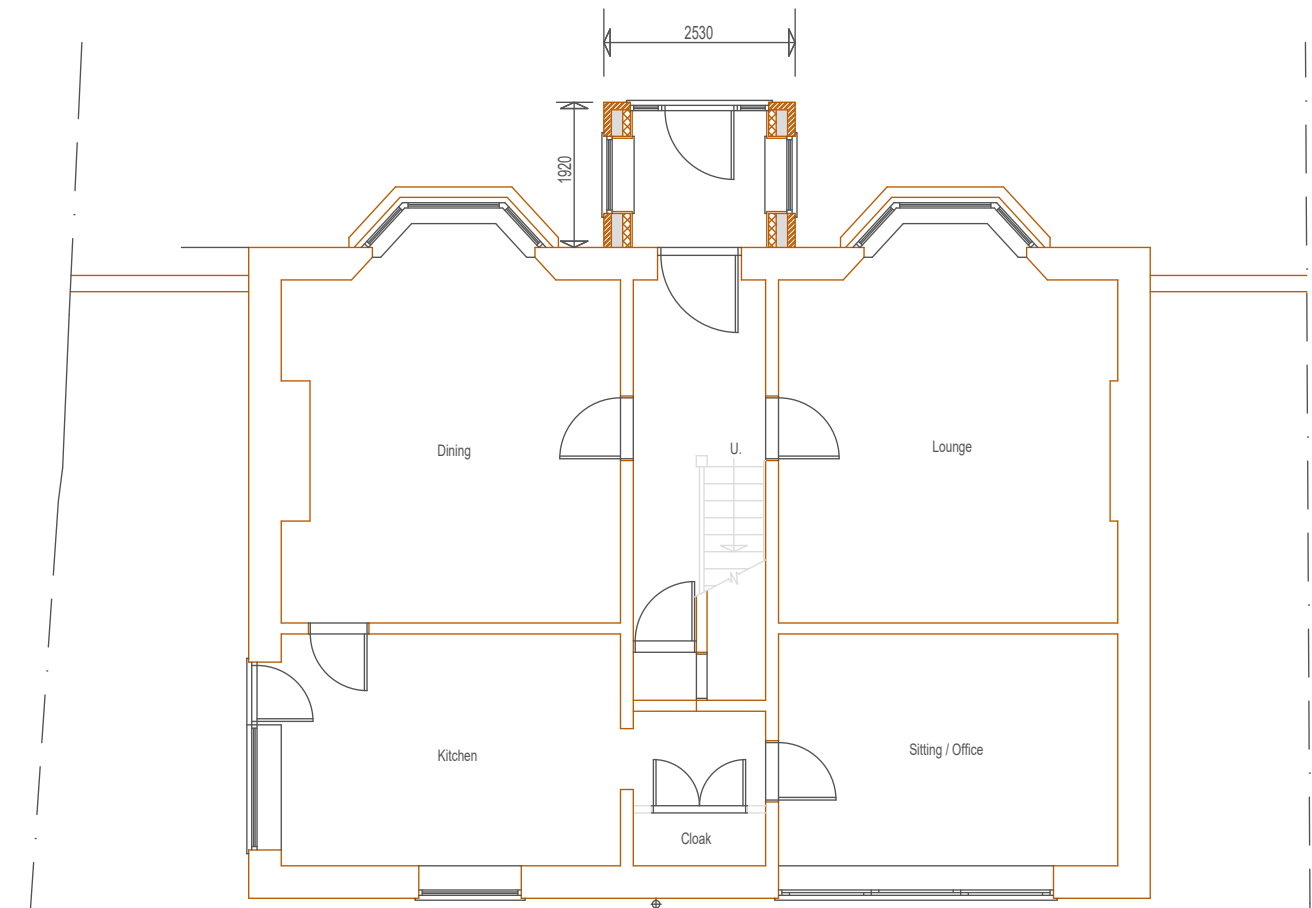


PROPOSED GRD. FLOOR PLAN

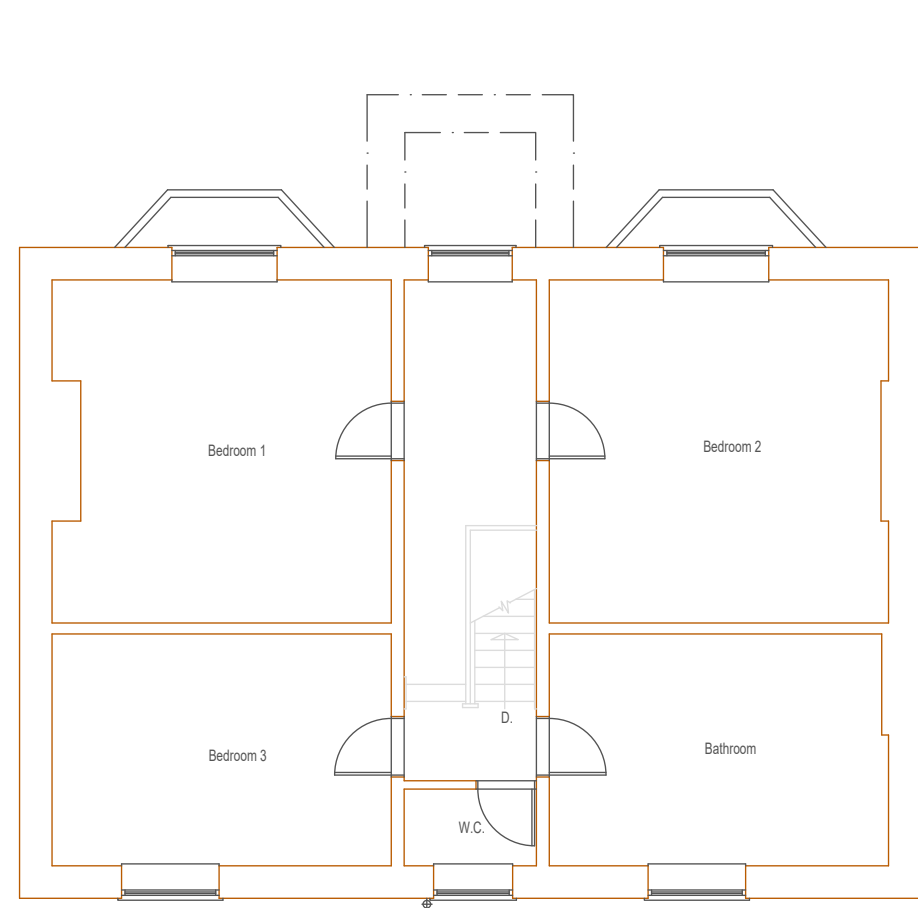


PROPOSED 1st. FLOOR PLAN




PROPOSED FRONT ELEVATION

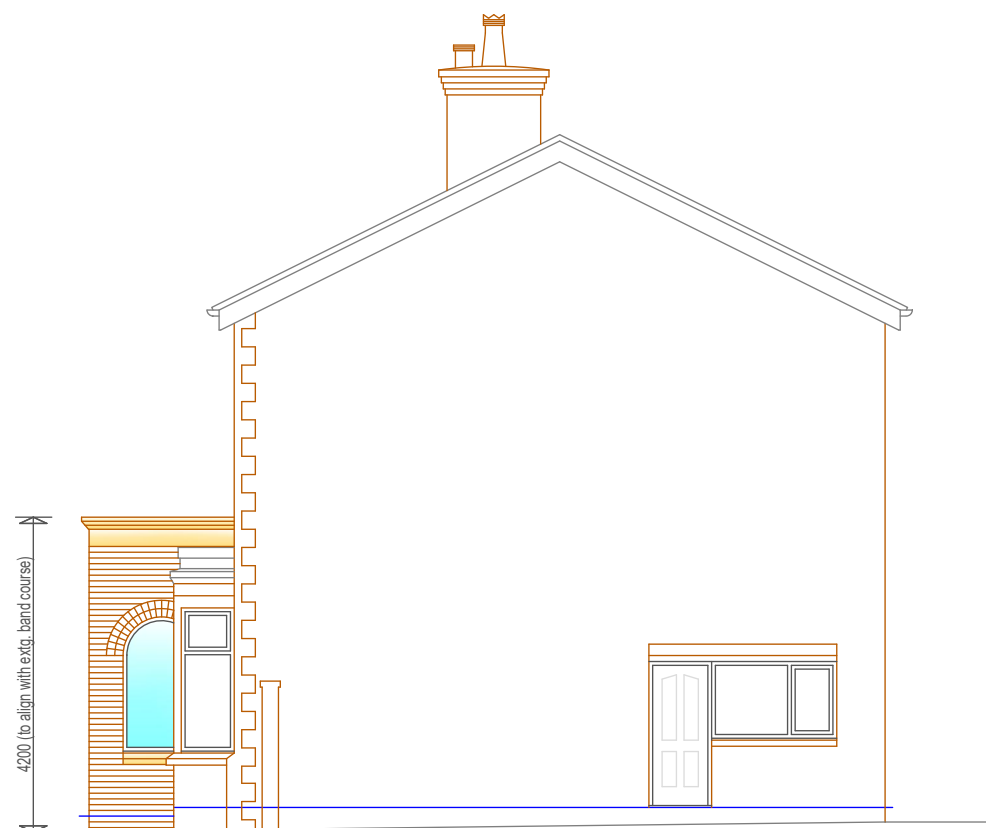

PROPOSED SOUTH ELEVATION

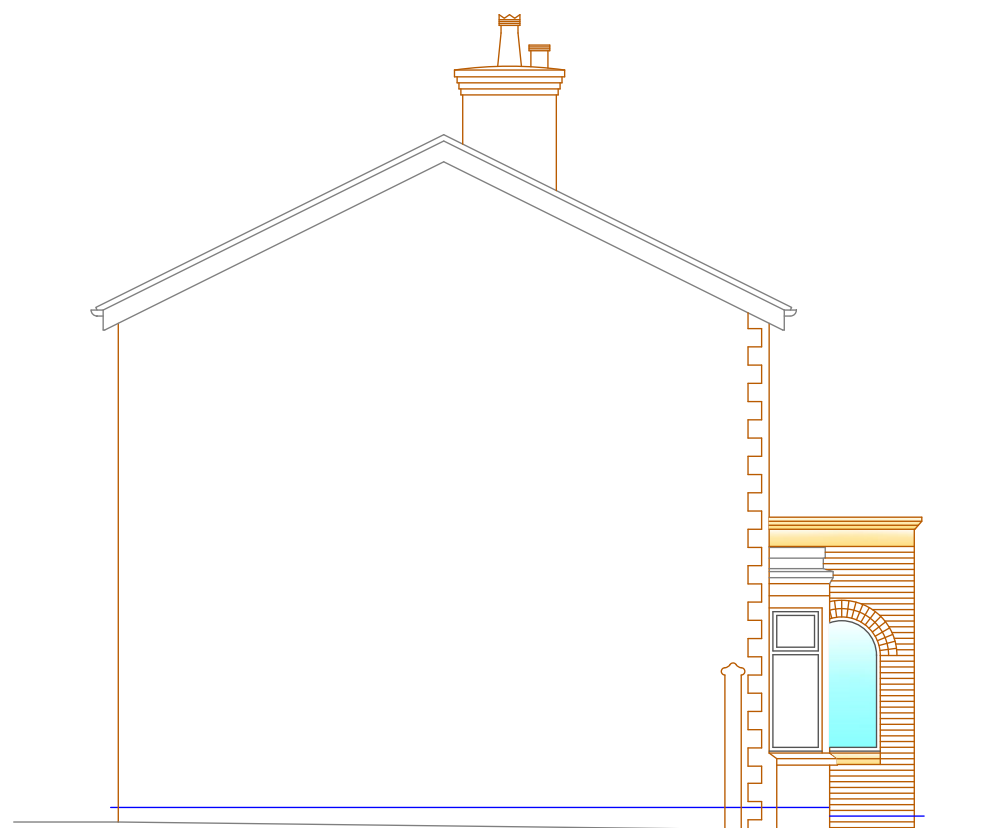

PROPOSED NORTH ELEVATION

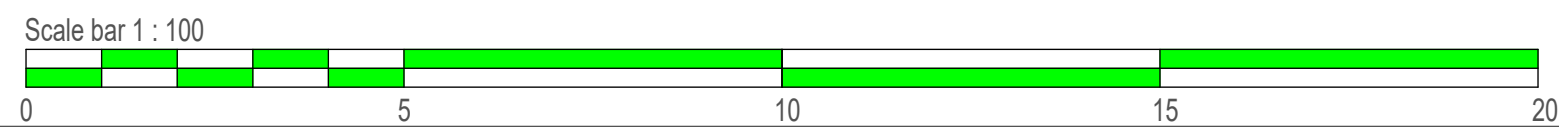

NOTES

For Planning purposes only.

All dimensions to be checked on site by user and any discrepancies, errors or omissions to be reported to the Client before or during the course of the works. In the absence of a full structural survey any structural issues and/or defects identified before or during the course of the works to be reported to the Client.

This drawing has been produced for Planning Approval only and does not constitute full working drawings for the building regulations approval.

Rev.	Description	Date	By
A.	Proposed front porch height reduced	07.03.24.	JP

All drawings are the Copyright of JPL Design and Construct Ltd. This drawing may not be copied by any third party without prior permission.



JPL Architectural Design Ltd.

www.jplarchitecturaldesign.co.uk
E-mail info@jplarchitecturaldesign.co.uk
3, Oakley Gardens, Newland,
Droitwich, WR9 7GZ
Telephone 07445852370

Client Mr. & Mrs. M. Davies,
680, Walmersley Rd.,
Bury,
BL9 6RN

Site 680, Walmersley Rd.,
Bury,
BL9 6RN

Project Front porch replacement

Title Existing and Proposed Plans and Elevations

Scale at A1 As stated	Date 01.02.24.	Drawn JP	Checked JP
Project no. DAV0001	Drawing no. LE01	Revision A.	