



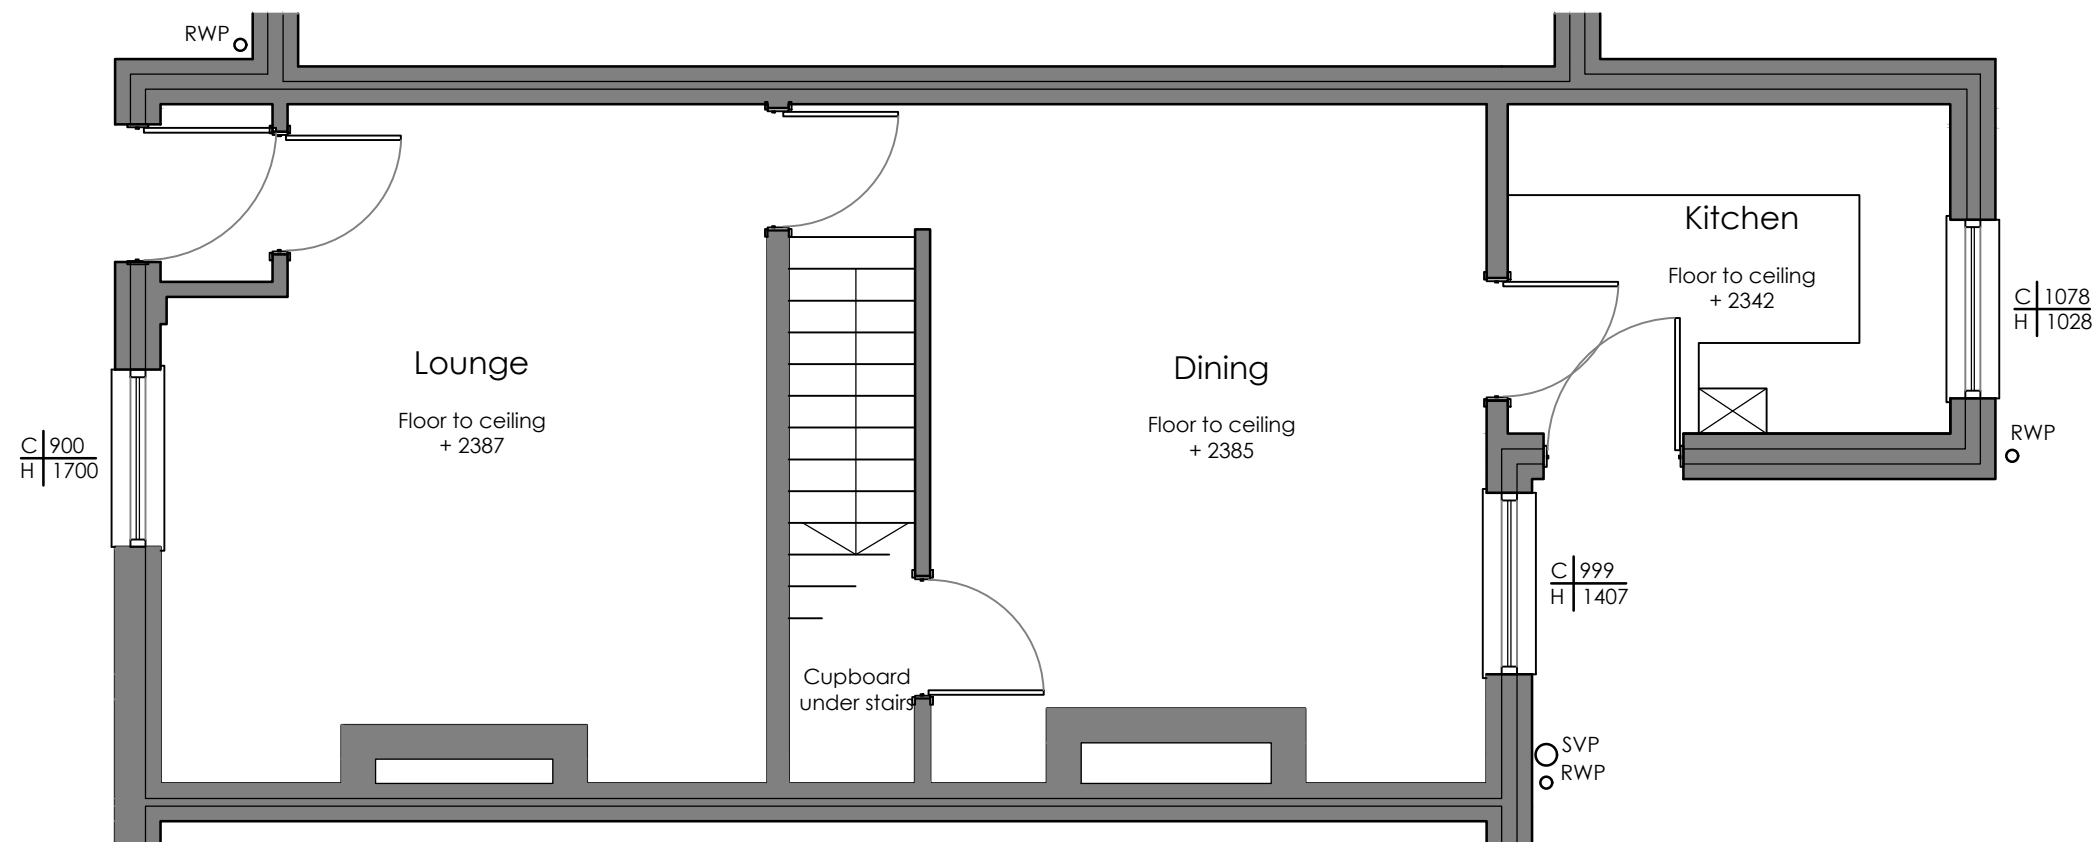

Existing Ground Floor Plan
Scale: 1:50

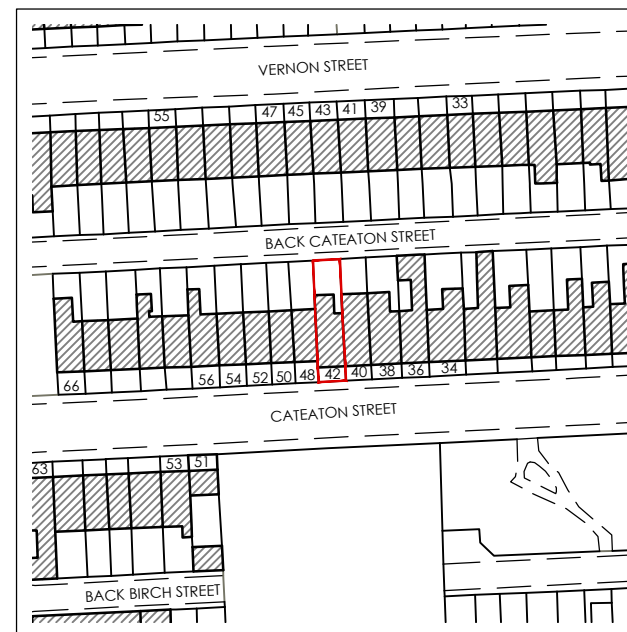

Site Location Plan
Scale: 1:1250



Key

Site Boundary

REV	Notes	Date	By

CRISP
architecture

Email: studio@crisparchitecture.co.uk

Chartered Institute of
Architectural Technologists
Chartered Practice

Project: 42 Cateaton Street, Bury
Greater Manchester, BL9 5AW

Drawing Title: Existing Ground Floor Plan

Project No: 2237	File Identifier: 2237_72_02
Drawing No: 72_02	Revision:
Drawn By: SMH	Checked By: SMH
Scale: 1:50 @ A3	Date: 30/09/2022

Purpose of Issue: FEASIBILITY

Drawing Status: PLANNING