





Proposed Front Elevation
Scale: 1:100

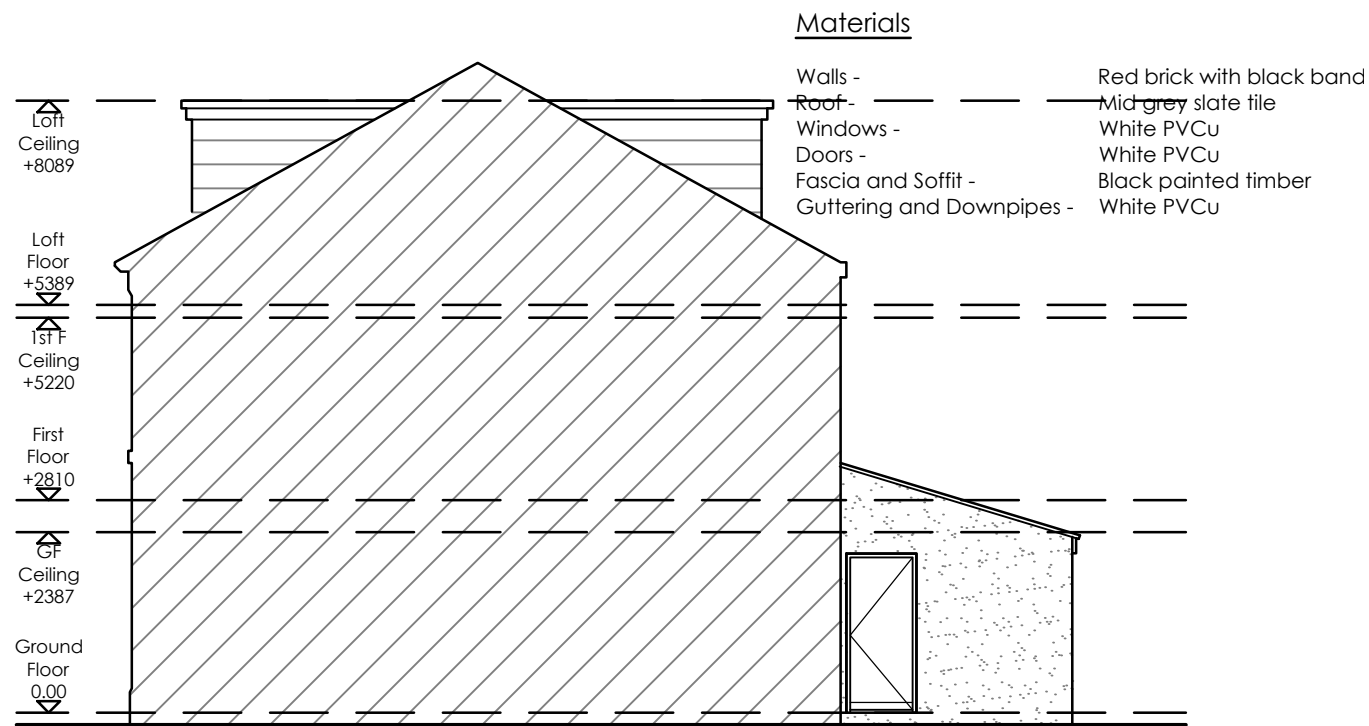


Proposed Side Elevation
Scale: 1:100

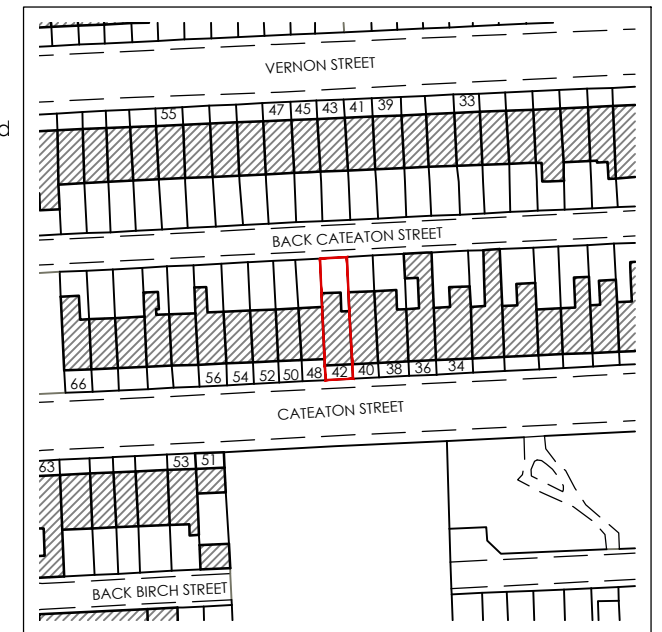


Site Location Plan
Scale: 1:1250

Key

Site Boundary

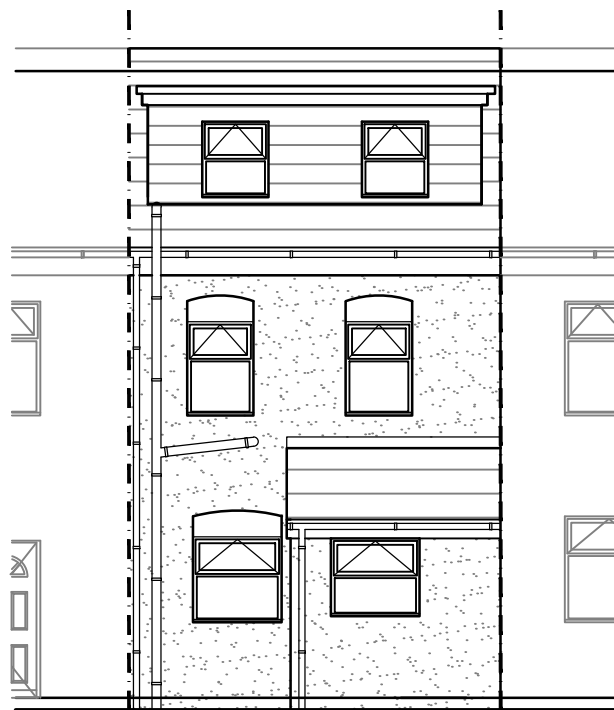

Proposed Rear Elevation
Scale: 1:100

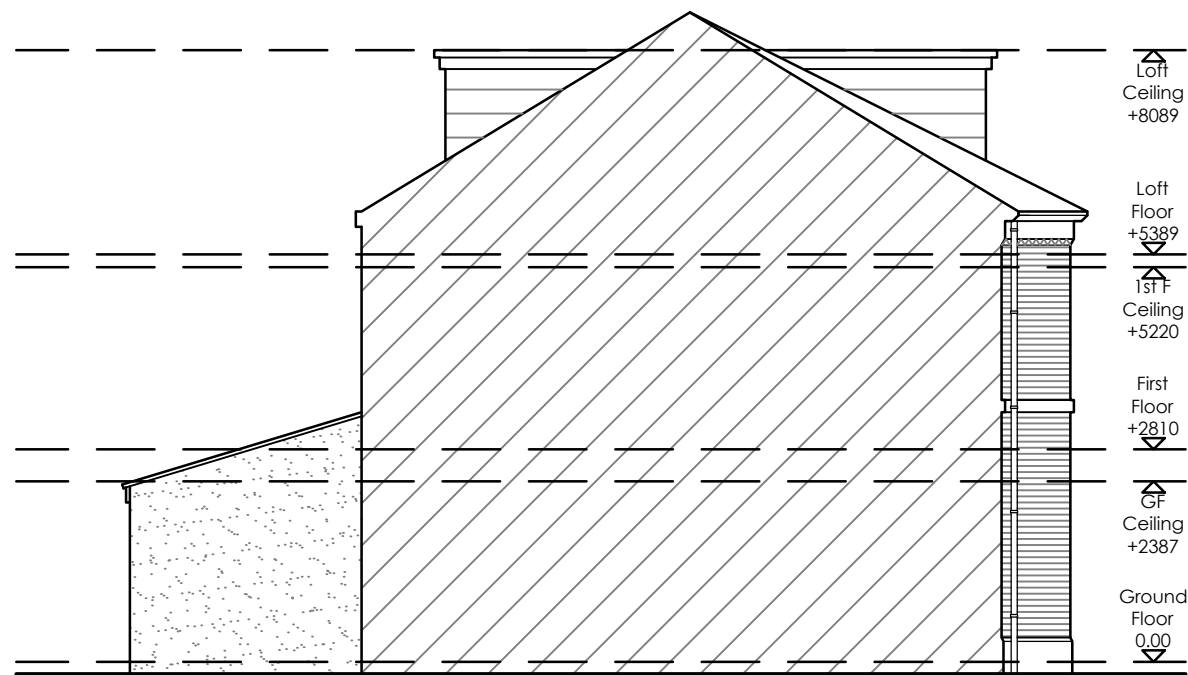

Proposed Side Elevation
Scale: 1:100

REV	Notes	Date	By

CRISP

architecture

Email: studio@crisparchitecture.co.uk

Chartered Institute of
Architectural Technologists
Chartered Practice

Project:		42 Cateaton Street, Bury Greater Manchester, BL9 5AW	
Drawing Title: Proposed Elevations			

Project No: 2237	File Identifier:2237_72_09
Drawing No: 72_09	Revision:
Drawn By: SMH	Checked By:SMH
Scale: 1:100 @ A3	Date: 30/09/2022

Purpose of Issue: FEASIBILITY	
Drawing Status: PLANNING	