


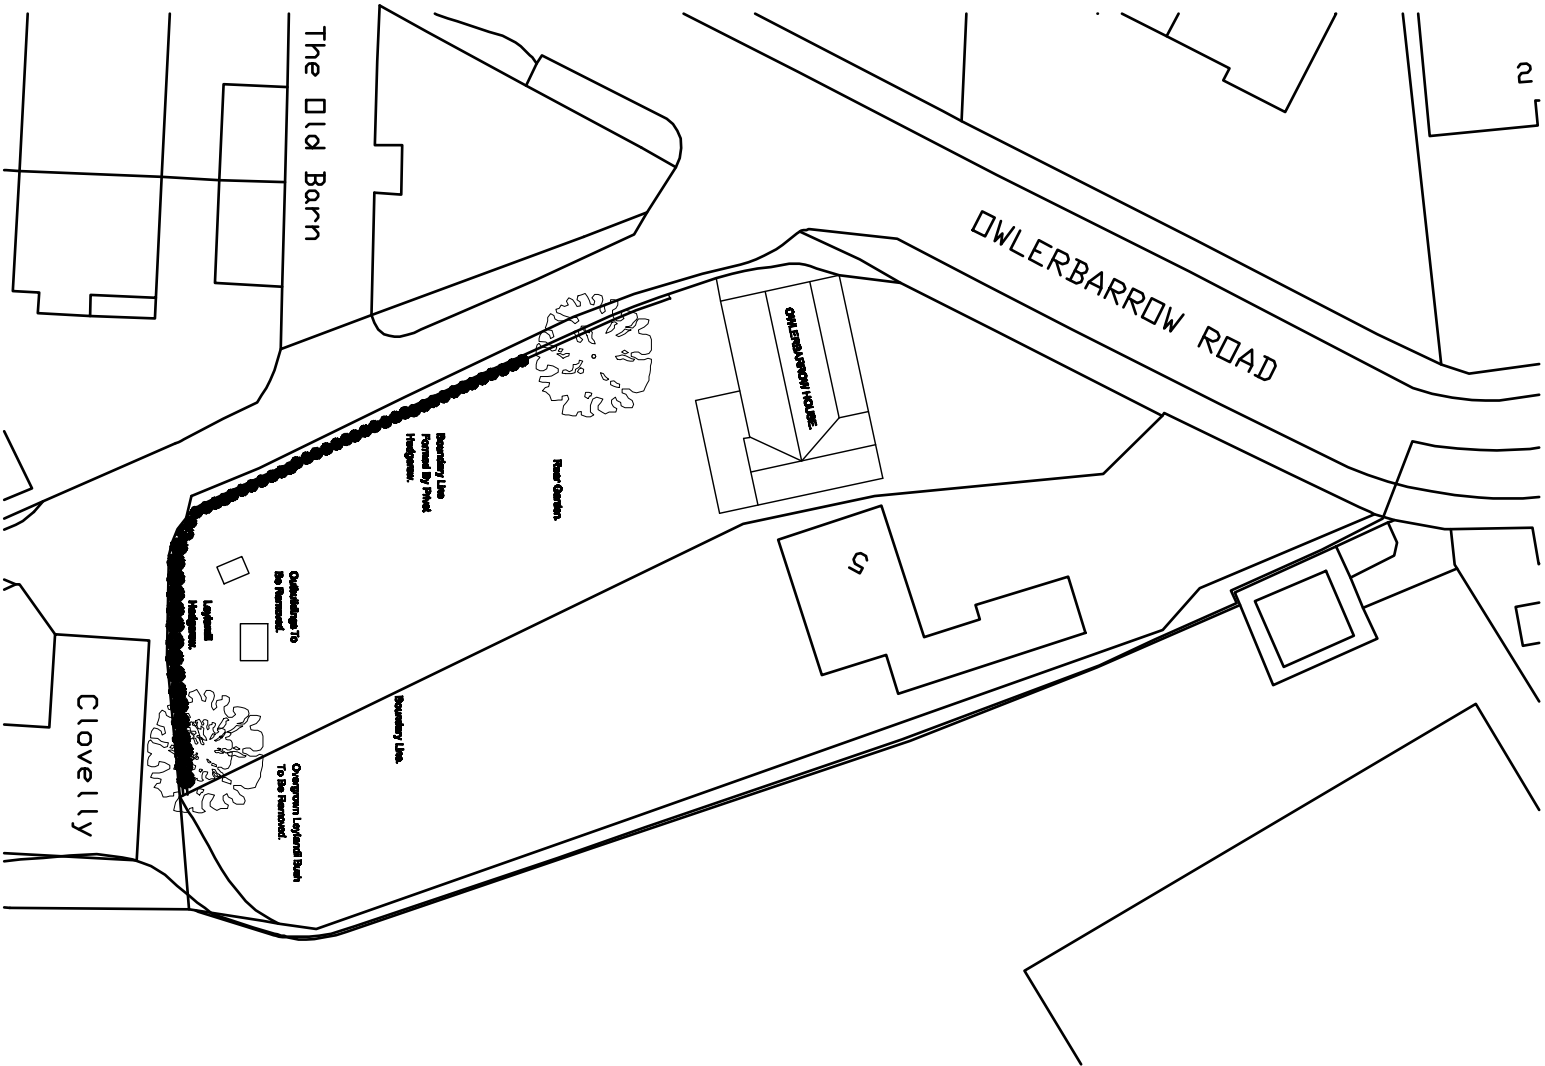

# EXISTING SITE PLAN.

|            |                                |                                                                    |                                          |   |
|------------|--------------------------------|--------------------------------------------------------------------|------------------------------------------|---|
| Reference: | Title:                         | Project:                                                           | MTC Designs                              |   |
|            | PROPOSED RESIDENTIAL DWELLING. | LAND AT REAR OF OWLERBARROW HOUSE, BURY, OWLERBARROW ROAD, BL9 1RD | Scale: 1:500 @ A3<br>Date: October 2021. | 31 Eskel Drive Bolton BL3 6TB<br>T: 01504 419714 M: 0770020014<br>Email: info@mtcdesigns.co.uk<br>Drawing No: P06 |