


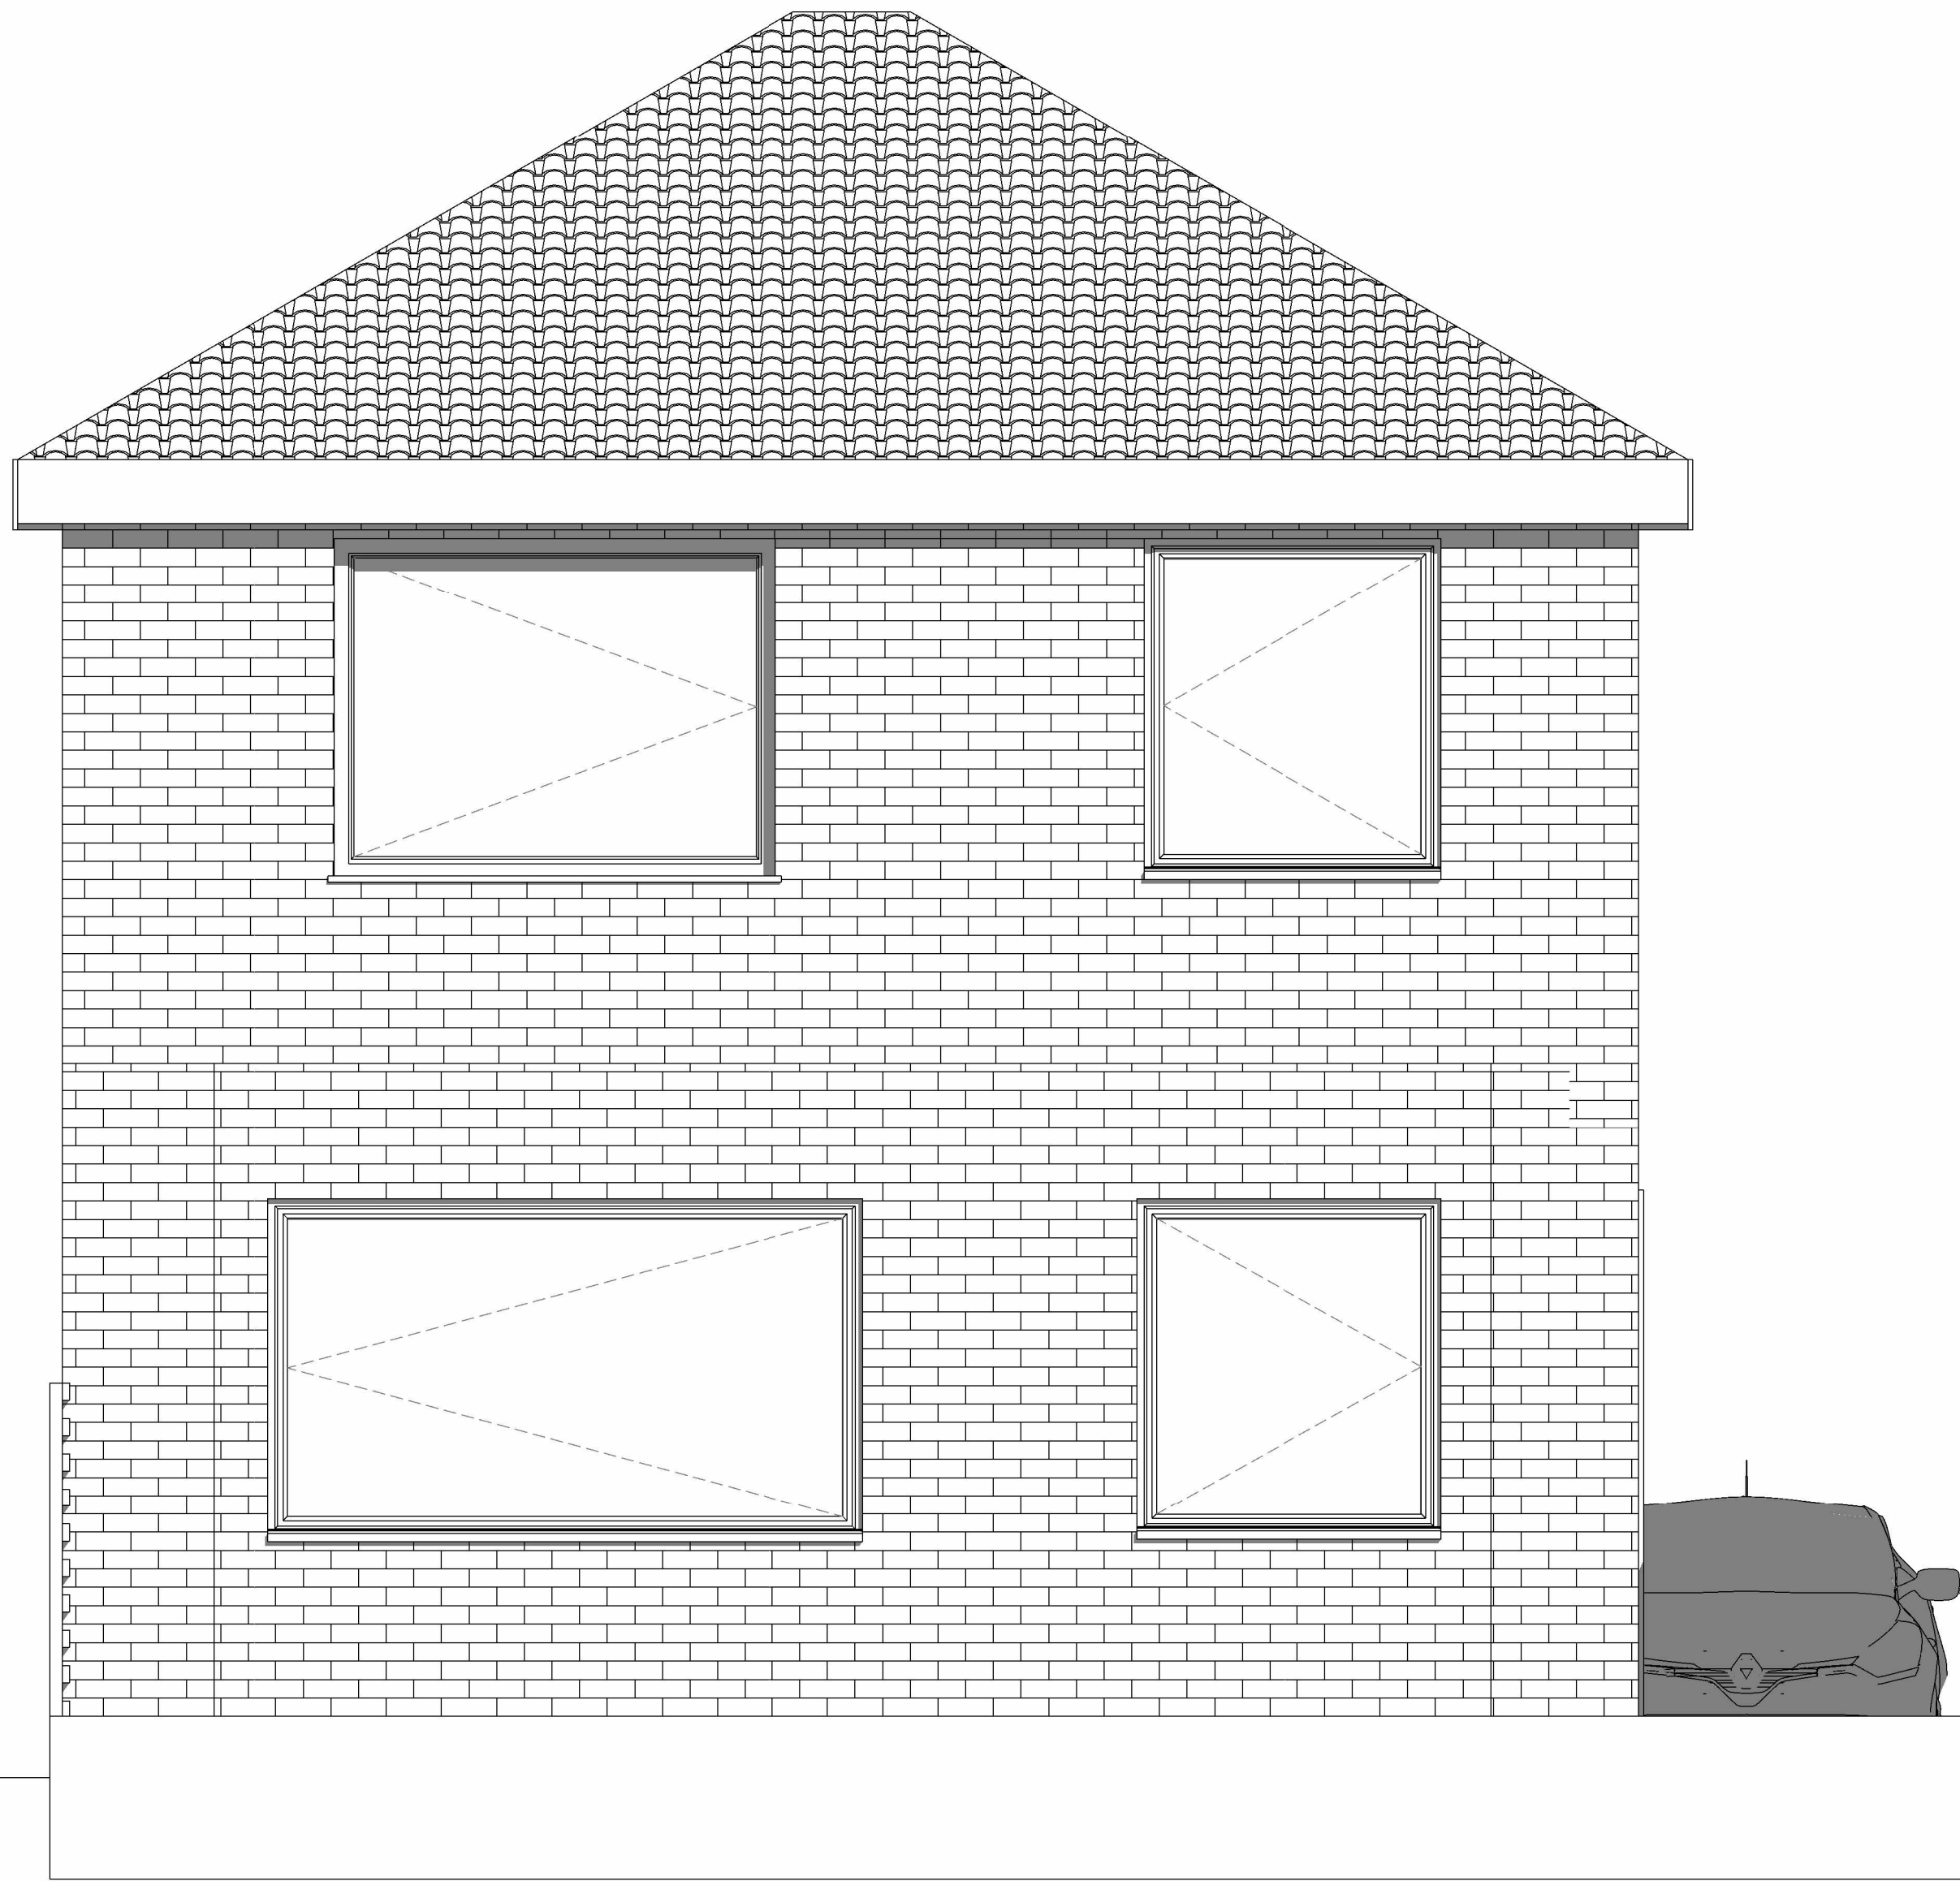

2 Existing - Front Elevation  
1 : 25



1 Existing - Rear Elevation  
1 : 25

- GENERAL NOTES:**
- THIS DRAWING IS FOR PLANNING PURPOSES ONLY AND IS NOT FIT FOR CONSTRUCTION.
  - ALL SPECIFICATIONS, MATERIALS & WORKMANSHIP TO BE IN ACCORDANCE WITH CURRENT BUILDING REGS & ANY OTHER STATUTORY AUTHORITY STANDARDS.
  - DO NOT SCALE FROM THIS DRAWING. FOR THE AVOIDANCE OF DOUBT ALL DIMENSIONS ARE MEASURED TO FROM WALL FINISH UNLESS OTHERWISE STATED.
  - DRAWING TO BE READ IN CONJUNCTION WITH SUPPLIERS JOIST, STAIRS, TRUSS, HEATING AND KITCHEN DESIGNS/LAYOUTS.
  - ANY DISCREPANCY FOUND TO BE REPORTED TO RENOVIVE IMMEDIATELY.
  - ALL RIGHT RESERVED WITH RENOVIVE. DO NOT COPY, CHANGE OR AMEND WITHOUT PRIOR PERMISSION FROM RENOVIVE.

| Rev | Description | Date |
|-----|-------------|------|
|     |             |      |
|     |             |      |
|     |             |      |
|     |             |      |
|     |             |      |

|        |                         |
|--------|-------------------------|
| CODE   | SUITABILITY DESCRIPTION |
| STATUS | PURPOSE OF ISSUE        |



**RENOVIVE**  
DESIGN | BUILD | REVIVE

Visit: [www.renovive.uk](http://www.renovive.uk)  
Email: [info@renovive.uk](mailto:info@renovive.uk)  
Phone: 0161 399 2427

|                                             |                        |                          |
|---------------------------------------------|------------------------|--------------------------|
| PROJECT<br>164 Heywood Rd                   |                        |                          |
| TITLE<br>Existing - Front & Rear Elevations |                        |                          |
| CLIENT<br>Huma                              |                        |                          |
| DRAWN BY<br>MK                              | CHECKED BY<br>Renovive | DATE<br>17/09/24         |
| SCALE (@ A1)<br>1 : 25                      |                        | PROJECT NUMBER<br>AD2601 |
| DRAWING NUMBER<br>E103                      |                        | REV                      |