



© re|form architects

note:


This drawing is copyright.

Do not scale off dimensions. all dimensions are to be checked on site by contractor. Contractor to report any dimensional discrepancies, errors or omissions prior to commencing on site.


Make Good to all surfaces disturbed

ALL STRUCTURAL STEELWORK AND RELATING STRUCTURES TO BE TO THE STRUCTURAL ENGINEERS DESIGNS. CALCULATIONS AND CONFIRMATION THIS DRAWING IS TO BE READ IN CONJUNCTION WITH ALL THE APPROPRIATE STRUCTURAL ENGINEER'S INFORMATION.


IF IN ANY DOUBT ASK

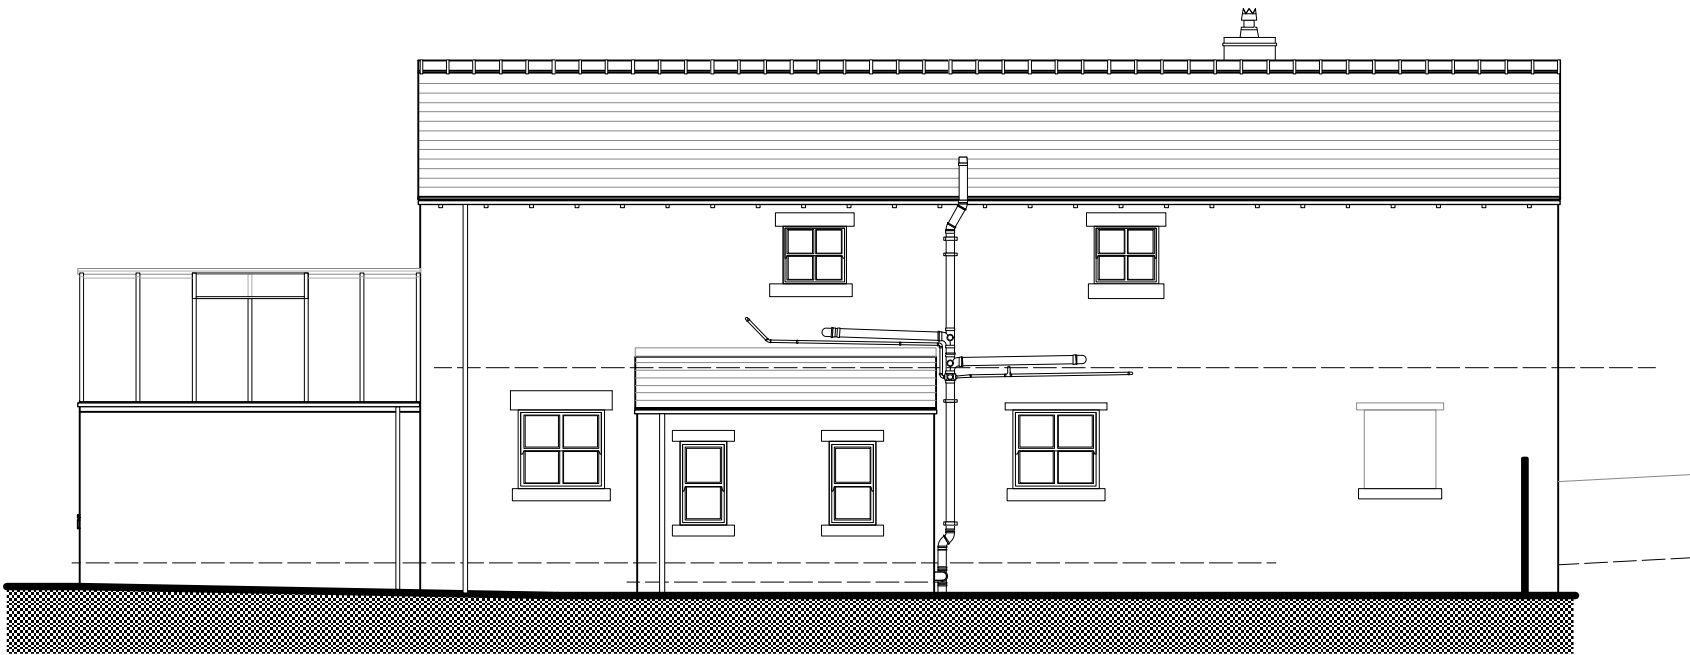

East Elevation

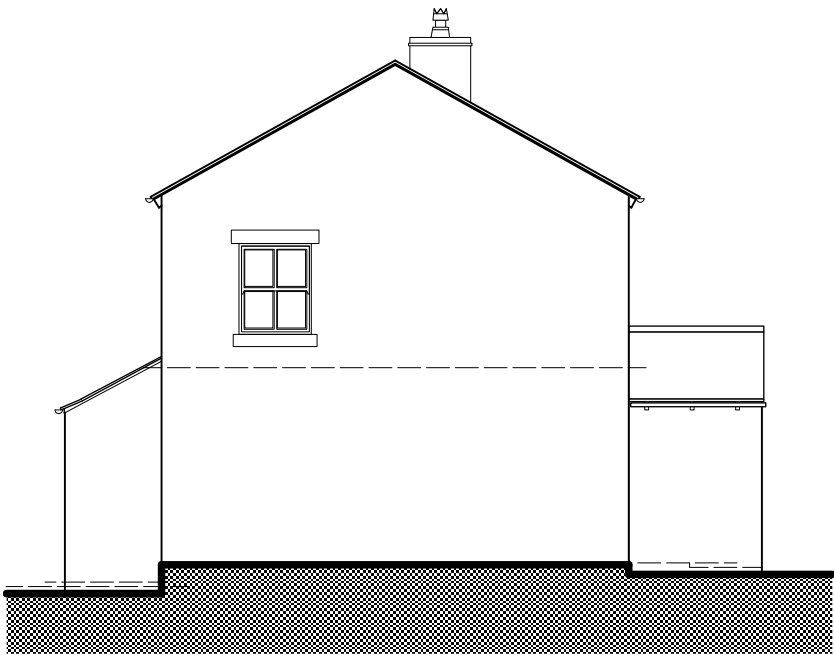

North Elevation

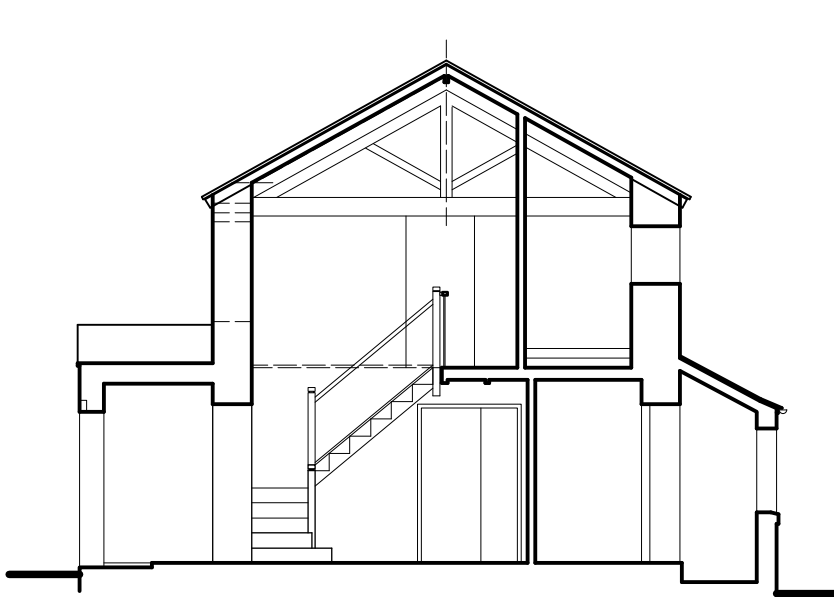

Section AA



South Elevation



West Elevation



Section BB

Rev.	Date	Comment



re form [architects and urban strategists] ltd 14 Athol Road Whalley Range Manchester M16 8QN T+44(0) 7976 760 680 o studio@raus.co.uk	
Client	Mr & Mrs N Marshall
Project Title	Proposed Alterations & Extension To Lower Hilltop Barn, Hollymount Lane, Greenmount, Bury, BL8 4HP
Drawing Title	Elevations As Existing
Job No.	E NM 24-480
Status	4
Scale	1:100@A1 1:200@A3
Drawing No.	005
Rev.	