


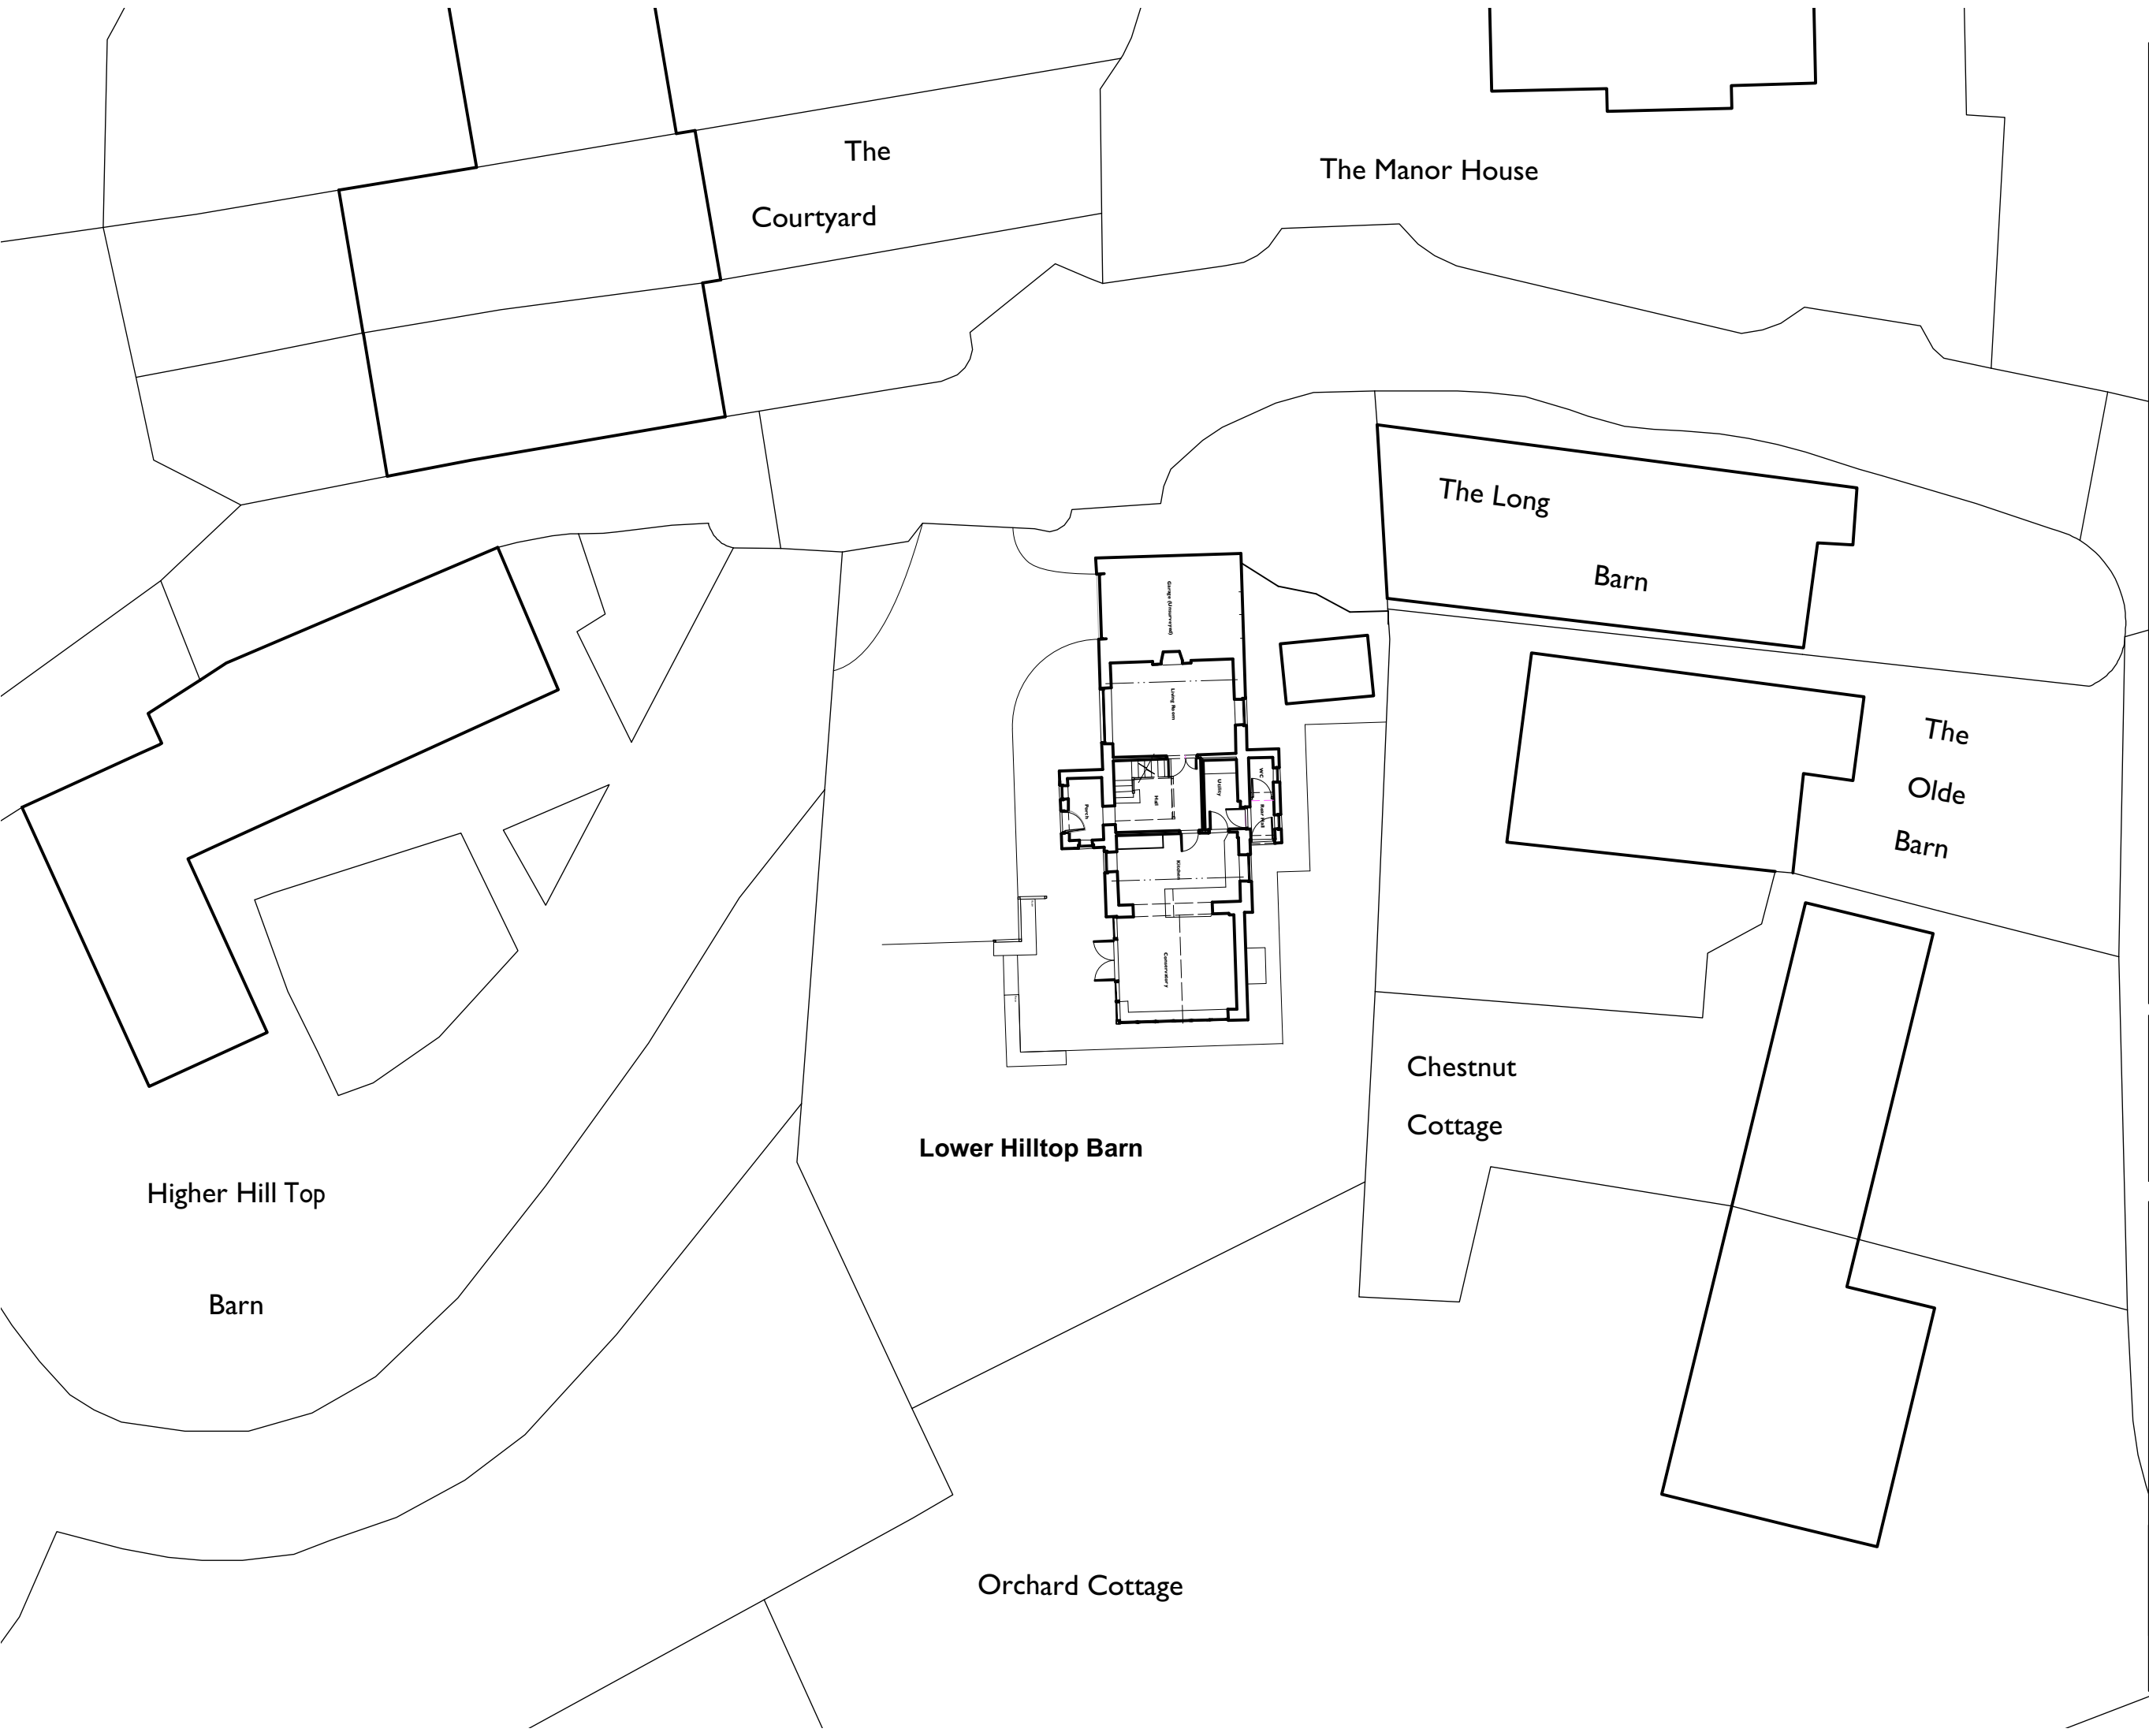

© re|form architects

note:

This drawing is copyright.

Do not scale off dimensions. all dimensions are to be checked on site by contractor. Contractor to report any dimensional discrepancies, errors or omissions prior to commencing on site.

Make Good to all surfaces disturbed

ALL STRUCTURAL STEELWORK AND RELATING STRUCTURES TO BE TO THE STRUCTURAL ENGINEERS DESIGNS. CALCULATIONS AND CONFIRMATION THIS DRAWING IS TO BE READ IN CONJUNCTION WITH ALL THE APPROPRIATE STRUCTURAL ENGINEER'S INFORMATION.

IF IN ANY DOUBT ASK

Rev	Date	Comment

re|form

[architects and urban strategists] ltd

14 Ashol Road | Whalley Range| Manchester | M16 8QN

T+44(0) 1976 760 680

o| studio@rmas.co.uk

Client		
Mr & Mrs N Marshall		
Project Title		
Proposed Alterations & Extension To Lower Hilltop Barn, Hollymount Lane, Greenmount, Bury, BL8 4HP		
Drawing Title		Status
Site Plan As Existing		4
		Scale
		1:250@A3
Job No.	Drawing No.	Rev.
E NM 24-480	002	