


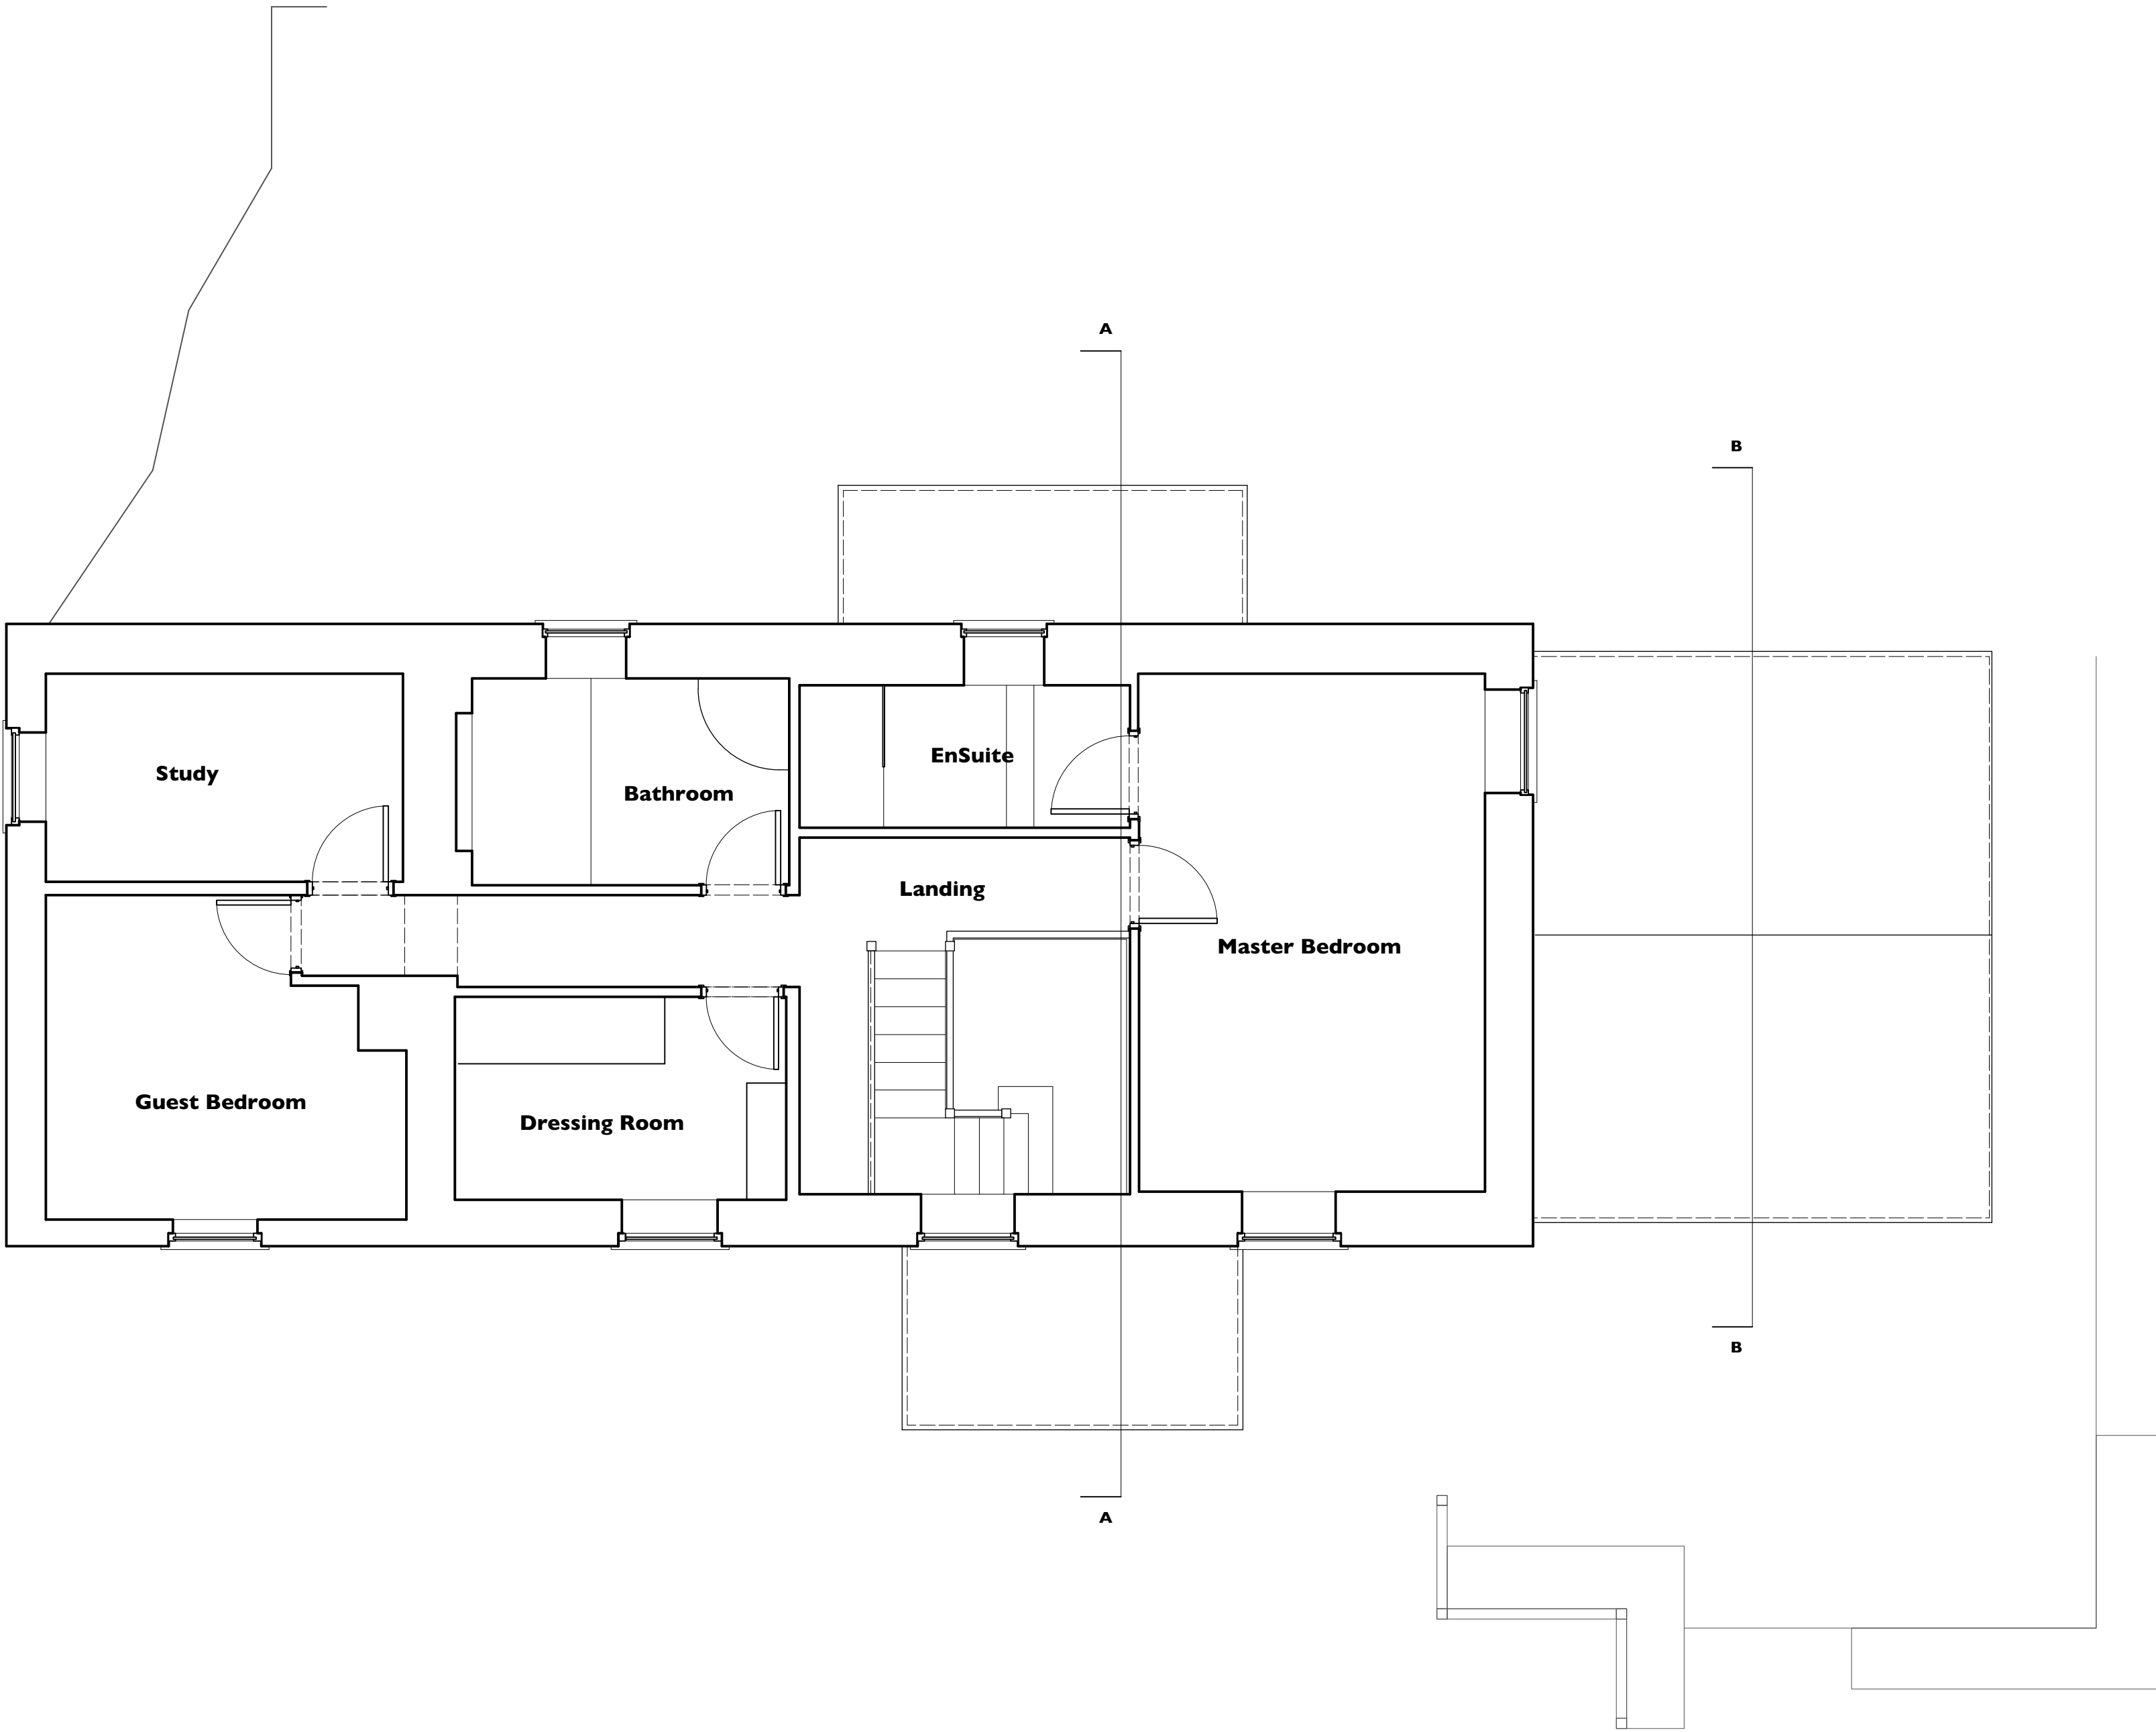

© re|form architects

note:

This drawing is copyright.

Do not scale off dimensions, all dimensions are to be checked on site by contractor. Contractor to report any dimensional discrepancies, errors or omissions prior to commencing on site.

Make Good to all surfaces disturbed

ALL STRUCTURAL STEELWORK AND RELATING STRUCTURES TO BE TO THE STRUCTURAL ENGINEERS DESIGNS. CALCULATIONS AND CONFIRMATION THIS DRAWING IS TO BE READ IN CONJUNCTION WITH ALL THE APPROPRIATE STRUCTURAL ENGINEER'S INFORMATION.

IF IN ANY DOUBT ASK

Rev.	Date	Comment

re form [architects and urban strategists] ltd 14 Athol Road Whalley Range Manchester M16 8QN T+44(0) 7976 760 680 e studio@raus.co.uk		
Client	Mr & Mrs N Marshall	
Project Title	Proposed Alterations & Extension To Lower Hilltop Barn, Hollymount Lane, Greenmount, Bury, BL8 4HP	
Drawing Title	Status	4
First Floor Plan As Existing	Scale	1:50@A1 1:100@A3
	Job No.	E NM 24-480
Drawing No.		004
		Rev.