

Dimensioning

Figured dimensions only to be taken from these designs and drawings. Work to annotated dimensions only. All dimensions to be checked on site. Architectural designers to be informed immediately of any discrepancies before work proceeds. Drawings are to be read in conjunction with relevant specifications, structural engineers and service engineers' drawings.

Rev	Description	Date
A	Issued to Planning	29/03/2022

PLANNING ISSUE




Client
Saddam Shafqat
Project
35 Meade Hill Road,
Prestwich
M25 0GE

Title
Existing Site Plan

Scale
1:500 @ A3

Drawing No. :
Sheet 2

Date
Mar 2021

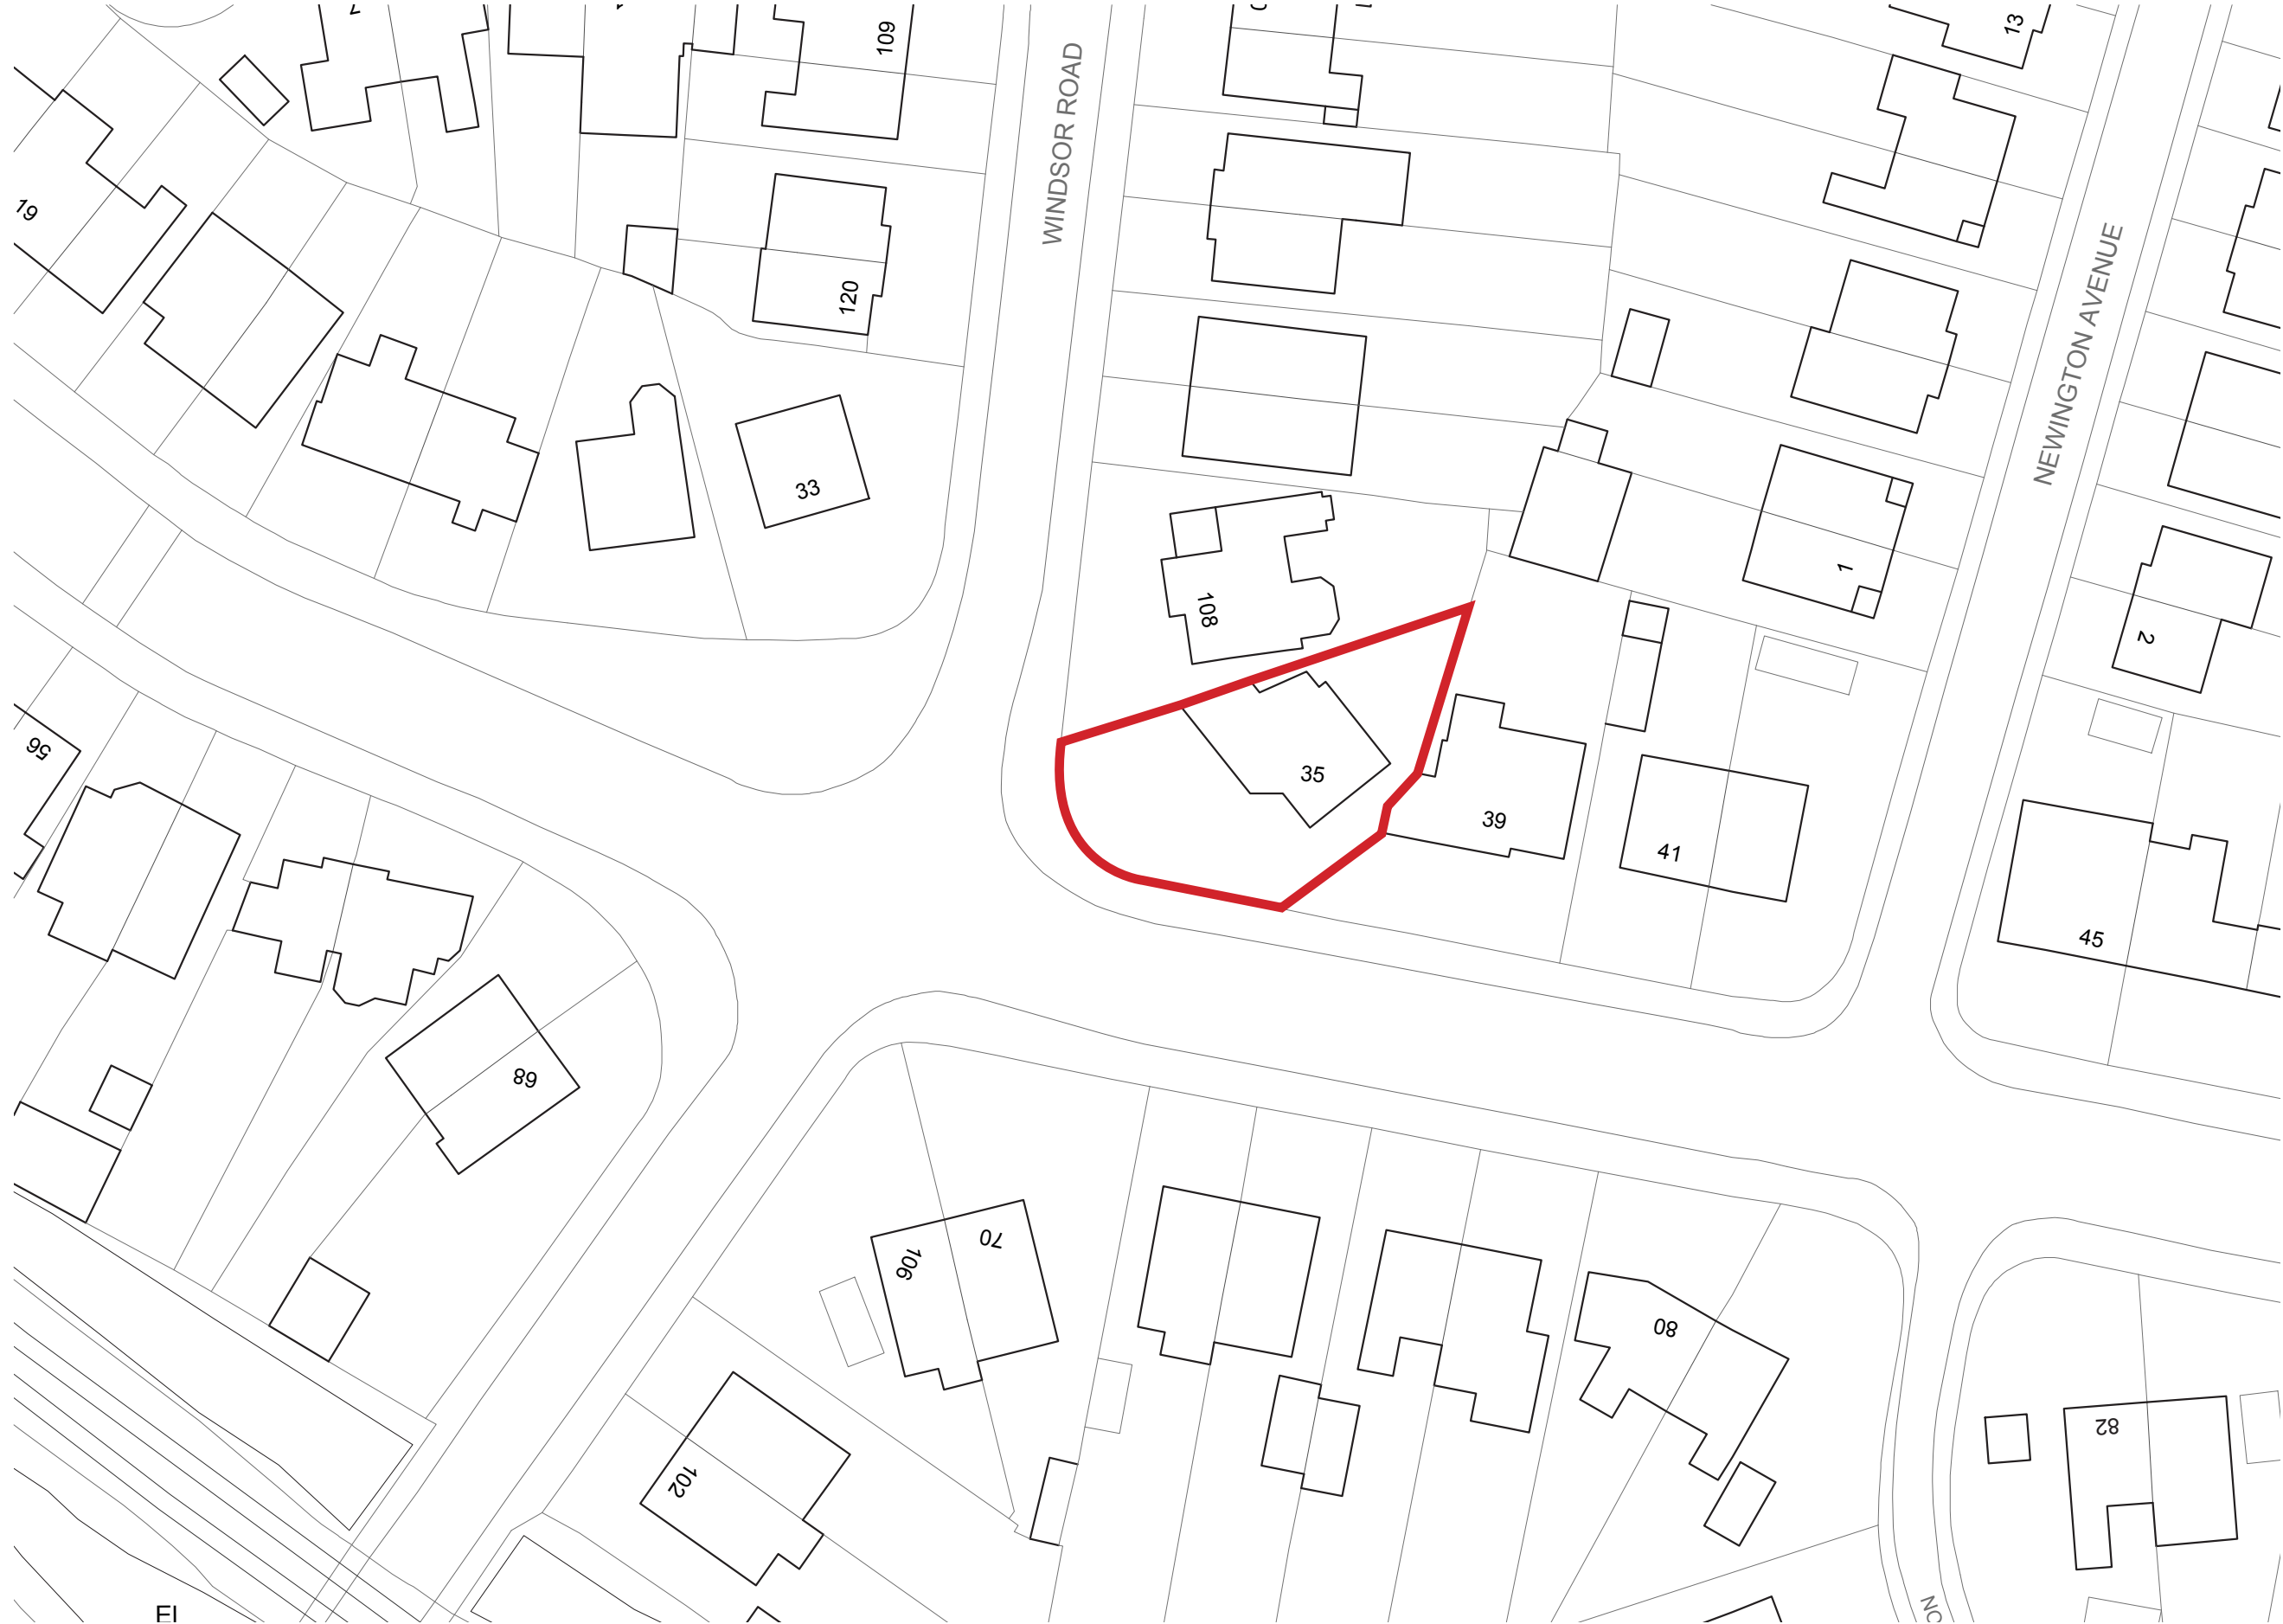

EXISTING SITE PLAN
1:500