



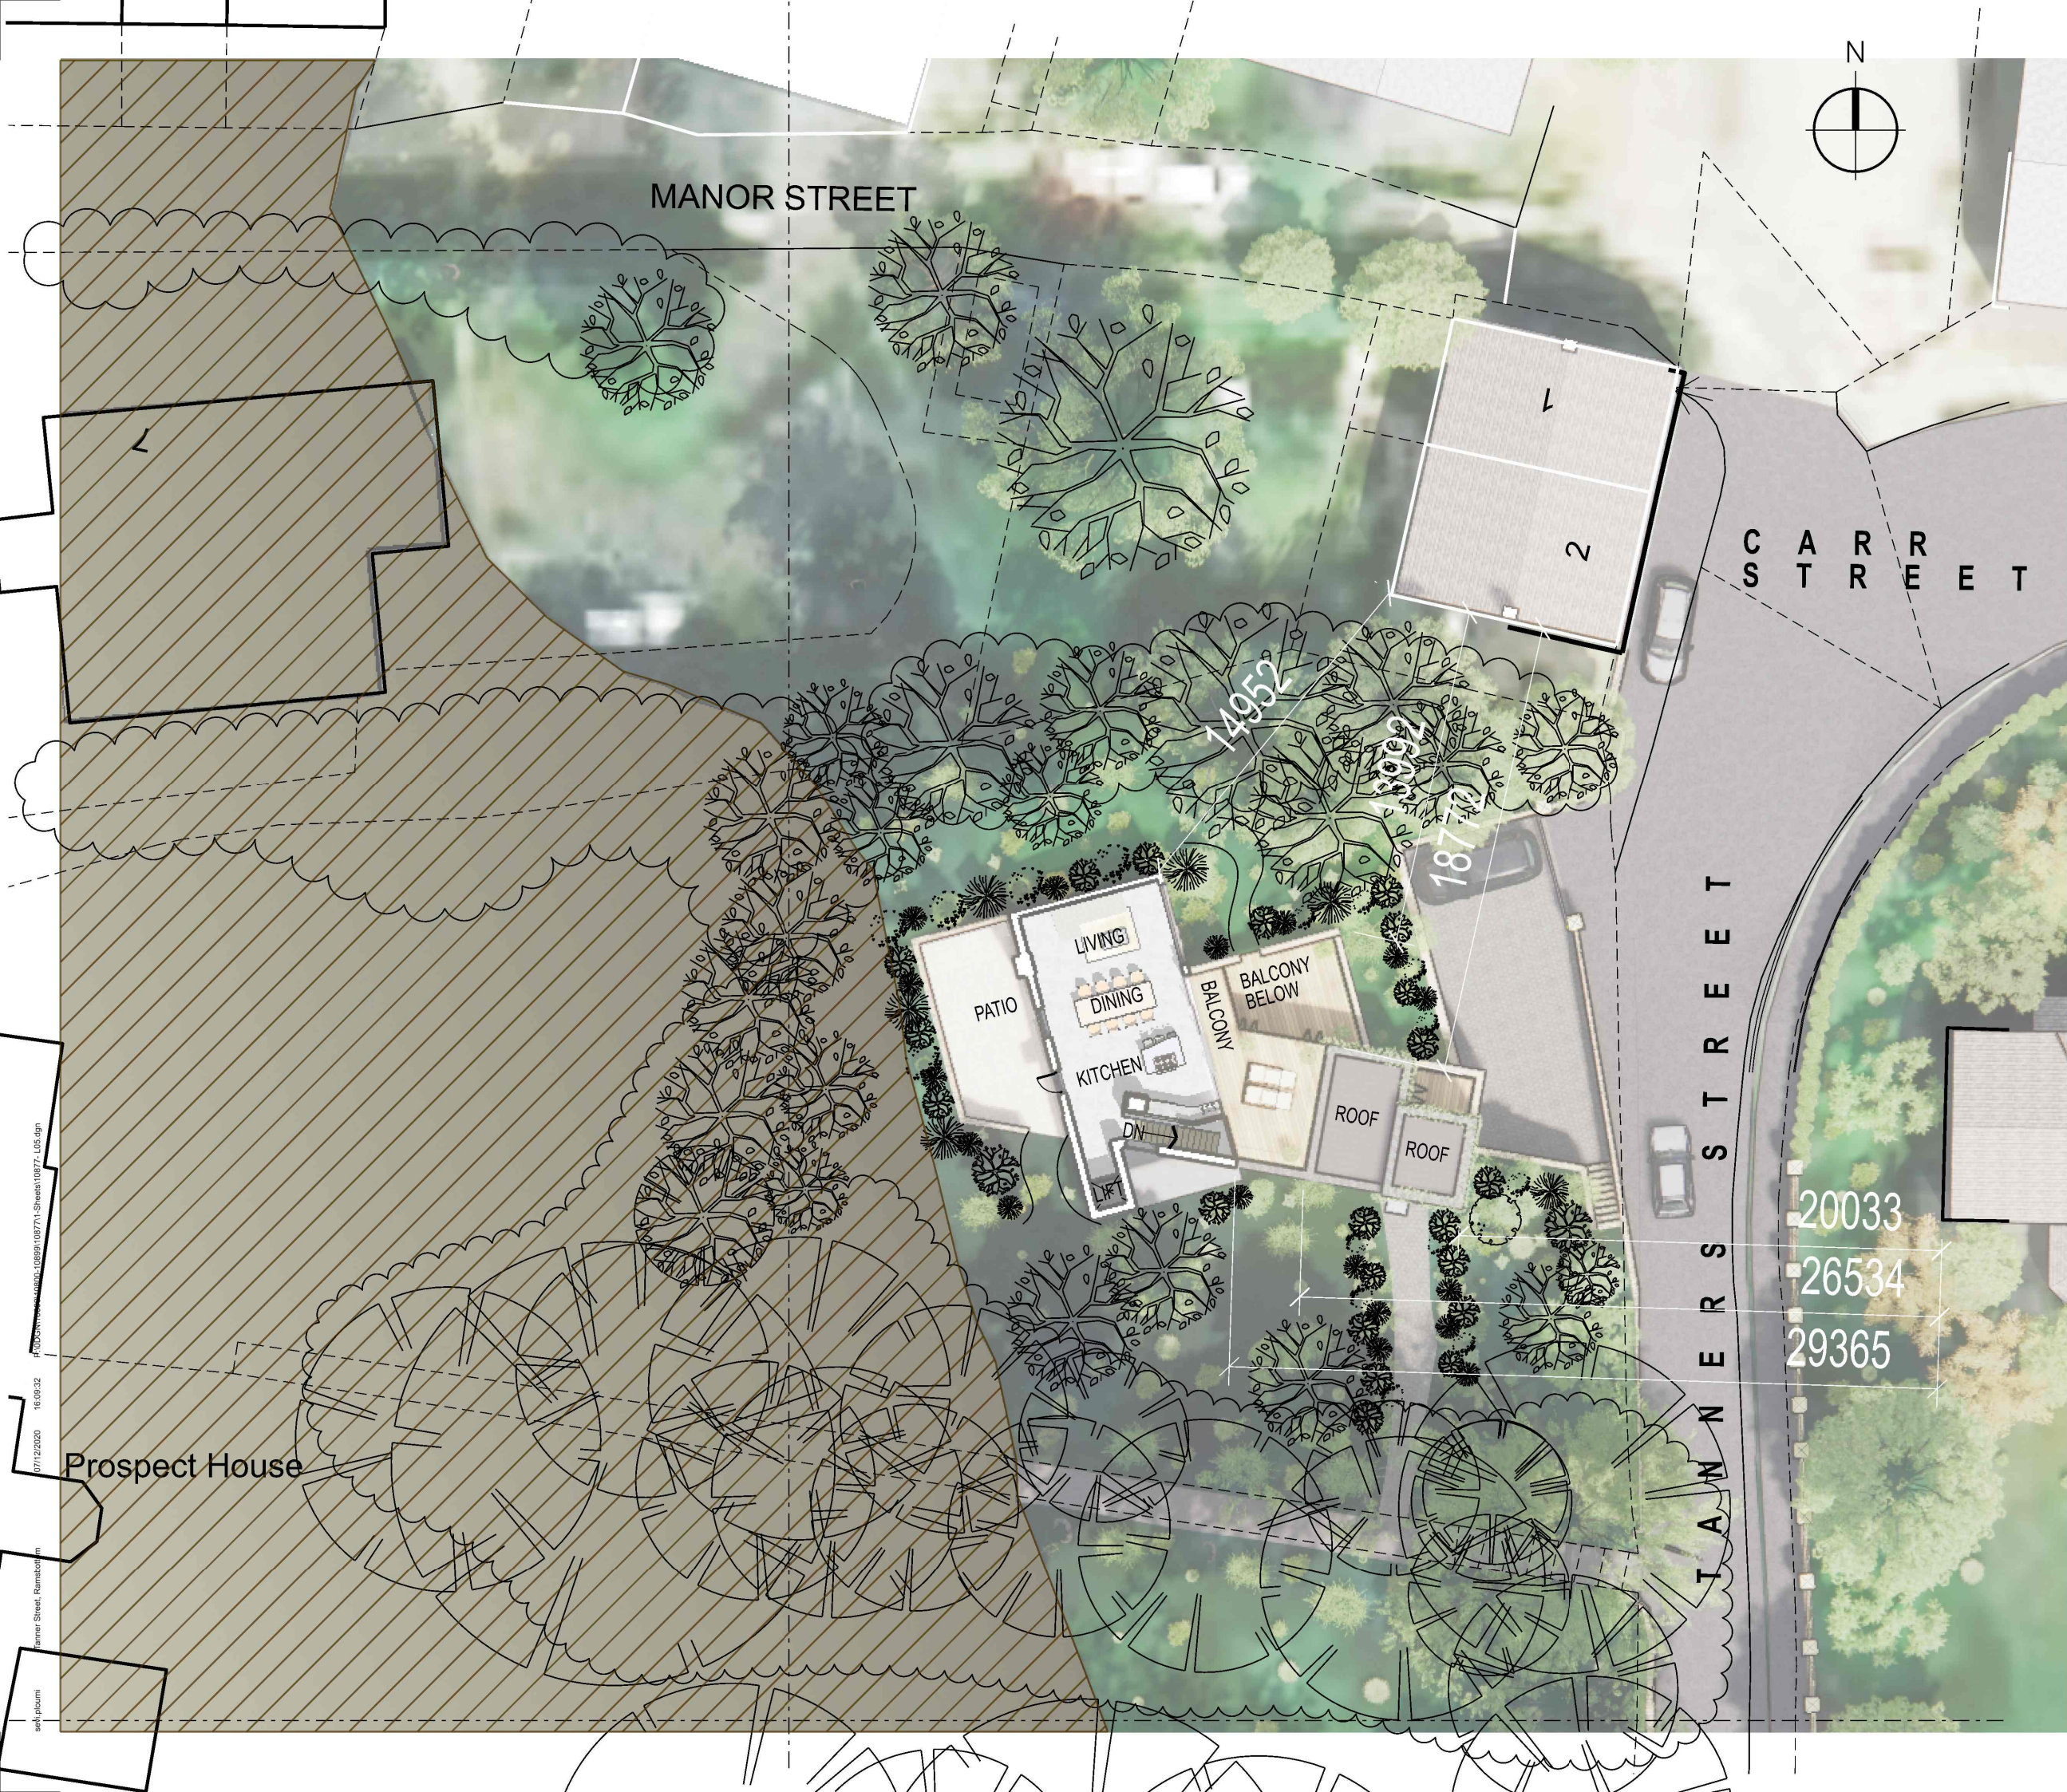

THIS DRAWING IS PROTECTED BY COPYRIGHT AND MUST NOT BE COPIED OR REPRODUCED WITHOUT THE WRITTEN CONSENT OF R G PARTNERSHIP LIMITED. NO DIMENSIONS ARE TO BE SCALED FROM THIS DRAWING. ALL DIMENSIONS AND SIZES TO BE CHECKED ON SITE. NORTH POINTS SHOWN ARE INDICATIVE. ©

SITE SPECIFIC HAZARDS

IN ACCORDANCE WITH THE REQUIREMENTS OF THE CDM REGULATIONS 2015 THE FOLLOWING SIGNIFICANT RESIDUAL HAZARDS HAVE NOT BEEN DESIGNED OUT OF THIS PROJECT AND MUST BE TAKEN INTO CONSIDERATION BY CONTRACTORS PLANNING TO UNDERTAKE THE WORKS SHOWN ON THIS DRAWING:

 

KEY:

GROUND CROSS SECTION

REV.E 07.12.20	GENERAL UPDATE	SPL
REV.D 03.12.20	GENERAL UPDATE	AAS
REV.C 18.11.20	GENERAL UPDATE	WNH
REV.B 20.04.20	UPDATED TO HIGHWAYS ENGS COMMENTS	WNH
REV.A 19.03.20	UPDATED TO CLIENT AND LPA'S COMMENTS	AAS
REV.	DATE	NOTES
		INIT.

CLIENT / PROJECT
BLAKEMAN DESIGN & BUILD
TANNERS STREET
RAMSBOTTOM

DRAWING TITLE
PROPOSED SITE PLAN
DIMENSIONED

STATUS
PLANNING

DATE	DRAWN	SCALE @ A3
	RSL	1:250

PROJECT NUMBER	CI / SFB CODE	UNIT / BLOCK	TYPE & NUMBER	REVISION LETTER

DRAWING NO.
10877 **L05** **E**

Site Location Plans	L	GA Plans	P	Elevations	E
Sections	S	Details	D	Prefix, Colour	C

THE RATCLIFFE GROVES PARTNERSHIP
MANCHESTER
105 MANCHESTER ROAD
BURY LANCASHIRE BL9 0TD
T. 0161 797 6000 E. manchester@rgp.uk.com
www.rgp.uk.com

LONDON
19 BEDFORD ROW
LONDON WC1R 4EB
T. 020 7600 6666 E. london@rgp.uk.com



10/05/2020 16:09:32 R:\05\Drawings\10877\1-Sheets\10877-L05.dgn

07/12/2020 16:09:32

Tanner Street, Ramsbottom

seal.ploom