


VISUAL SCALE 1:100 @ A3

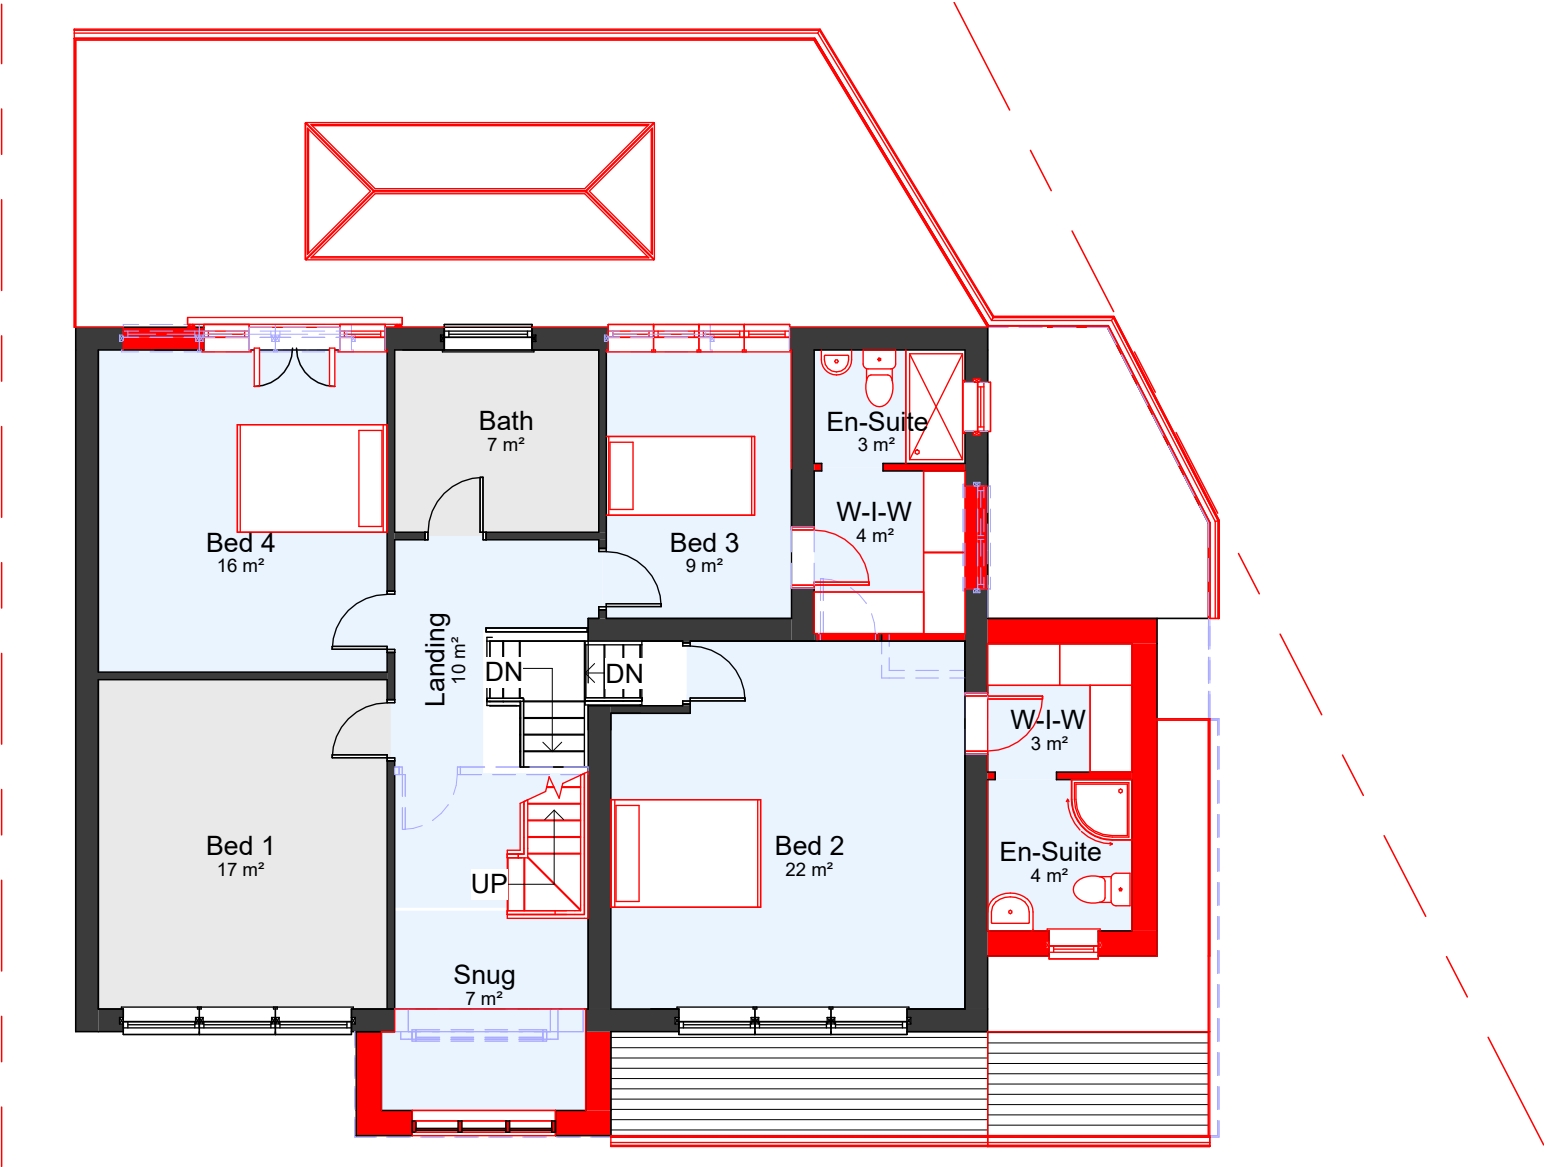

01-P-First Floor
1 : 100

COPYRIGHT © ALL RIGHTS RESERVED BY VIKAS ALYAS LTD. DO NOT SCALE FROM DRAWING. DRAWING INDICATES DESIGN INTENT ONLY. REPORT ANY DISCREPANCIES TO CLIENT / VA LTD. NOT TO BE USED FOR CONSTRUCTION UNLESS STATED SO. TO BE READ IN CONJUNCTION WITH OTHER DRAWINGS OR SPECIFICATION WHERE PROVIDED.

ARCHITEK

BUILDING DESIGN CONSULTANCY

0161 511 8479

vikas@architek.uk
916 Stockport Road, Levenshulme, Manchester, M19 3AB

No.	Description	Date
P1	Issue to Planning	29.07.2025
P2	Updates to side extension and balcony	07.11.2025

PROJECT Multiple extensions to elevations and roof dormer extension		ADDRESS 2 Fairhaven Ave, Whitefield, Manchester M45 7QG		CLIENT Radhika Jairath			
				Date 06-11-2025	Project number 1335	Scale (@ A3) 1 : 100	
Bury MB Council	PURPOSE OF ISSUE Planning	SHEET Proposed First Floor Plan		Drawn by NM	DRAWING NUMBER A107		REV P2
				Checked by VA			