


All new walls, roof, doors & windows to match existing style, type and colour



VISUAL SCALE 1:100 @ A3

 

01-P-Elevation

1 : 100

All elevations to be rendered matching
existing front elevation




02-P-Elevation

1 : 100



03-P-Elevation

1 : 100

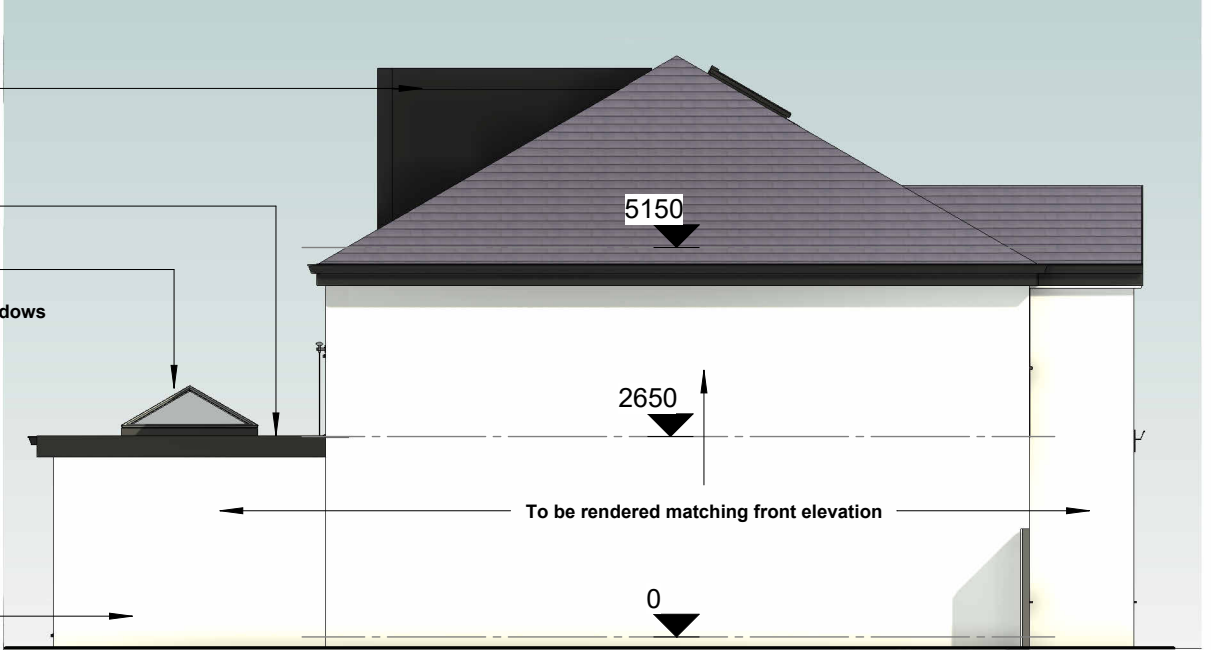

04-P-Elevation

1 : 100

COPYRIGHT © ALL RIGHTS RESERVED BY VIKAS ALYAS LTD. DO NOT SCALE FROM DRAWING. DRAWING INDICATES DESIGN INTENT ONLY. REPORT ANY DISCREPANCIES TO CLIENT / VA LTD. NOT TO BE USED FOR CONSTRUCTION UNLESS STATED SO. TO BE READ IN CONJUNCTION WITH OTHER DRAWINGS OR SPECIFICATION WHERE PROVIDED.

ARCHITEK
BUILDING DESIGN CONSULTANCY

0161 511 8479
vikas@architek.uk
916 Stockport Road, Levenshulme, Manchester, M19 3AB

No.	Description	Date
P1	Issue to Planning	29.07.2025
P2	Updates to side extension and balcony	07.11.2025

PROJECT	
Multiple extensions to elevations and roof dormer extension	
Bury MB Council	PURPOSE OF ISSUE
	Planning

ADDRESS	
2 Fairhaven Ave, Whitefield, Manchester M45 7QG	
SHEET	Proposed Elevations

CLIENT		
Radhika Jairath		
Date	Project number	Scale (@ A3)
06-11-2025	1335	1 : 100
Drawn by	DRAWING NUMBER	
NM	A109	
Checked by	REV	
VA	P2	