




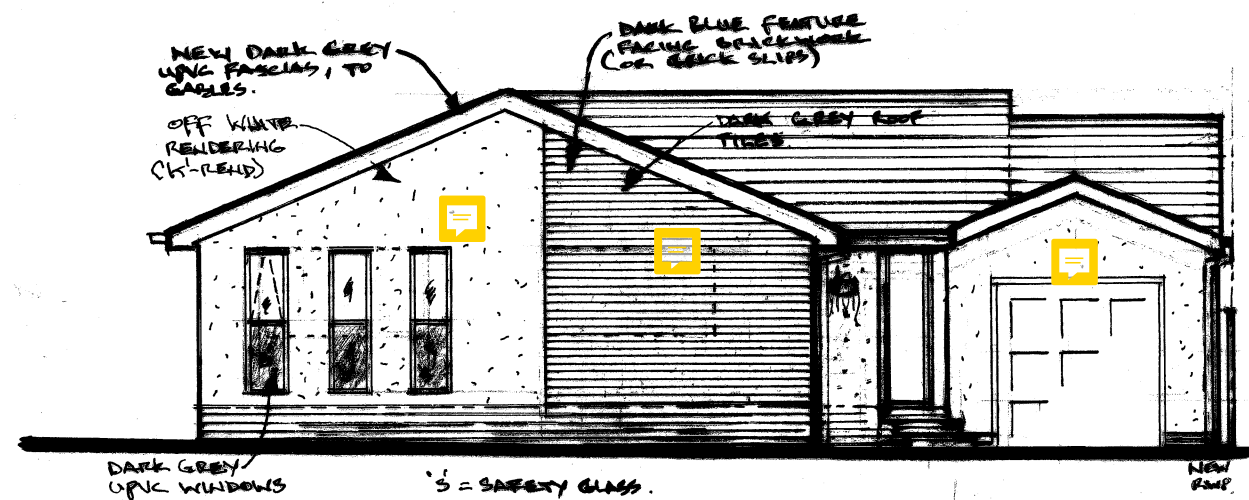


FRONT ELEVATION. 1:100

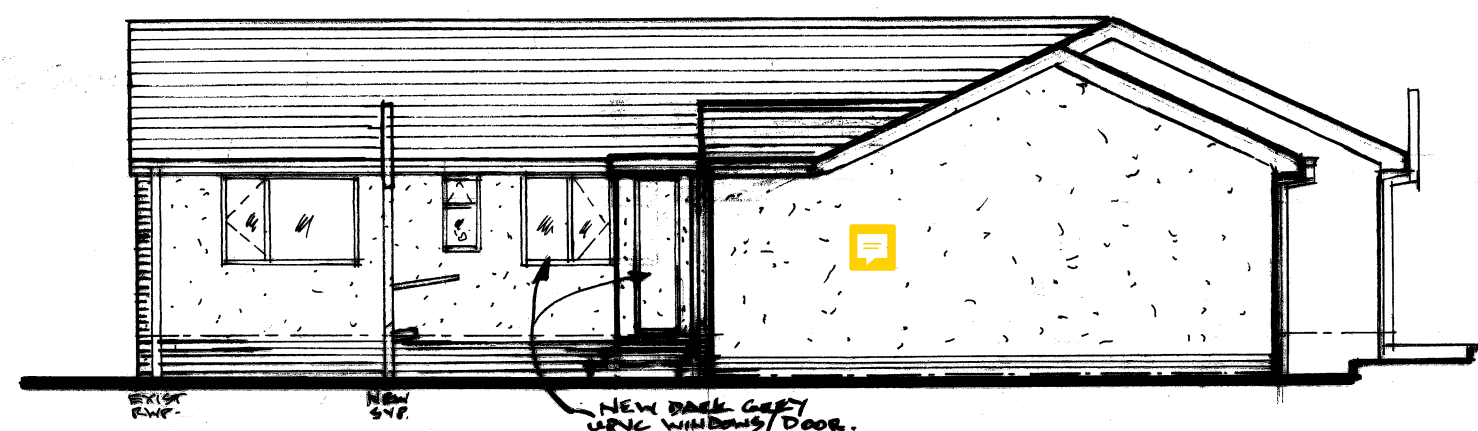


R.H. SIDE ELEVATION.

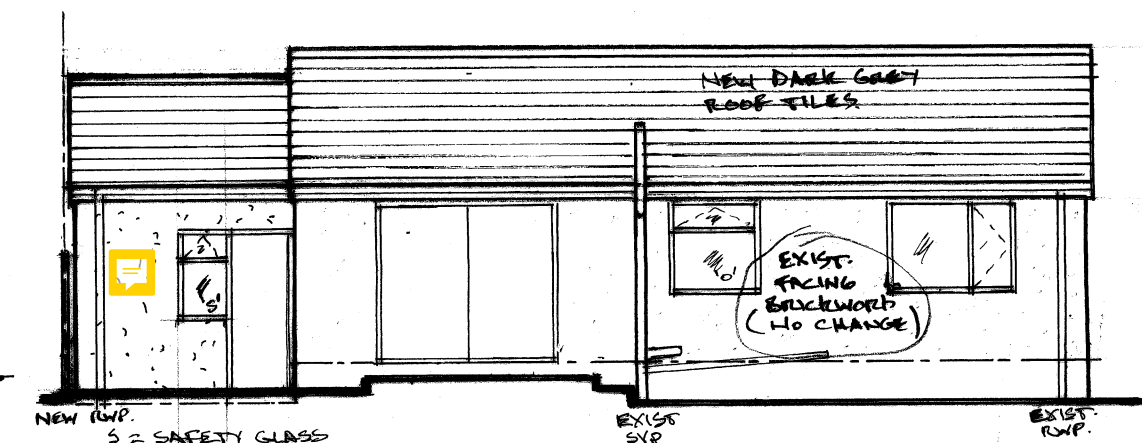

REAR ELEVATION

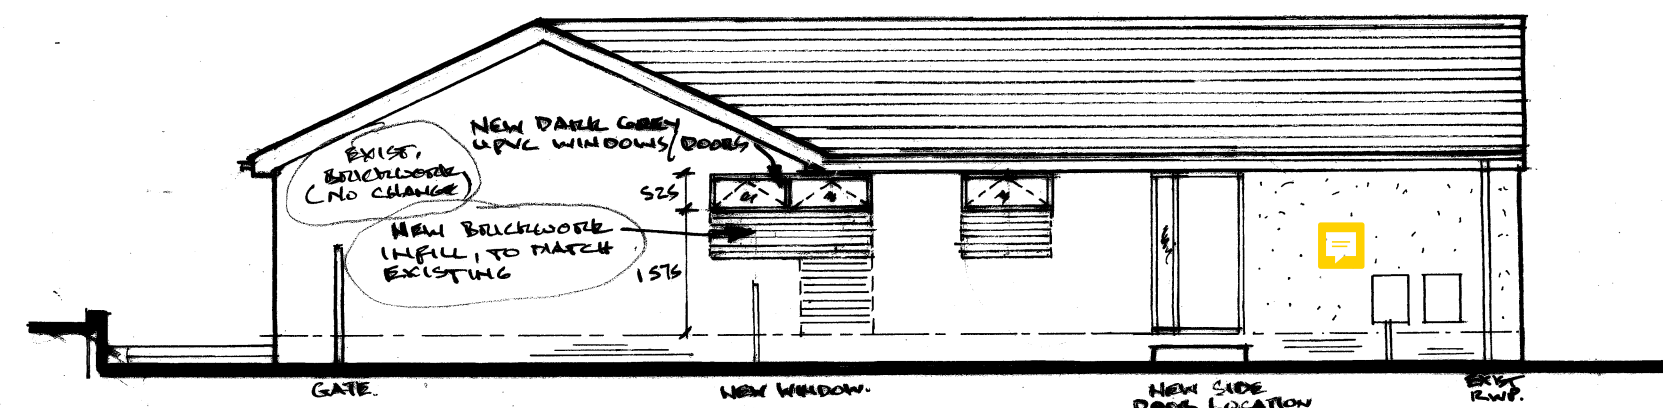

L.H. SIDE ELEVATION.

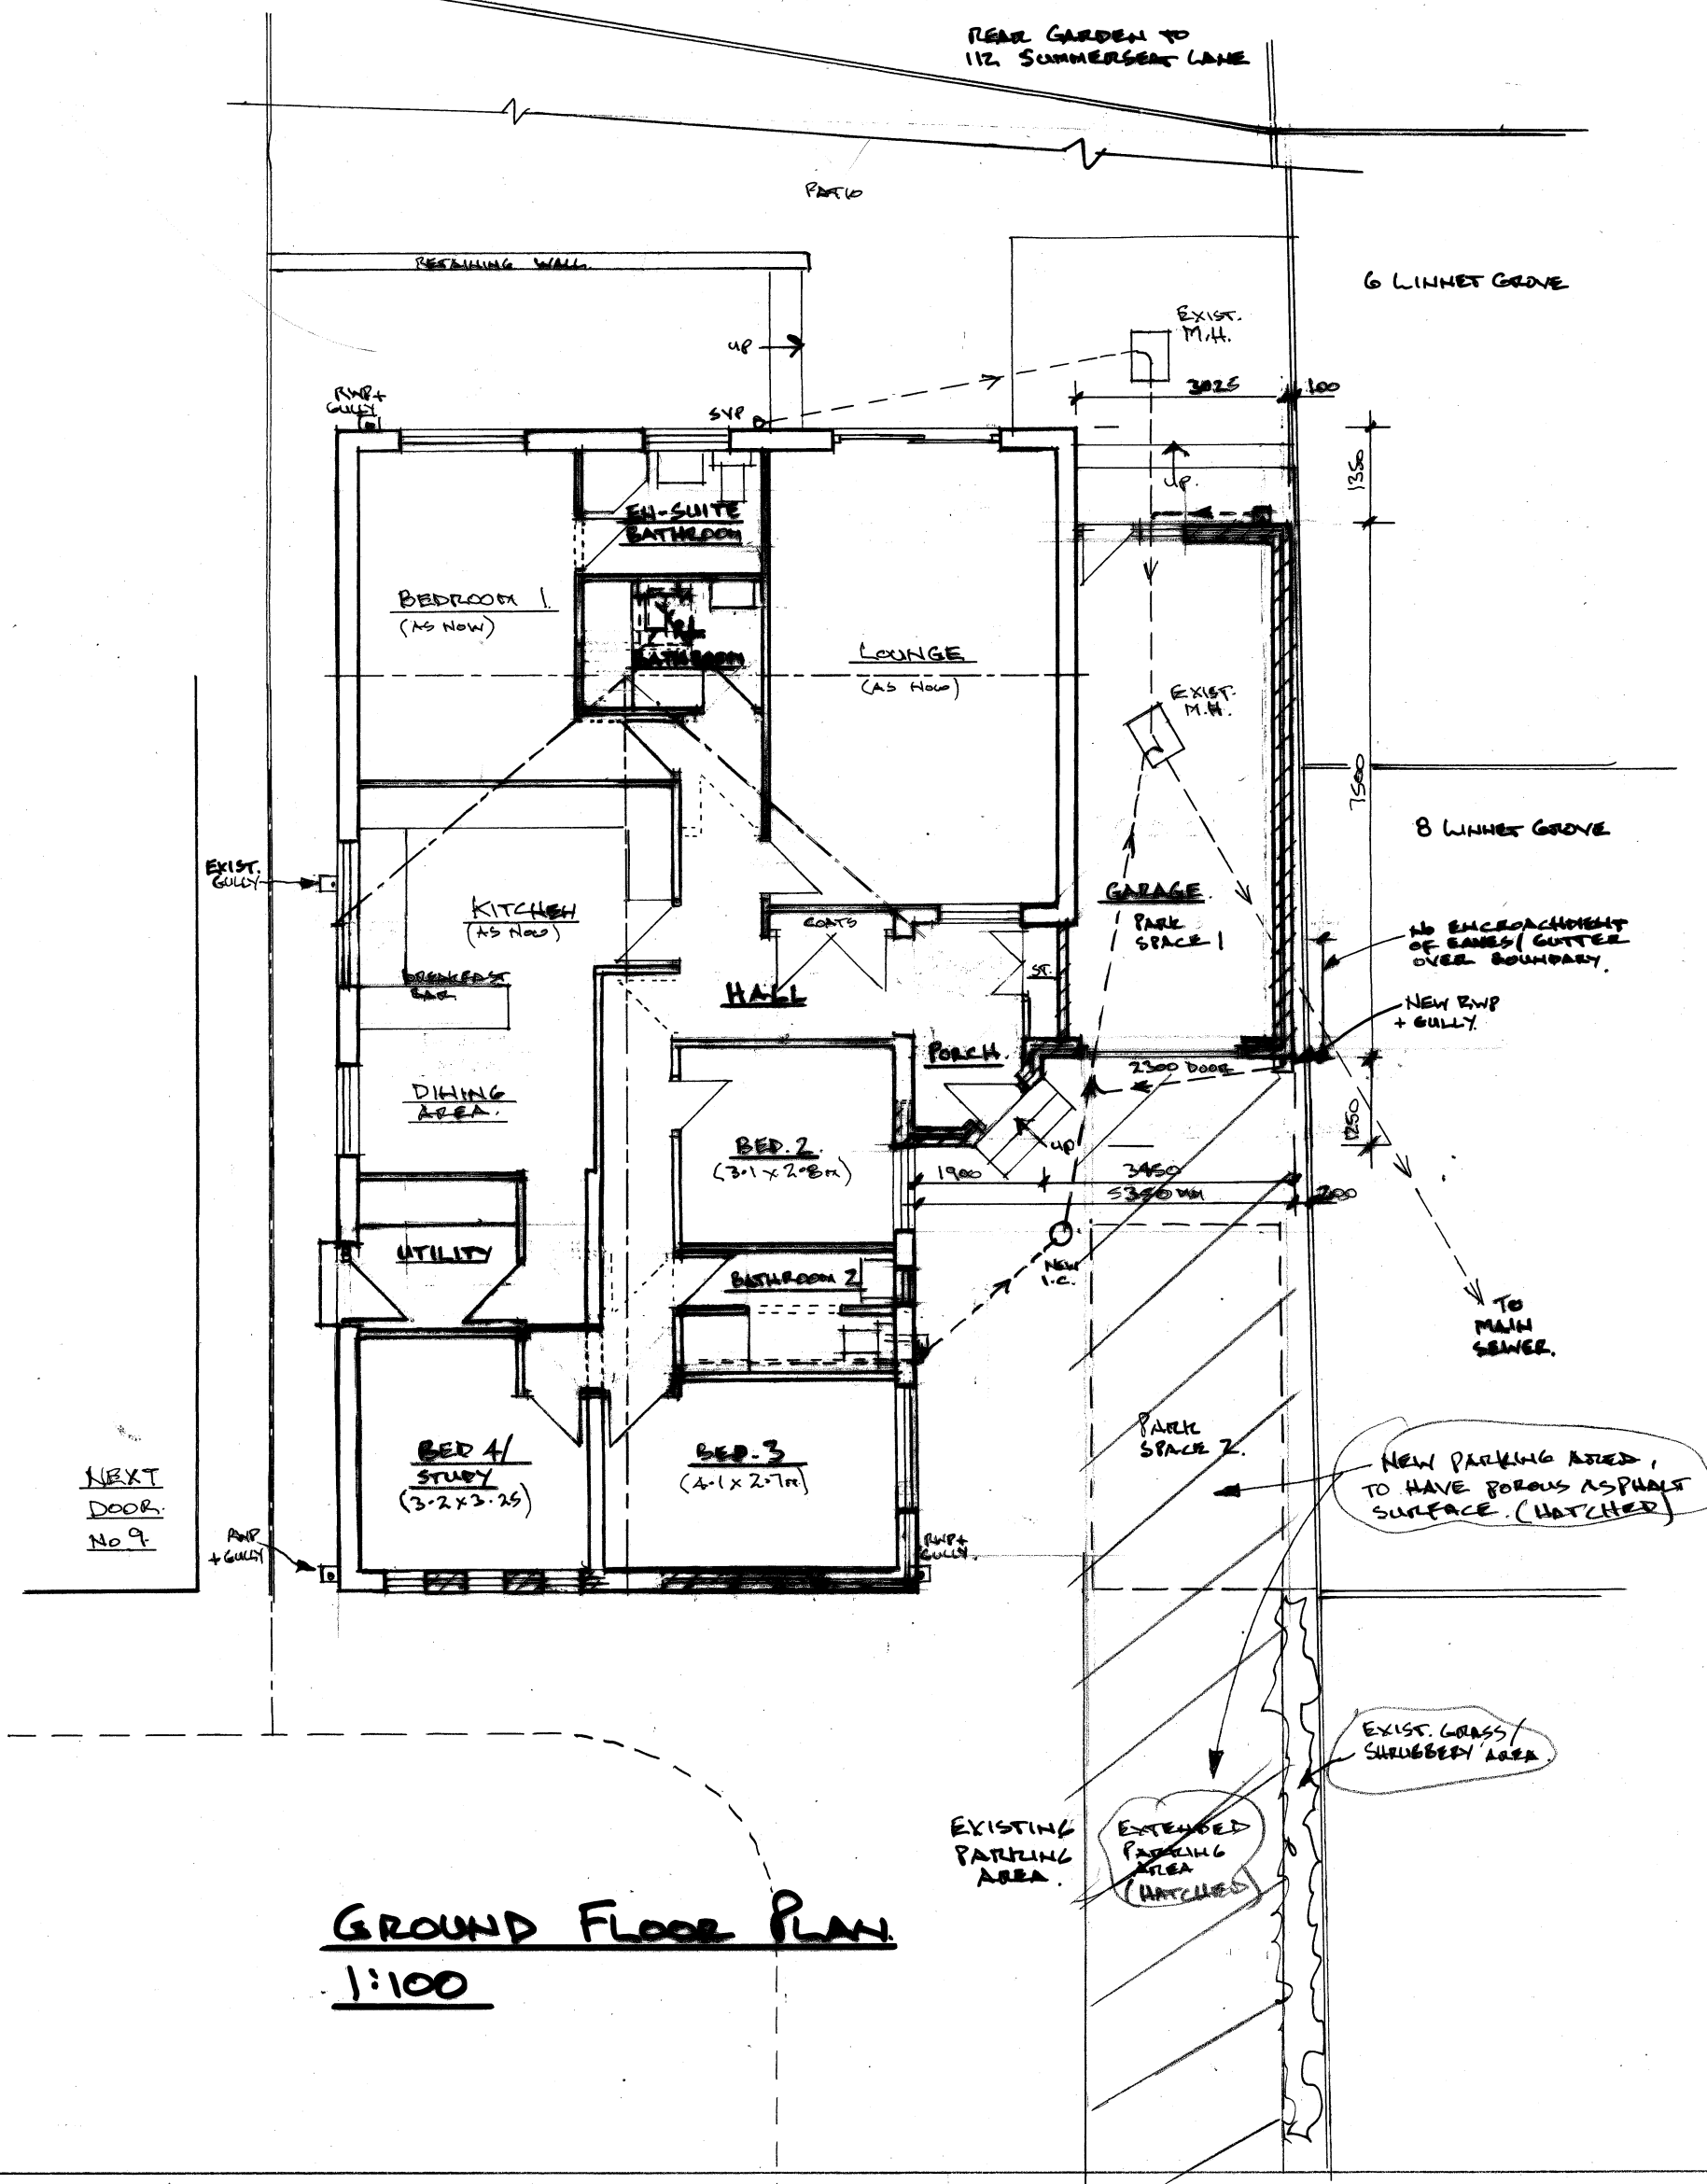

**GROUND FLOOR PLAN
1:100**

REV. A CIRCLED NOTES ADDED/AMENDED, 3.8.22. NB FOR CLARIFICATION.

Architectural & Building Services			
NEIL BUTTERWORTH			
Tel: 07785 275483			
89 Higher Ainsworth Road, Radcliffe, Manchester, M26 4JJ.			
Job Title PROPOSED SINGLE STOREY SIDE EXTENSION, & EXTERNAL ALTERATIONS, AT 11 MAYFIELD CLOSE, HOLCOMBE BROOK, BURY.			
Drawing Title PROPOSED PLANS & ELEVATIONS.			
Scale	Date	Drawn by	Drawing No.
1:100	MAY 22	N.B.	2 A