



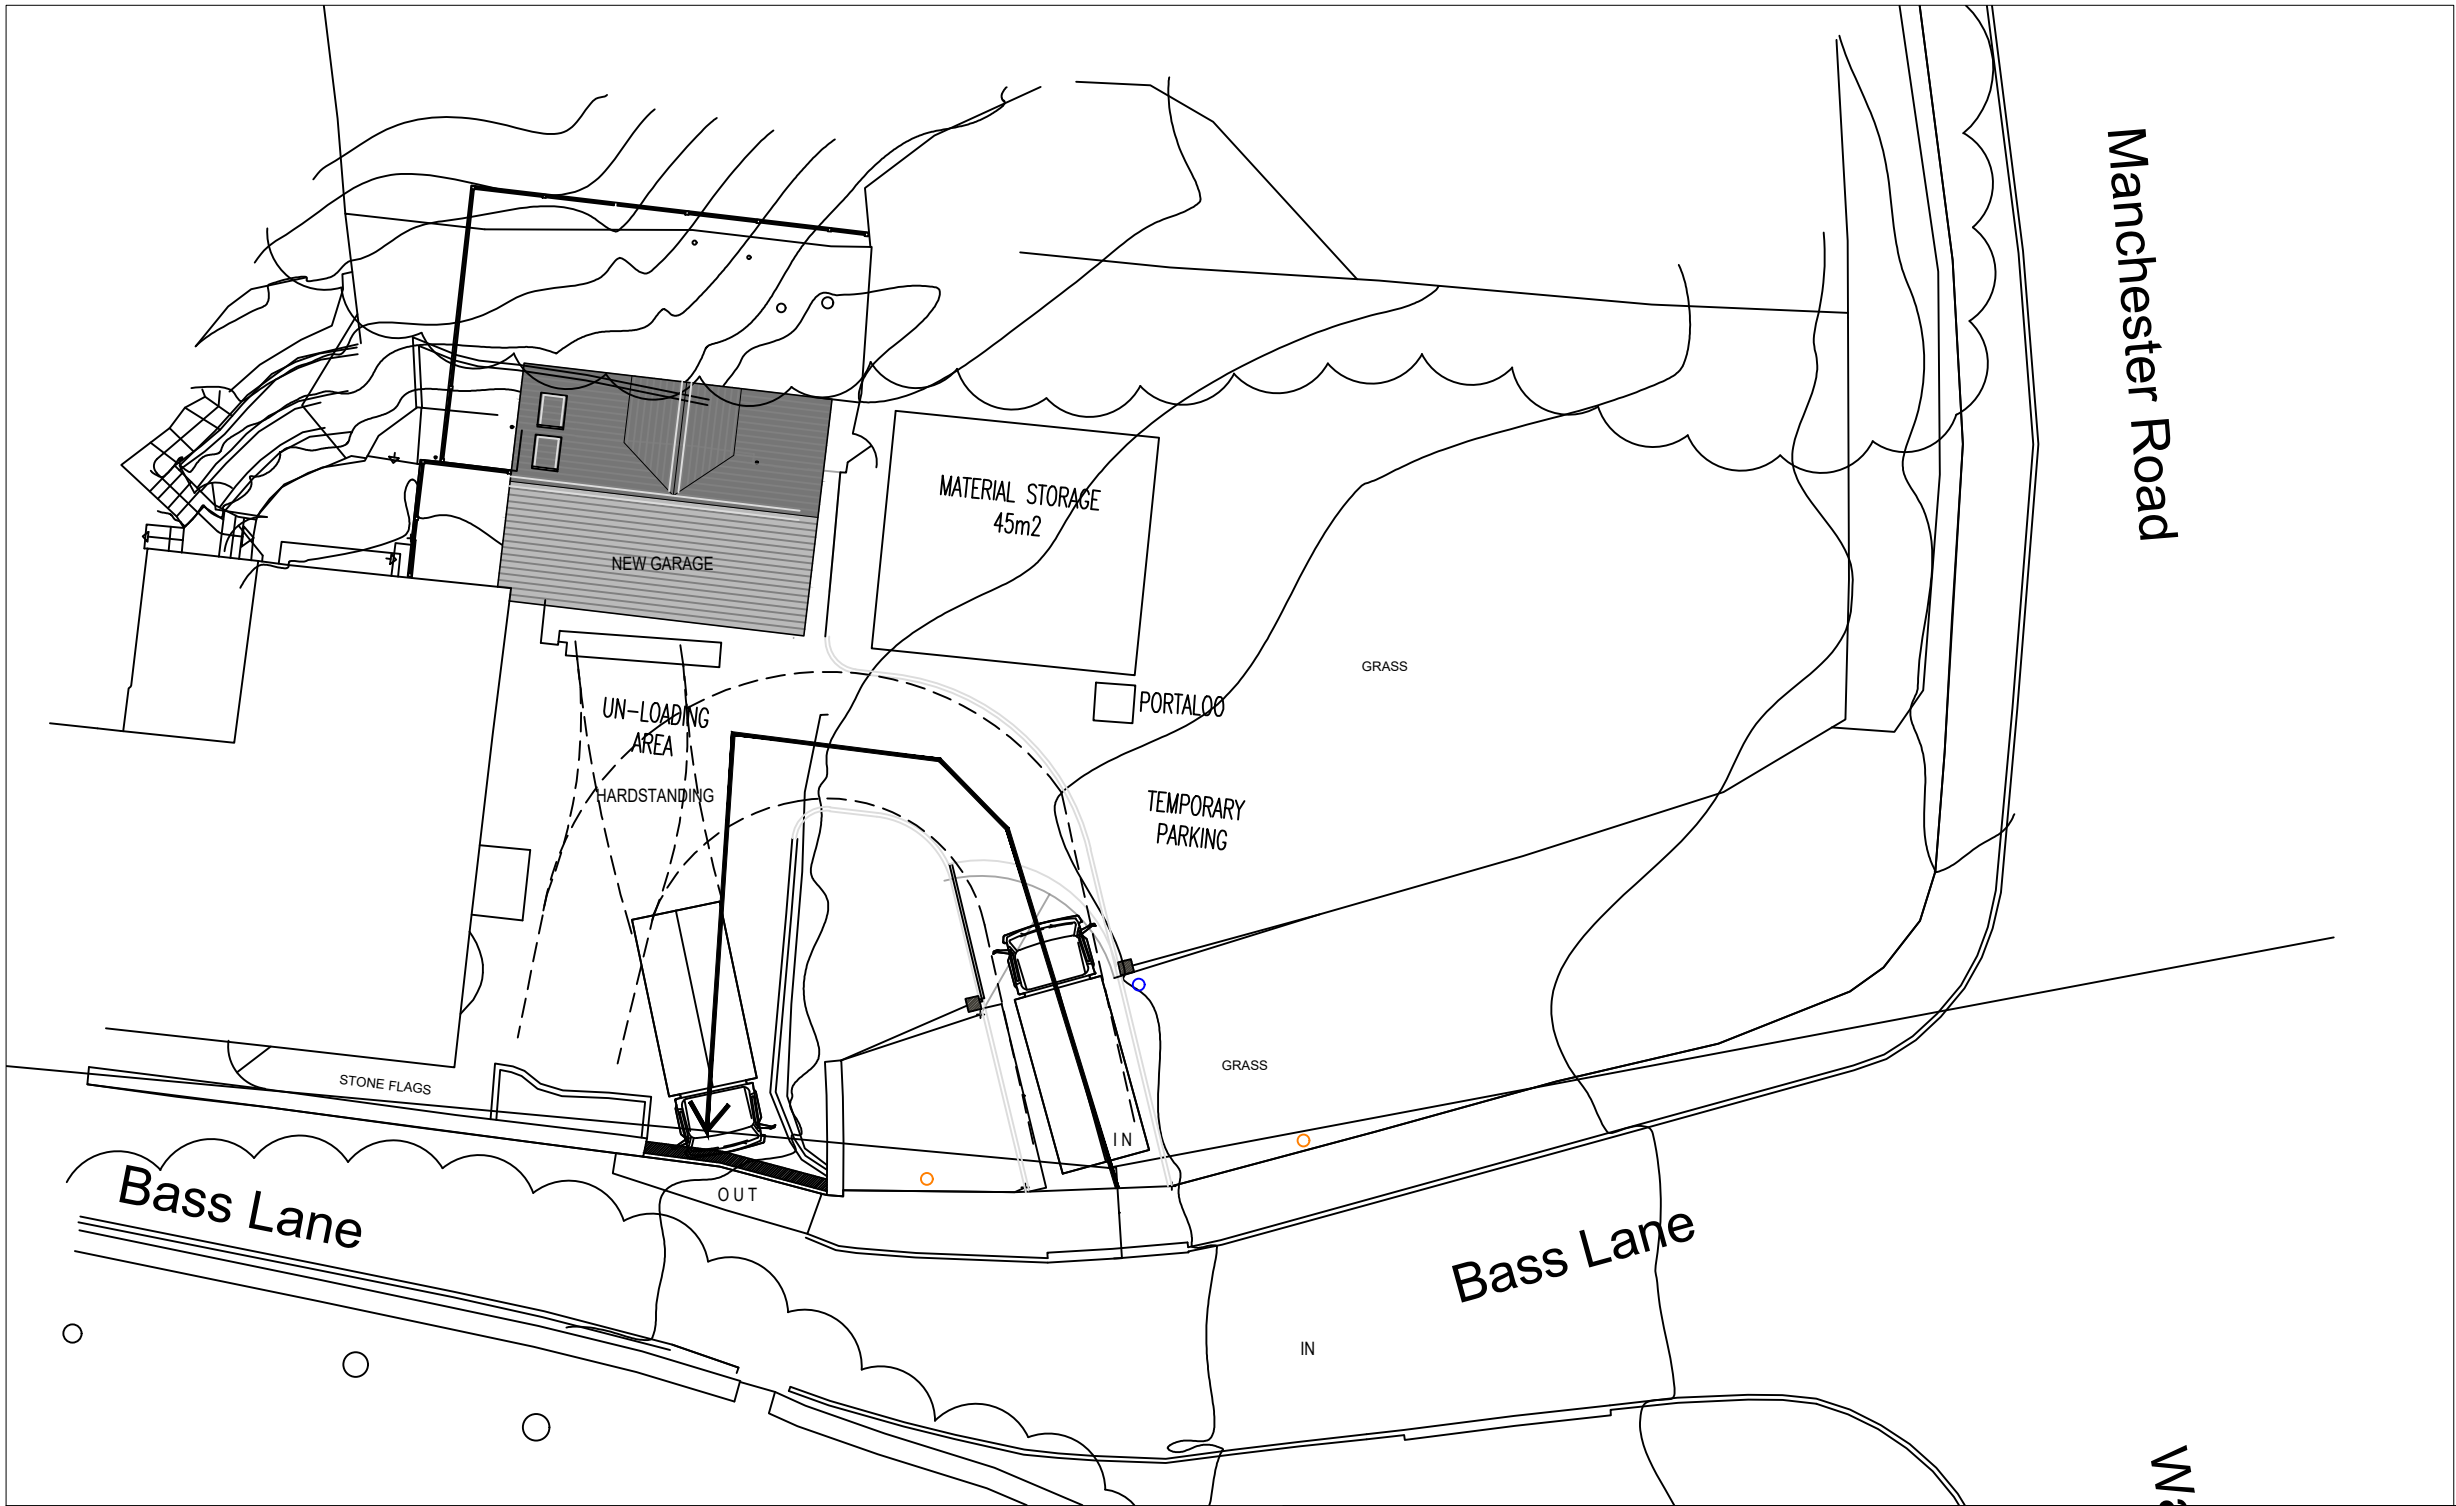

01 Proposed Site Plan
Scale 1:500

 

NOTES:
POLLUTION DUST AND NOISE TO BE KEPT TO MINIMUM. DUST SUPPRESSION ADAPTATIONS TO BE FITTED TO ALL CUTTING EQUIPMENT.

CONSTRUCTION HOURS:
MONDAY – FRIDAY: 8AM – 5.00PM
SATURDAY: 9.30AM – 3.00PM

CONSTRUCTION DELIVERIES TO BE KEPT TO A MINIMUM
BY MAXIMIZING FULL LOADS FROM SUPPLIER

BLUE CIRCLE INDICATES NEW TEMPORARY 5MPH SPEED SIGN. THIS IS TO BE INSTALLED AT THE ENTRANCE TO THE SITE.

ORANGE CIRCLES REPRESENT NEW
WARNING/CONSTRUCTION TRAFFIC SIGNAGE.

A WHEEL WASH IS TO BE SET UP ON SITE TO ENSURE
NO MUD/DEBRIS IS TRACKED ONTO BASS LANE.

Notes Copyright in all documents and drawings prepared by the architectural designer and any works executed from these documents and drawings shall, unless otherwise agreed, remain the property of the designer and must not be reproduced by, lent or disclosed to, a third party without the written consent of Zach Thorp.
Do not scale off this drawing
All dimensions are to be checked on site and any discrepancies to be referred to the designer before proceeding. All levels to be checked on site All discrepancies between information shown on the drawings and the information in the specification to be referred to the designer prior to proceeding. All component sizes and references to be checked before ordering
Position of existing drain runs to be confirmed prior to proceeding and drains checked as necessary. All relevant boundary positions are to be checked prior to proceeding
Building regulation drawings can be used for building estimates, however for an accurate quote builders must attend site as these drawings do not account for all aspects of the building works.



SURVEY ORIENTATED TO MAGNETIC NORTH

Rev	Description	Date	By	Chk
-----	-------------	------	----	-----

Status		Purpose for Issue		
Planning	☐	Tender	☐	PLANNING
Construction	☒	As Built	☐	

Client
Sarah Treanor
399 Bass lane, Bury

Contract
Proposed Double Storey Garage

Drawing
Construction Management Plan

Drawing No. TDS-25-196-07 Revision /
Scales 1:200 @ A3 Date Sept '26
Drawn ZTT Checked

