


MANOR STREET

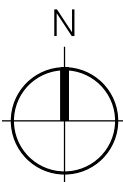



THIS DRAWING IS PROTECTED BY COPYRIGHT AND MUST NOT BE COPIED OR REPRODUCED WITHOUT THE WRITTEN CONSENT OF R G PARTNERSHIP LIMITED. NO DIMENSIONS ARE TO BE SCALED FROM THIS DRAWING. ALL DIMENSIONS AND SIZES TO BE CHECKED ON SITE. NORTH POINTS SHOWN ARE INDICATIVE. ©

SITE SPECIFIC HAZARDS

IN ACCORDANCE WITH THE REQUIREMENTS OF THE CDM REGULATIONS 2015 THE FOLLOWING SIGNIFICANT RESIDUAL HAZARDS HAVE NOT BEEN DESIGNED OUT OF THIS PROJECT AND MUST BE TAKEN INTO CONSIDERATION BY CONTRACTORS PLANNING TO UNDERTAKE THE WORKS SHOWN ON THIS DRAWING:

.ridge=174.22

SCALE 1:250

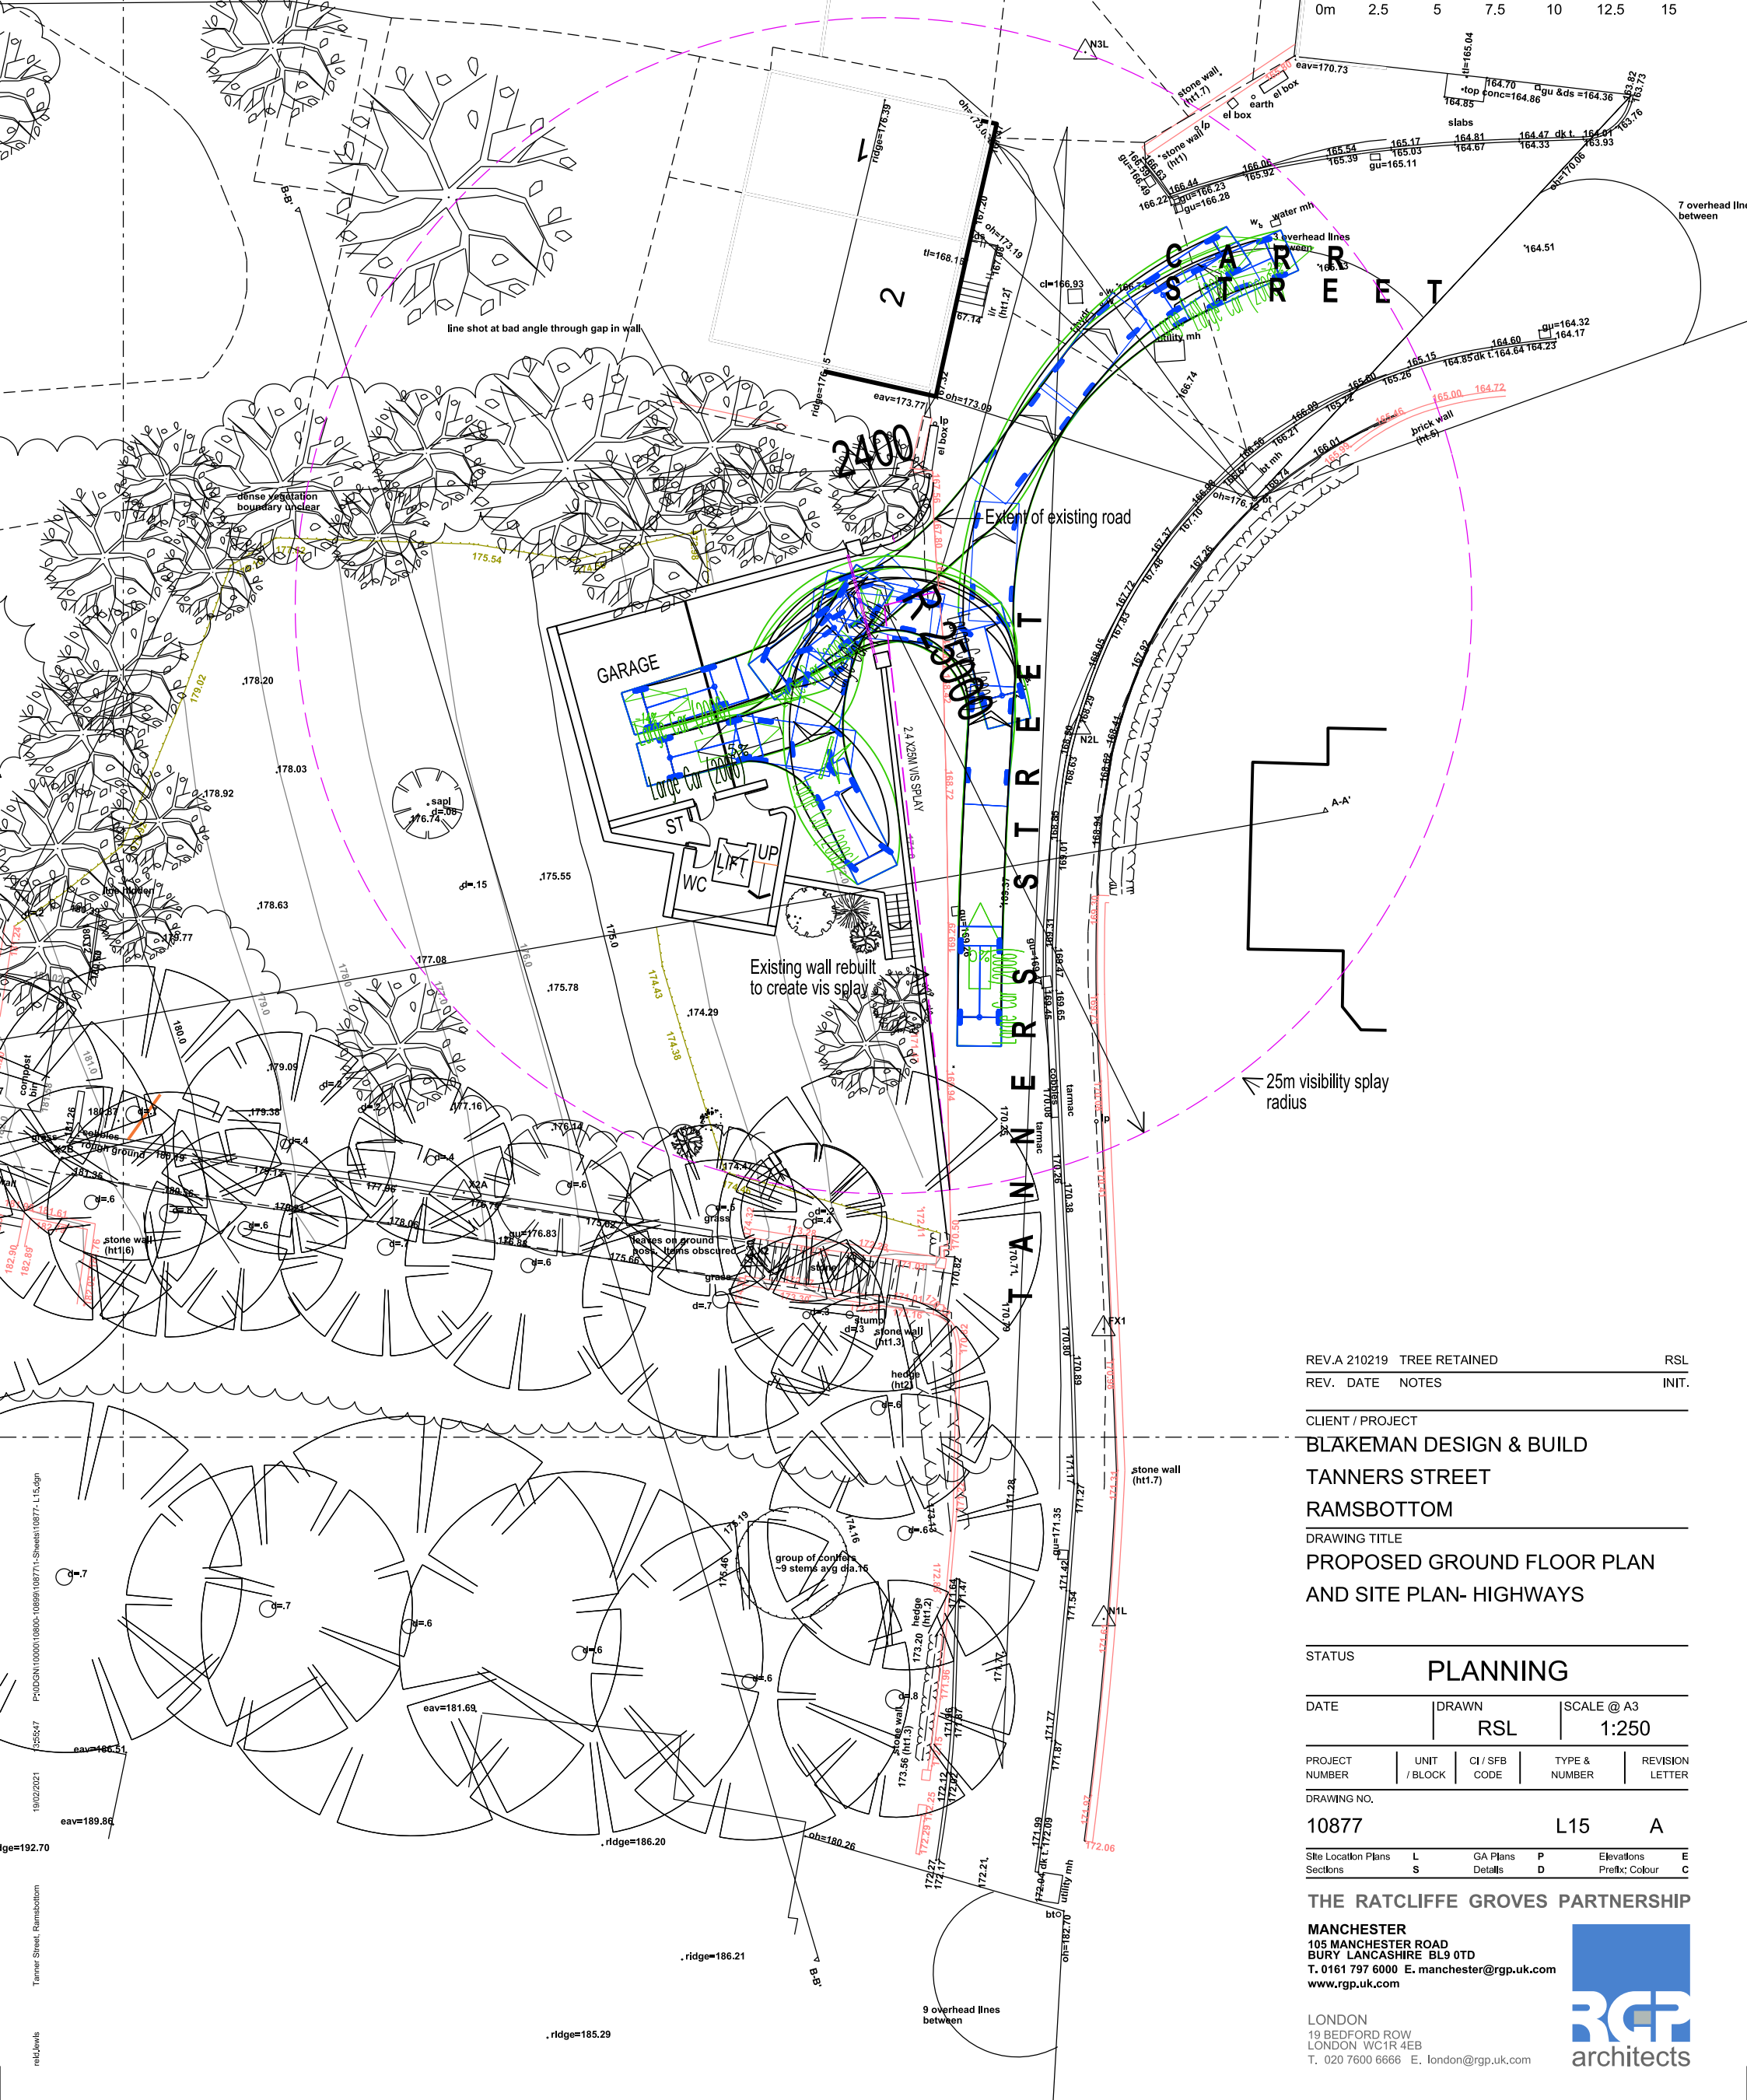 

REV.A 210219 TREE RETAINED RSL
REV. DATE NOTES INIT.

CLIENT / PROJECT
BLAKEMAN DESIGN & BUILD
TANNERS STREET
RAMSBOTTOM
DRAWING TITLE
PROPOSED GROUND FLOOR PLAN
AND SITE PLAN- HIGHWAYS

STATUS
PLANNING

DATE DRAWN SCALE @ A3
RSL 1:250

PROJECT UNIT CI / SFB TYPE & REVISION
NUMBER / BLOCK CODE NUMBER LETTER

DRAWING NO.
10877 **L15** **A**

Site Location Plans L GA Plans P Elevations E
Sections S Details D Prefix: Colour C

THE RATCLIFFE GROVES PARTNERSHIP
MANCHESTER
105 MANCHESTER ROAD
BURY LANCASHIRE BL9 0TD
T. 0161 797 6000 E. manchester@rgp.uk.com
www.rgp.uk.com

LONDON
19 BEDFORD ROW
LONDON WC1R 4EB
T. 020 7600 6666 E. london@rgp.uk.com

