


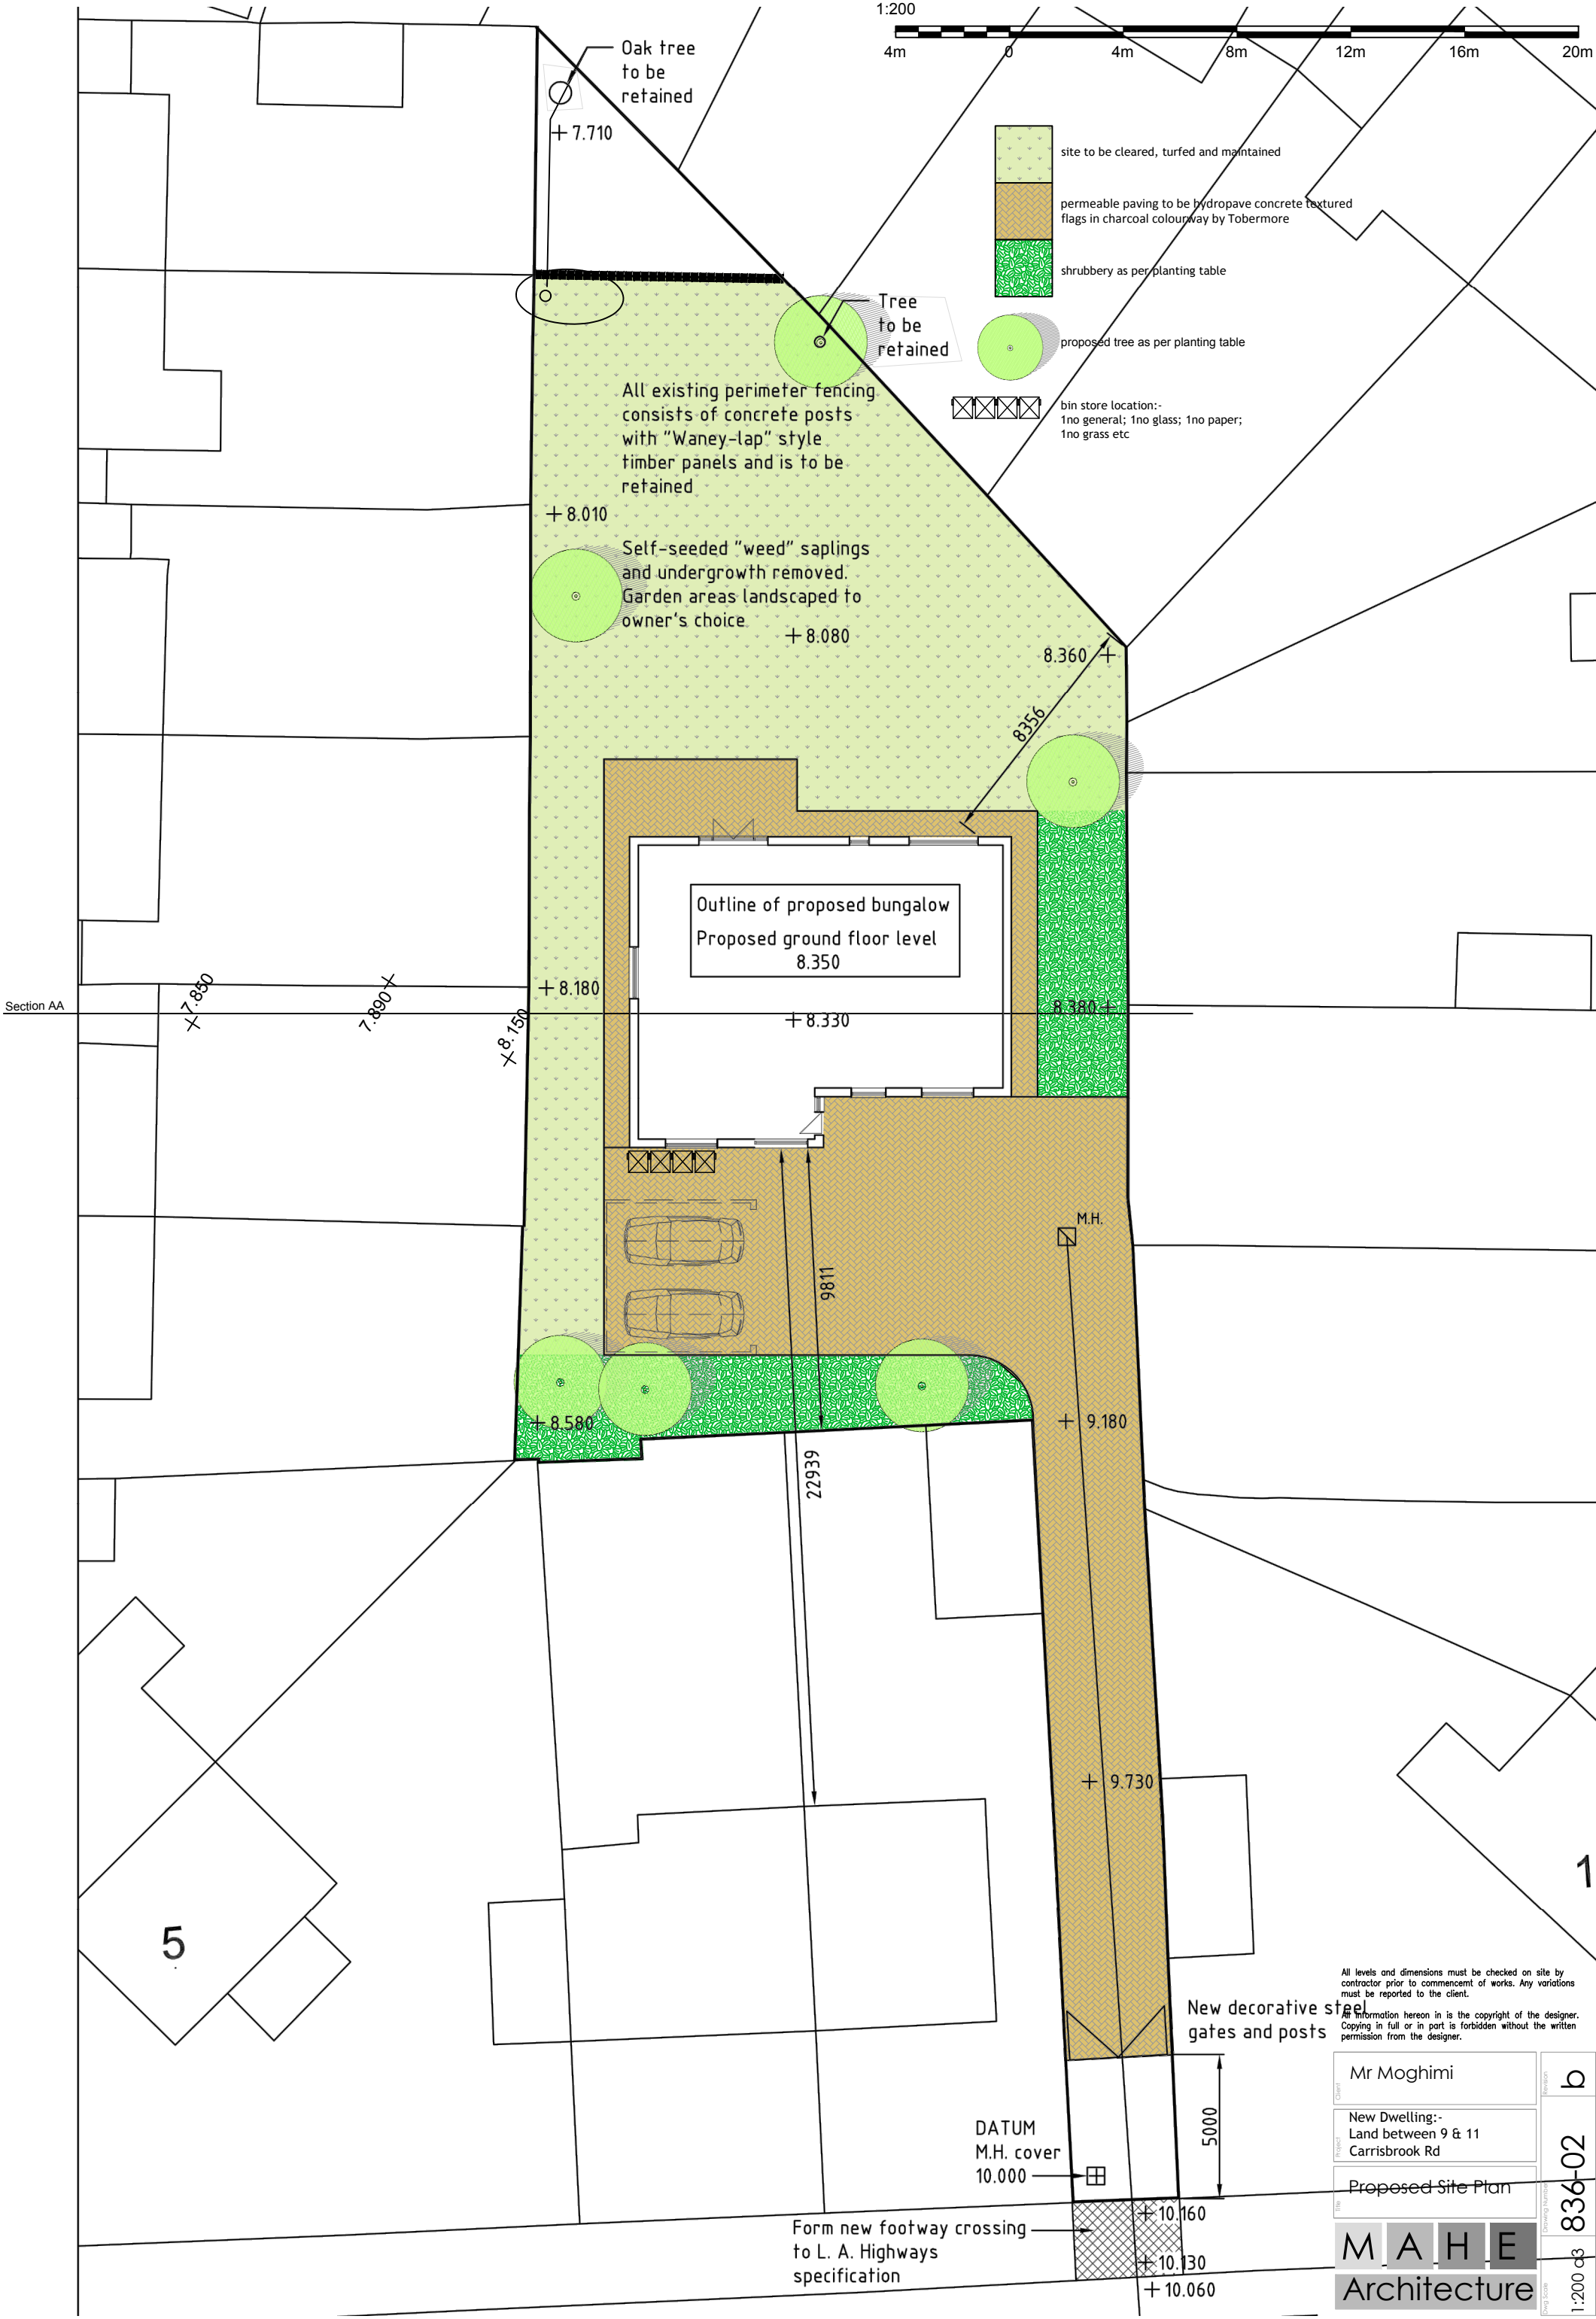

All levels and dimensions must be checked on site by contractor prior to commencement of works. Any variations must be reported to the client.
All information hereon is the copyright of the designer. Copying in full or in part is forbidden without the written permission from the designer.

Client	Mr Moghimi	Revision	b
Project	New Dwelling:- Land between 9 & 11 Carrisbrook Rd	Drawing Number	836-02
Title	Proposed Site Plan	Dwg Scale	1:200
MAHE Architecture			