



N.G.R	E: 382182	N: 403764
POST CODE		M25 1EQ
REV	MODIFICATION	BY CH DATE
A	Issued for Approval	- - 05.01.24

NOTE:
ALL MATERIALS USED TO BE
MATCHED WITH THE EXISTING ONE

NOTE:
PROPOSED REAR DOUBLE STOREY
EXTENSION AREA = 13.66m²

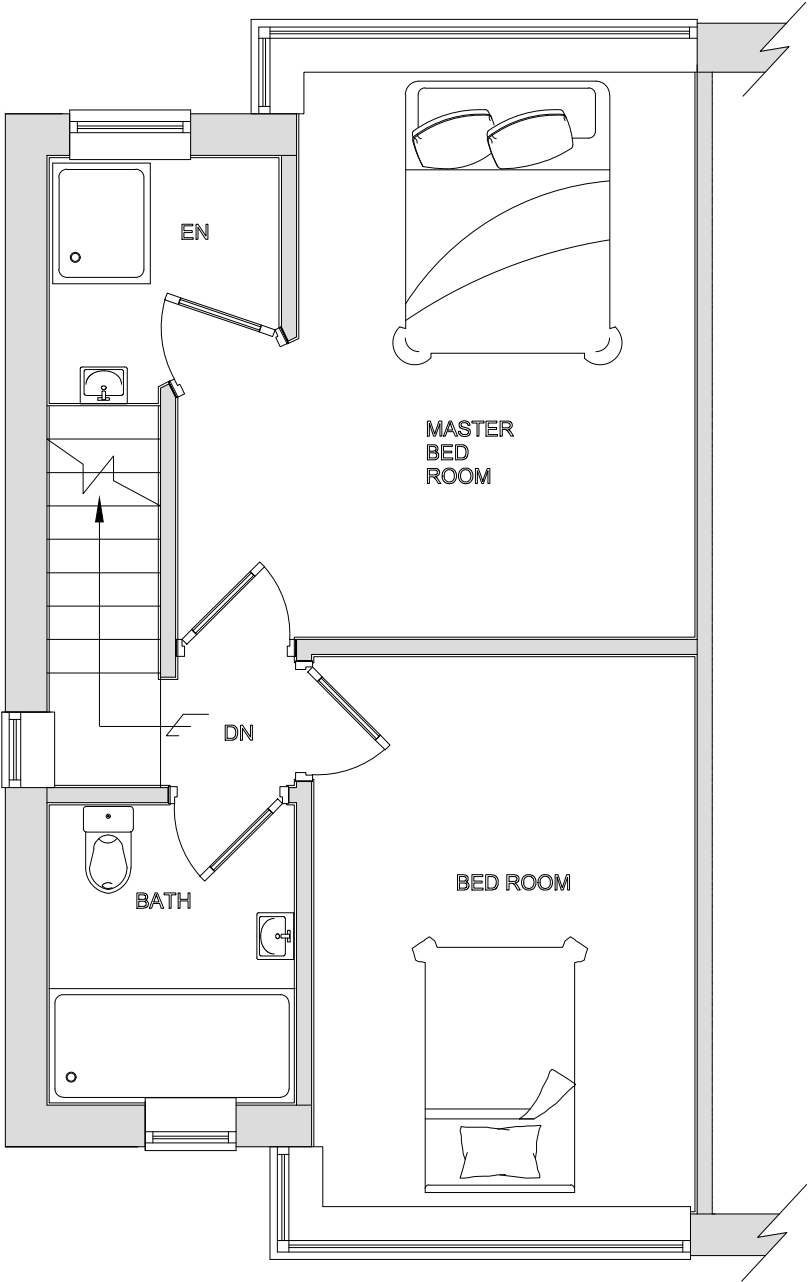

EXISTING FIRST FLOOR PLAN

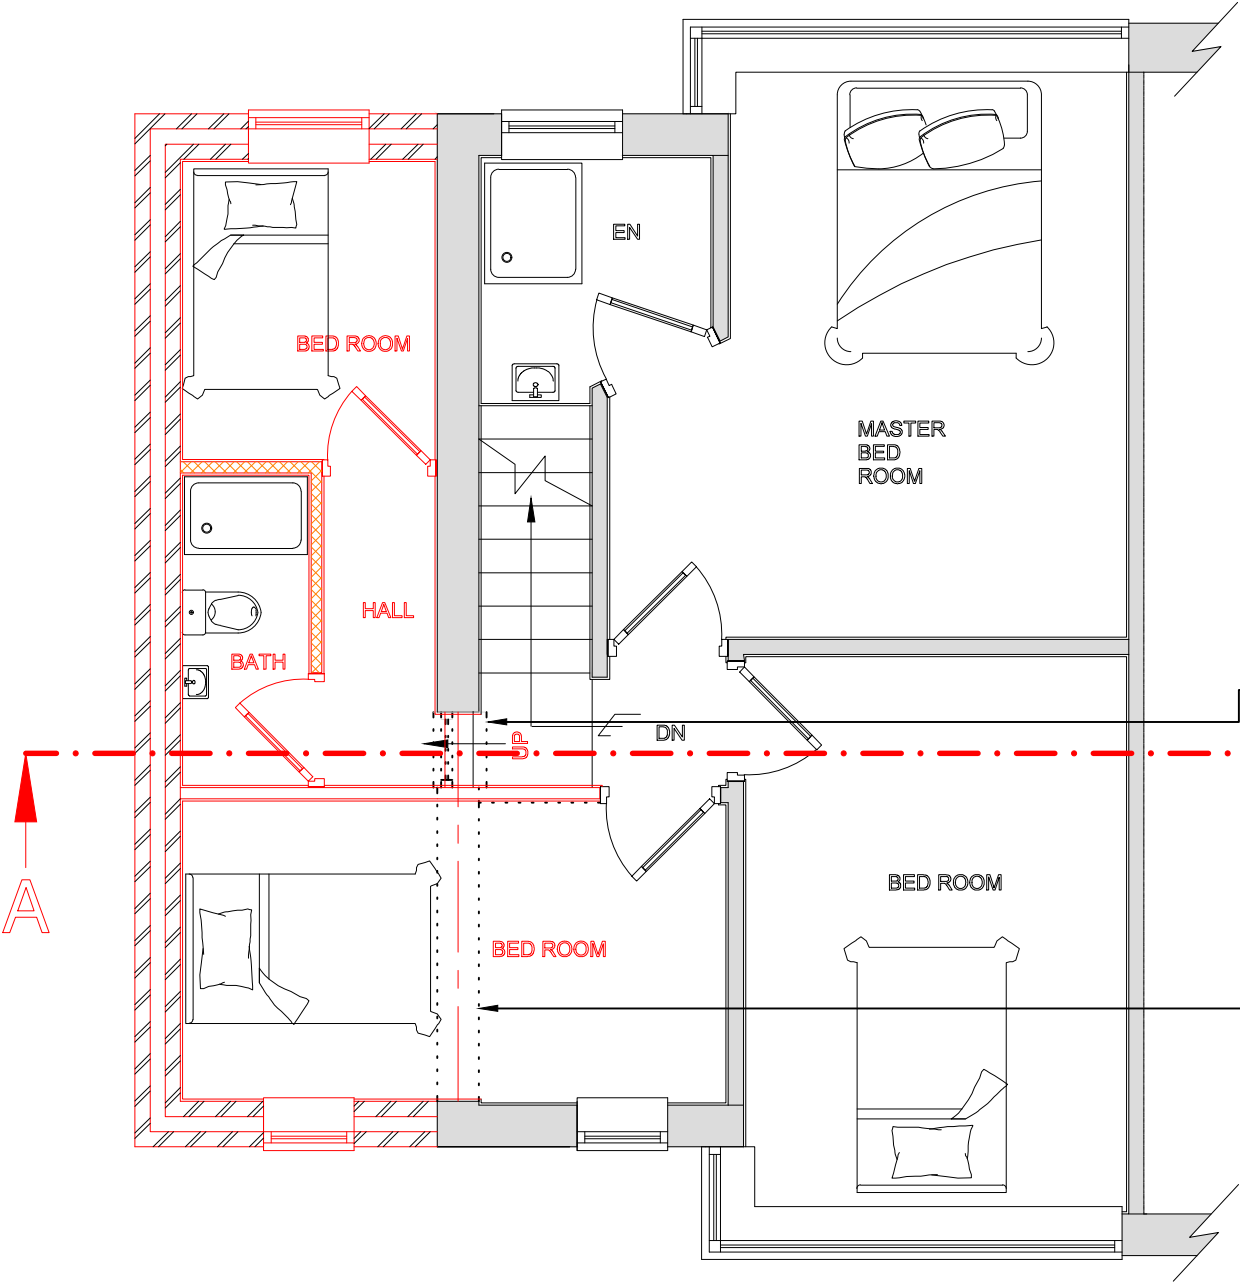


PROPOSED FIRST FLOOR PLAN

EXISTING WINDOW AND WALL ARE TO
BE REMOVED TO MAKE WAY FOR THE
PROPOSED NEW OPENING SPACE.

NEW OPENING SPACE WITH BEAM
OVER TO BE IN ACCORDANCE WITH
STRUCTURAL ENGINEER'S DESIGN
AND SPECIFICATION.

FIRST FLOOR PLAN
(1:50)

 

TITLE:
PROPOSED SIDE, DOUBLE STOREY EXTENSION
& HALF BRICK WORK PORCH TO
EXISTING SEMI-DETACHED HOUSE
AT. No7 RUSSELL STREET, BURY M25 1EQ
FOR
Mr. Peyman Morovati
Mrs. Raziye Moradi

421 Bury New Road
M7 4ED
TELL: 0161 766 8754
073 7777 9993

**PLANNING
Designer**

Drawing Number:
P/N00071

Drawing Title:
First floor Plan
SCALE: 1:50

DATE: 05.01.24

A3