



N.G.R	E: 382182	N: 403764
POST CODE		M25 1EQ
REV	MODIFICATION	BY CH DATE
A	Issued for Approval	- - 05.01.24

NOTE:
ALL MATERIALS USED TO BE
MATCHED WITH THE EXISTING ONE

NOTE:
PROPOSED REAR DOUBLE STOREY
EXTENSION AREA = 13.66m²

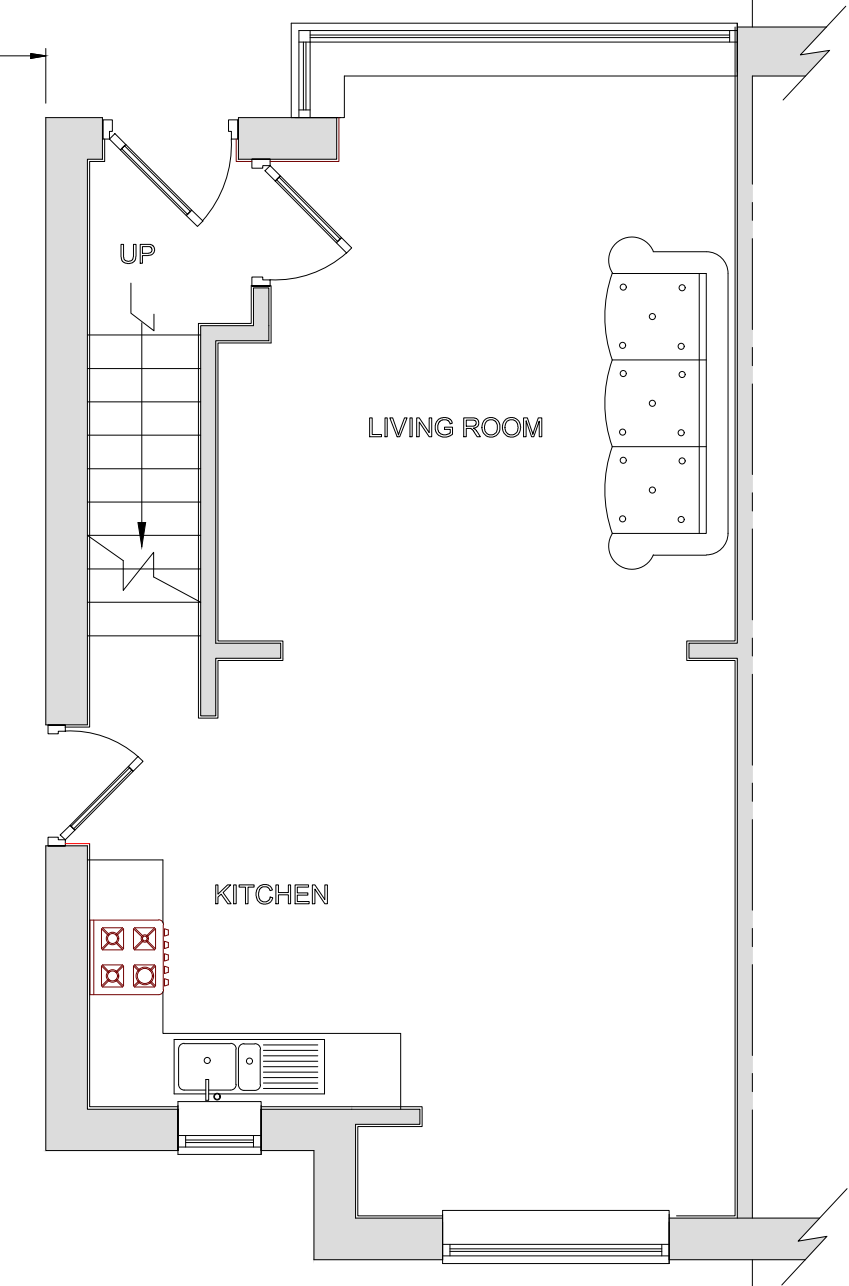


EXISTING GROUND FLOOR PLAN

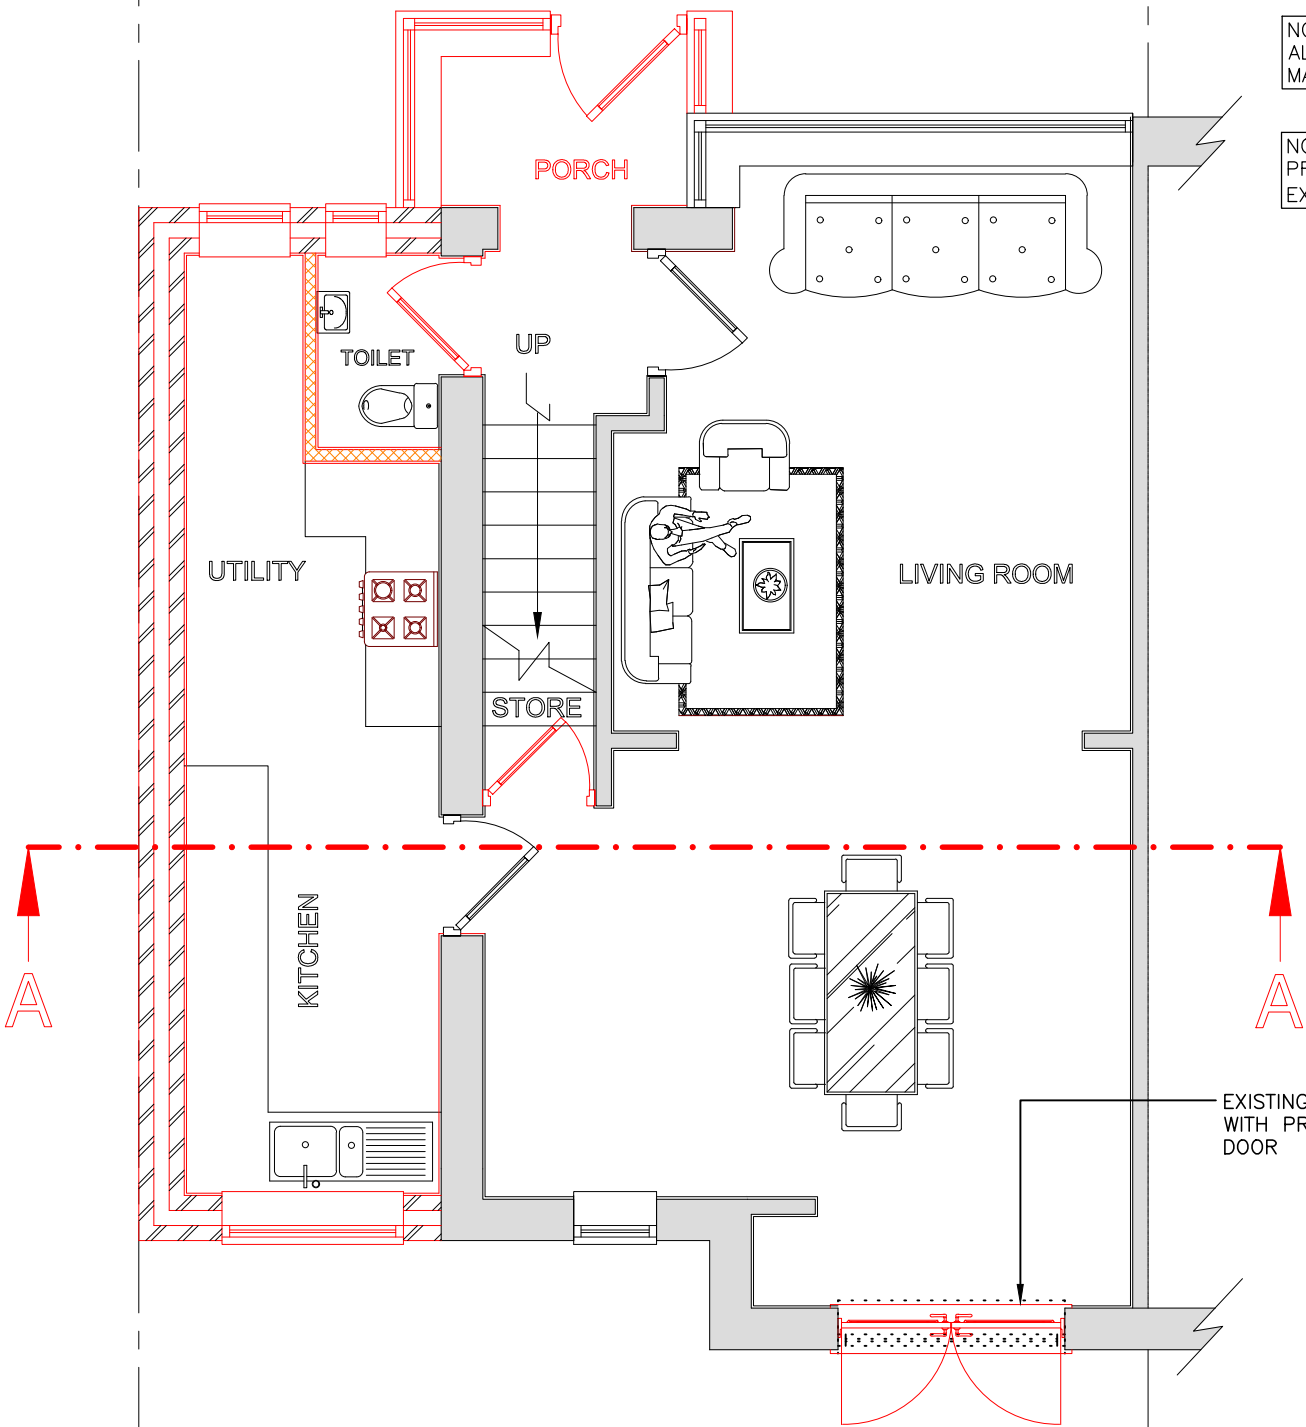

PROPOSED GROUND FLOOR PLAN

GROUND FLOOR PLAN
(1:50)

 

TITLE:
PROPOSED SIDE, DOUBLE STOREY EXTENSION
& HALF BRICK WORK WALL PORCH TO
EXISTING SEMI-DETACHED HOUSE
AT. No7 RUSSELL STREET, BURY M25 1EQ
FOR
Mr. Peyman Morovati
Mrs. Raziye Moradi

421 Bury New Road
M7 4ED
TELL: 0161 766 8754
073 7777 9993

**PLANNING
Designer**

Drawing Number:
P/N00071

Drawing Title:
Ground Floor Plan
SCALE: 1:50

DATE: 05.01.24

A3