



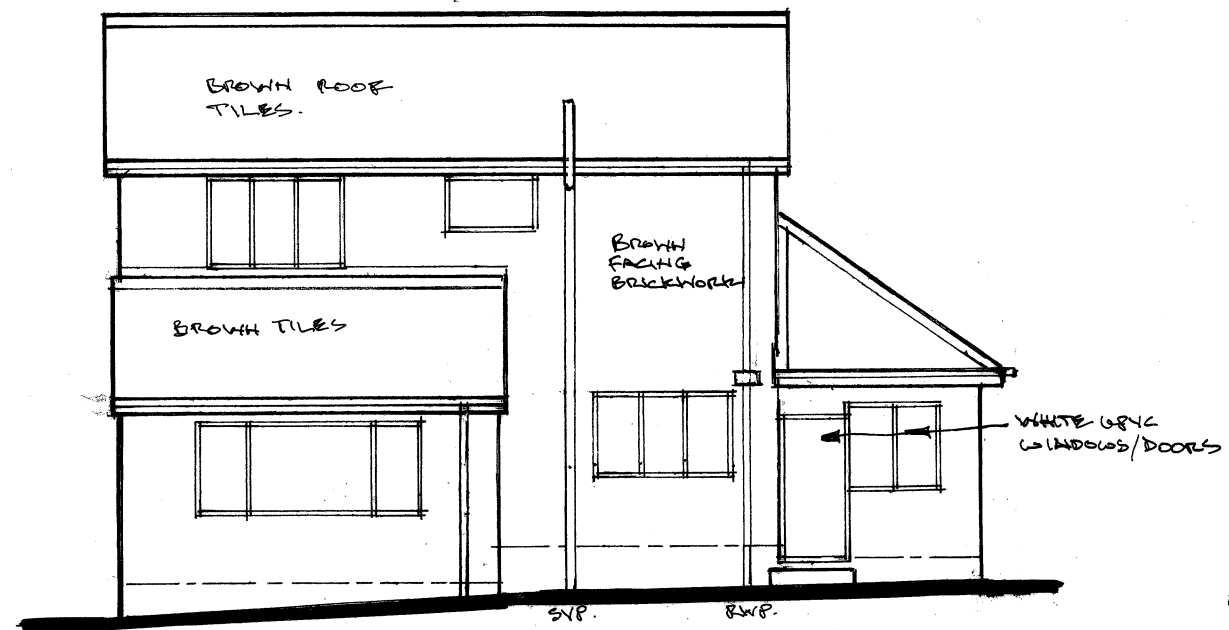


REAR ELEVATION. 1:100

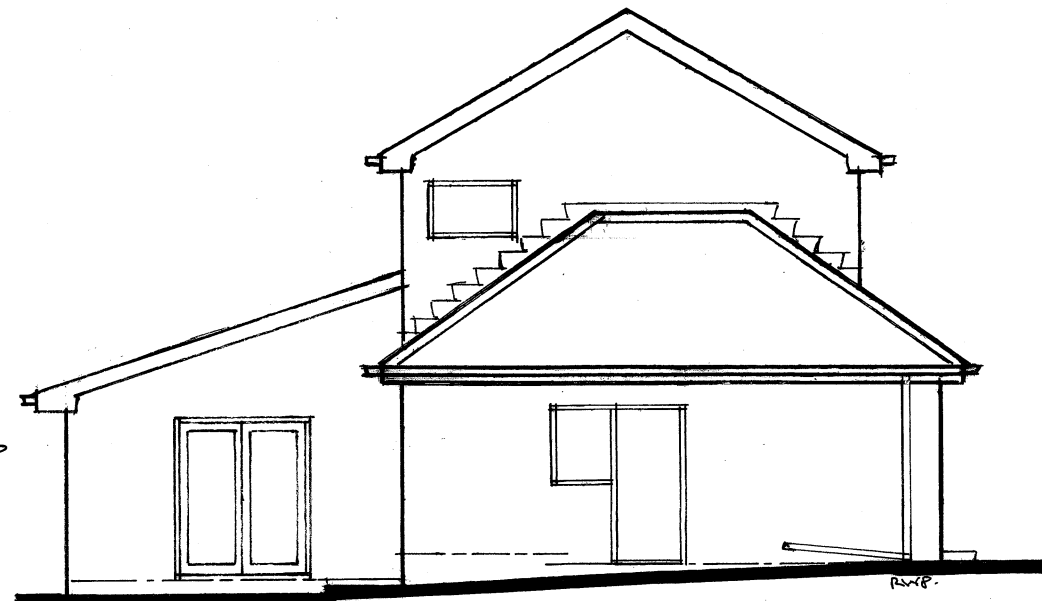


L.H. SIDE ELEVATION.




FRONT ELEVATION.

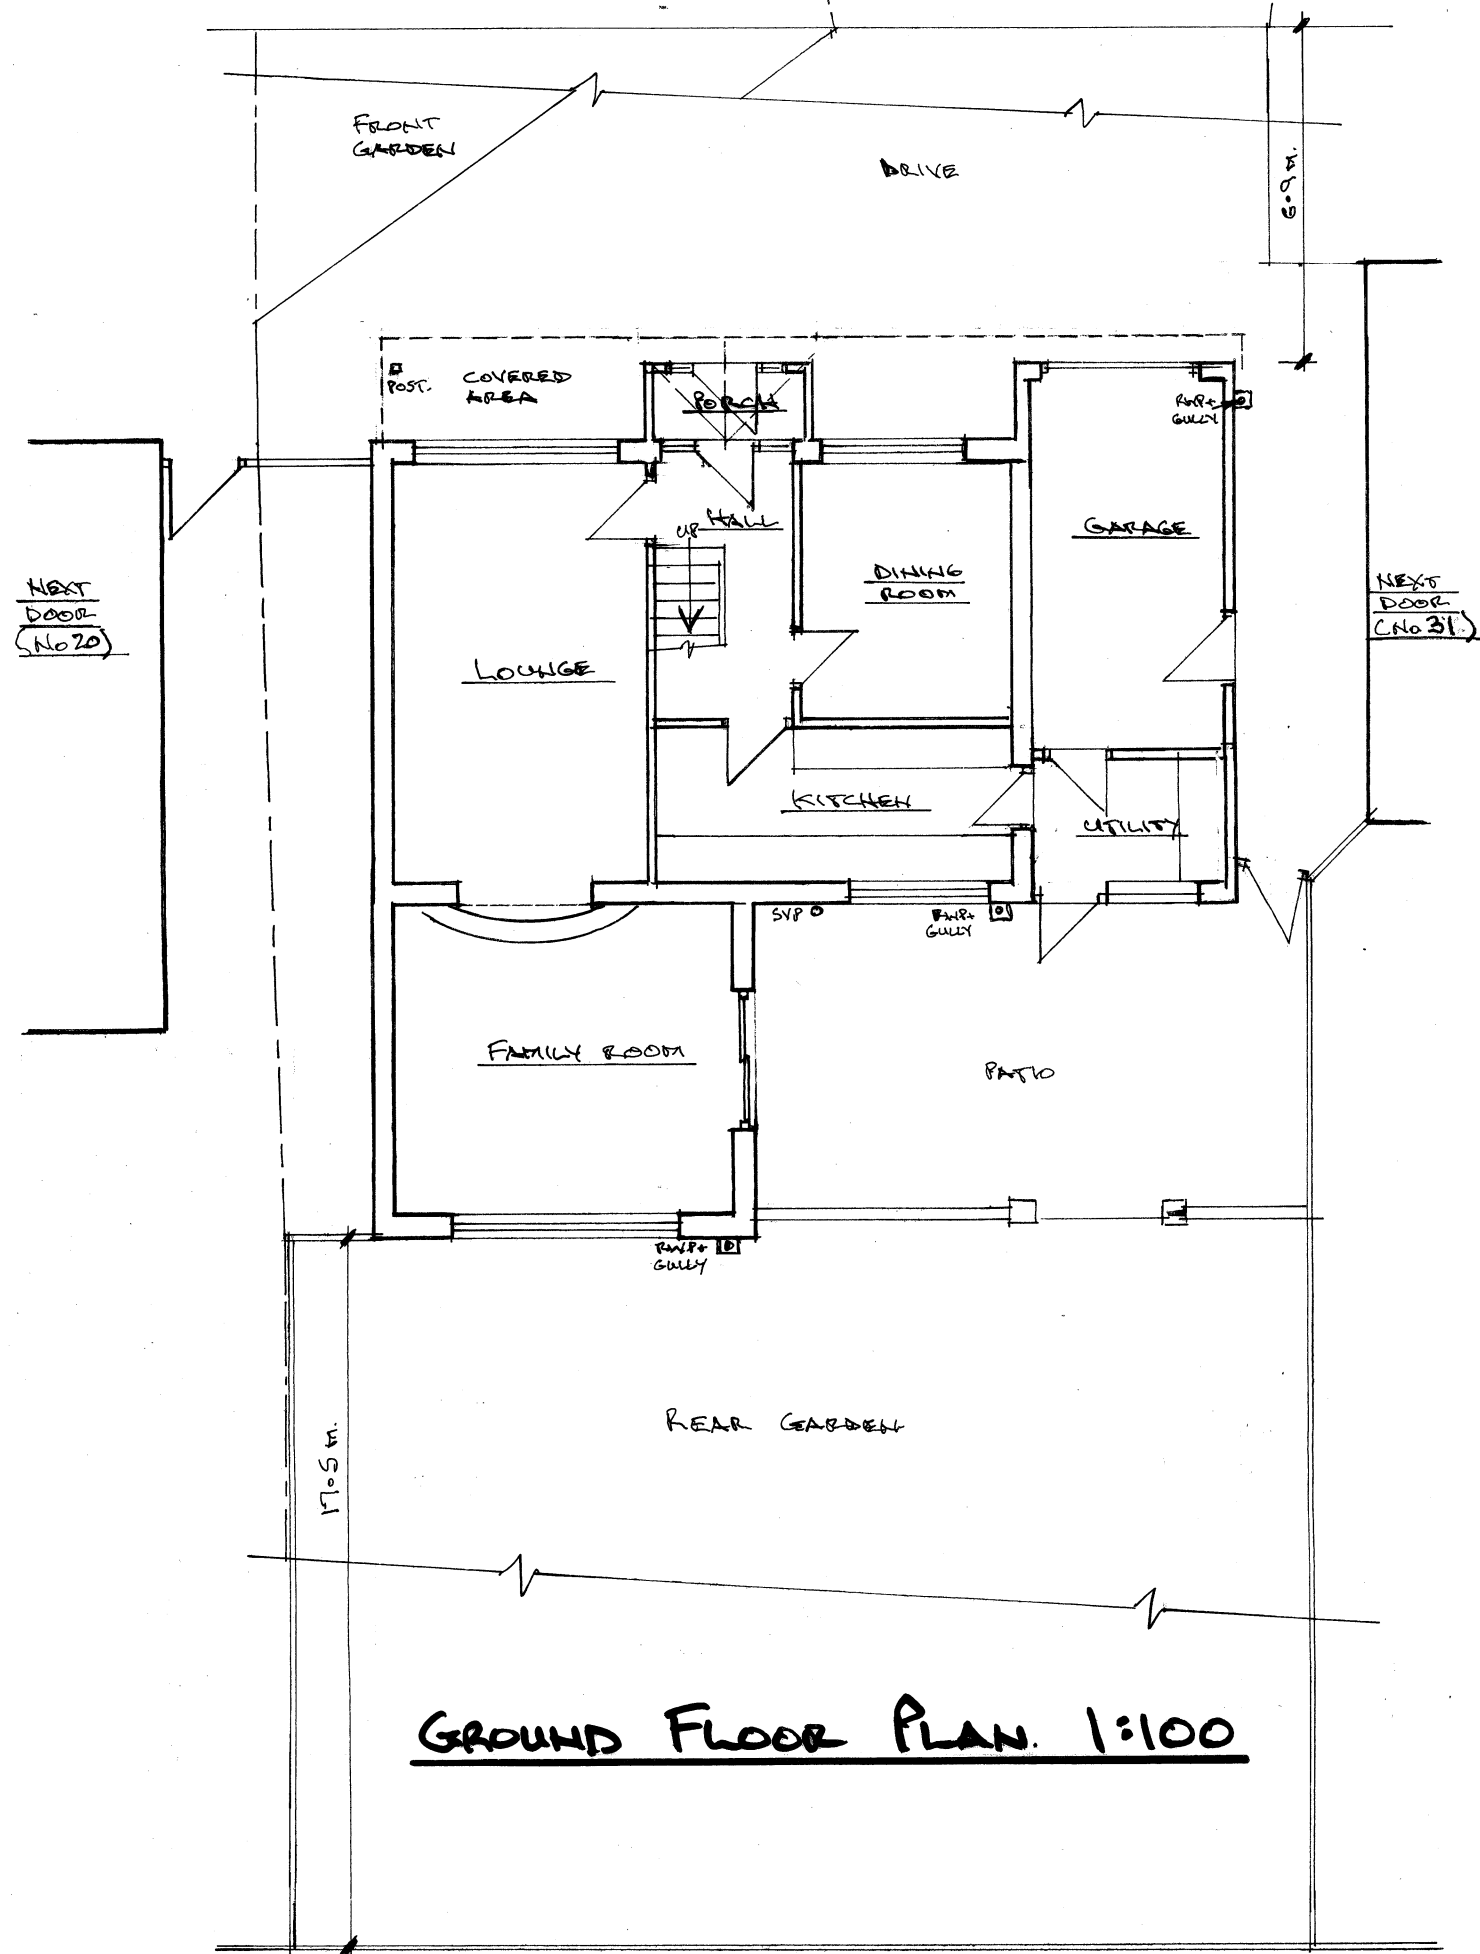


GROUND FLOOR PLAN. 1:100

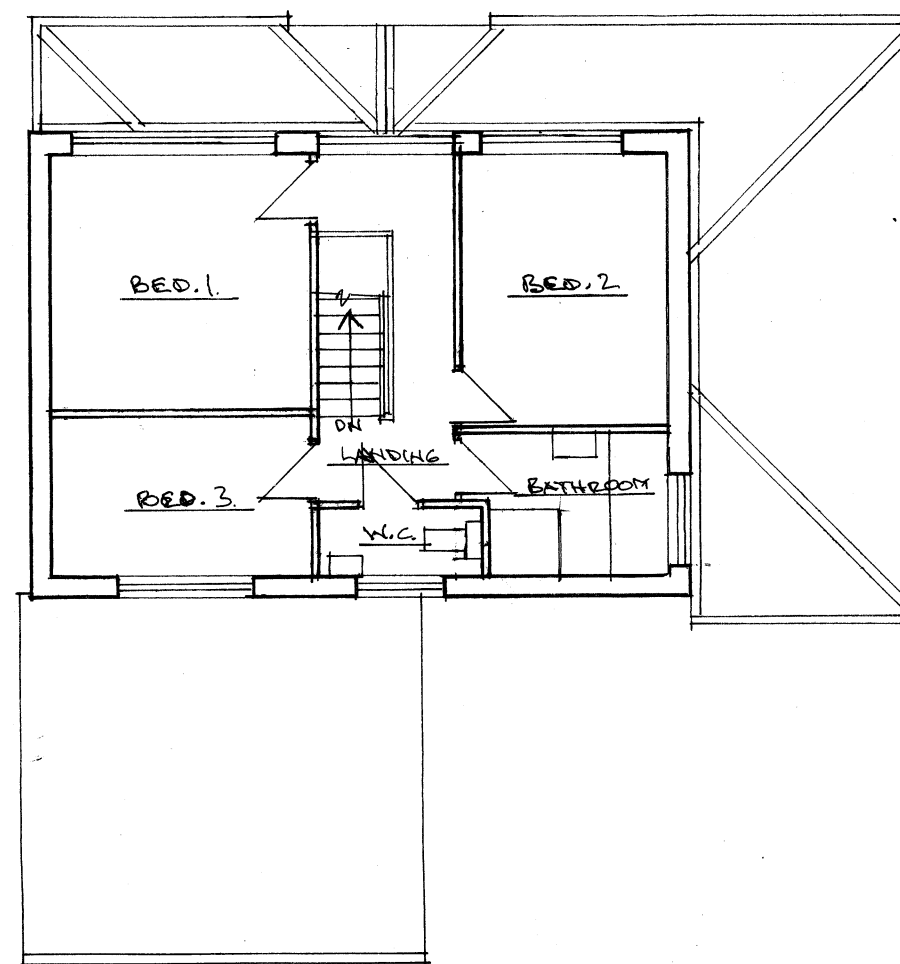

FIRST FLOOR PLAN.

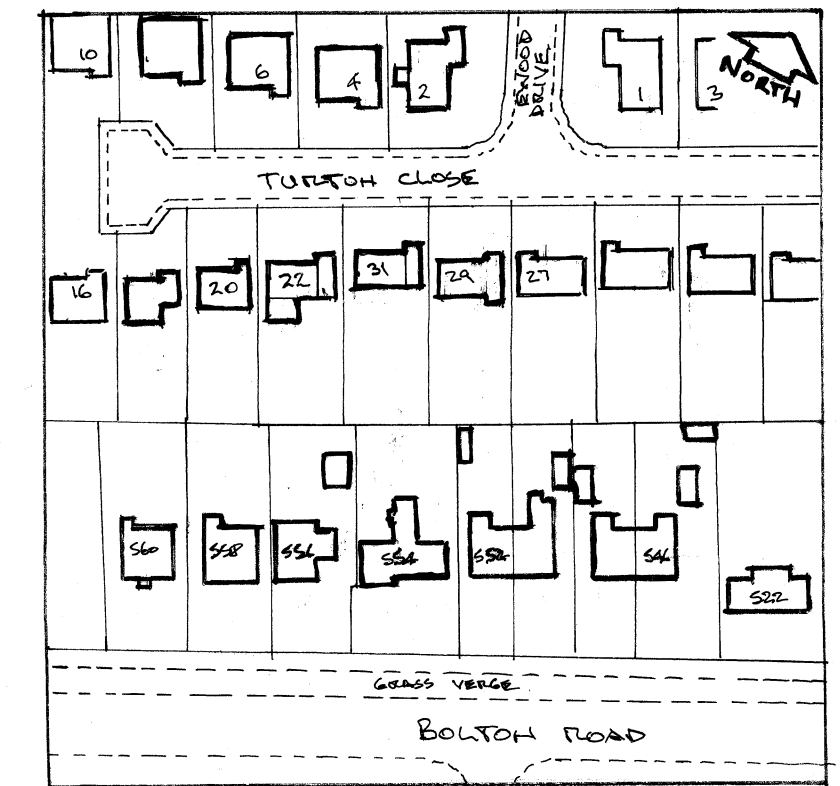

LOCATION PLAN. 1:1250

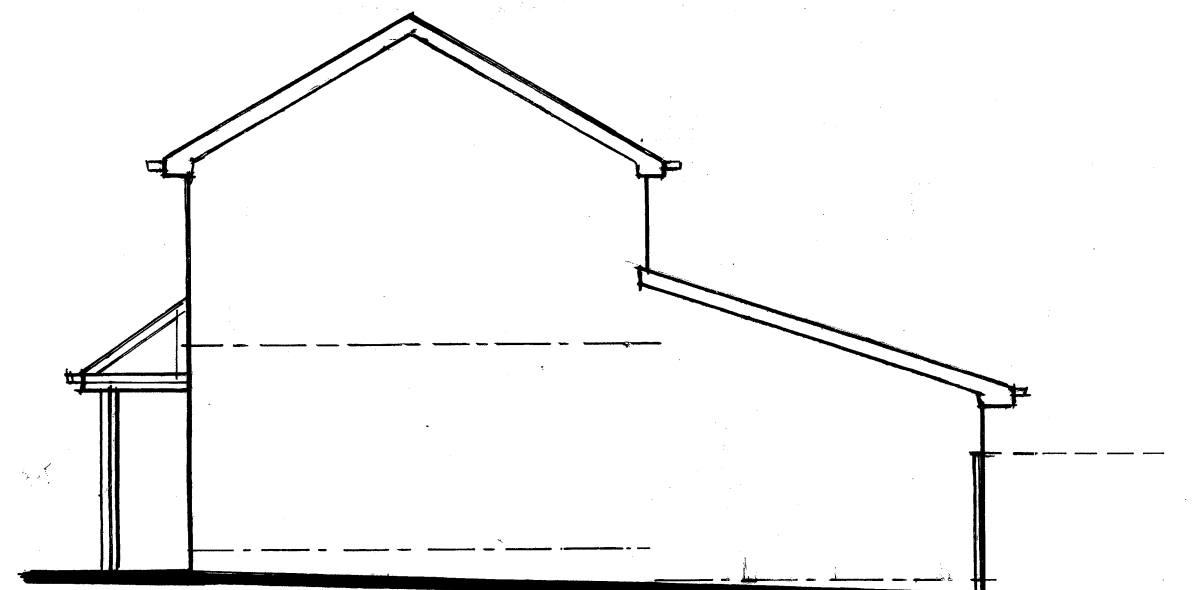

R.H. SIDE ELEVATION

Architectural & Building Services NEIL BUTTERWORTH Tel: Mobile: 07785 275483 89 Higher Ainsworth Road, Radcliffe, Manchester, M26 4JJ.			
Job Title PROPOSED SINGLE STOREY / FIRST FLOOR REAR/SIDE EXTENSION, AT 22 TURTON CLOSE, BURY, FOR MR & MRS N. WEATHERALL.			
Drawing Title PLANS & ELEVATIONS (EXISTING)			
Scale 1:100	Date FEB.22	Drawn by N.B.	Drawing No. 1