

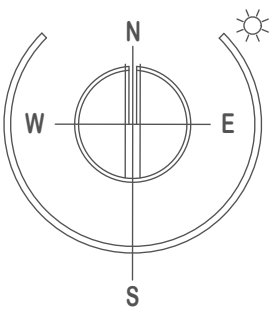


All dimensions to be checked on site by user - any discrepancies, errors or omissions to be reported to the Client before / during the course of the works. In the absence of a structural survey any structural issues and/or defects identified before or during the course of the works is to be reported to the Client. This drawing has been produced for Planning Approval only and does not constitute full working drawings for the building regulations approval.

| Rev. | Description | Date | By |
|------|-------------|------|----|
|      |             |      |    |
|      |             |      |    |

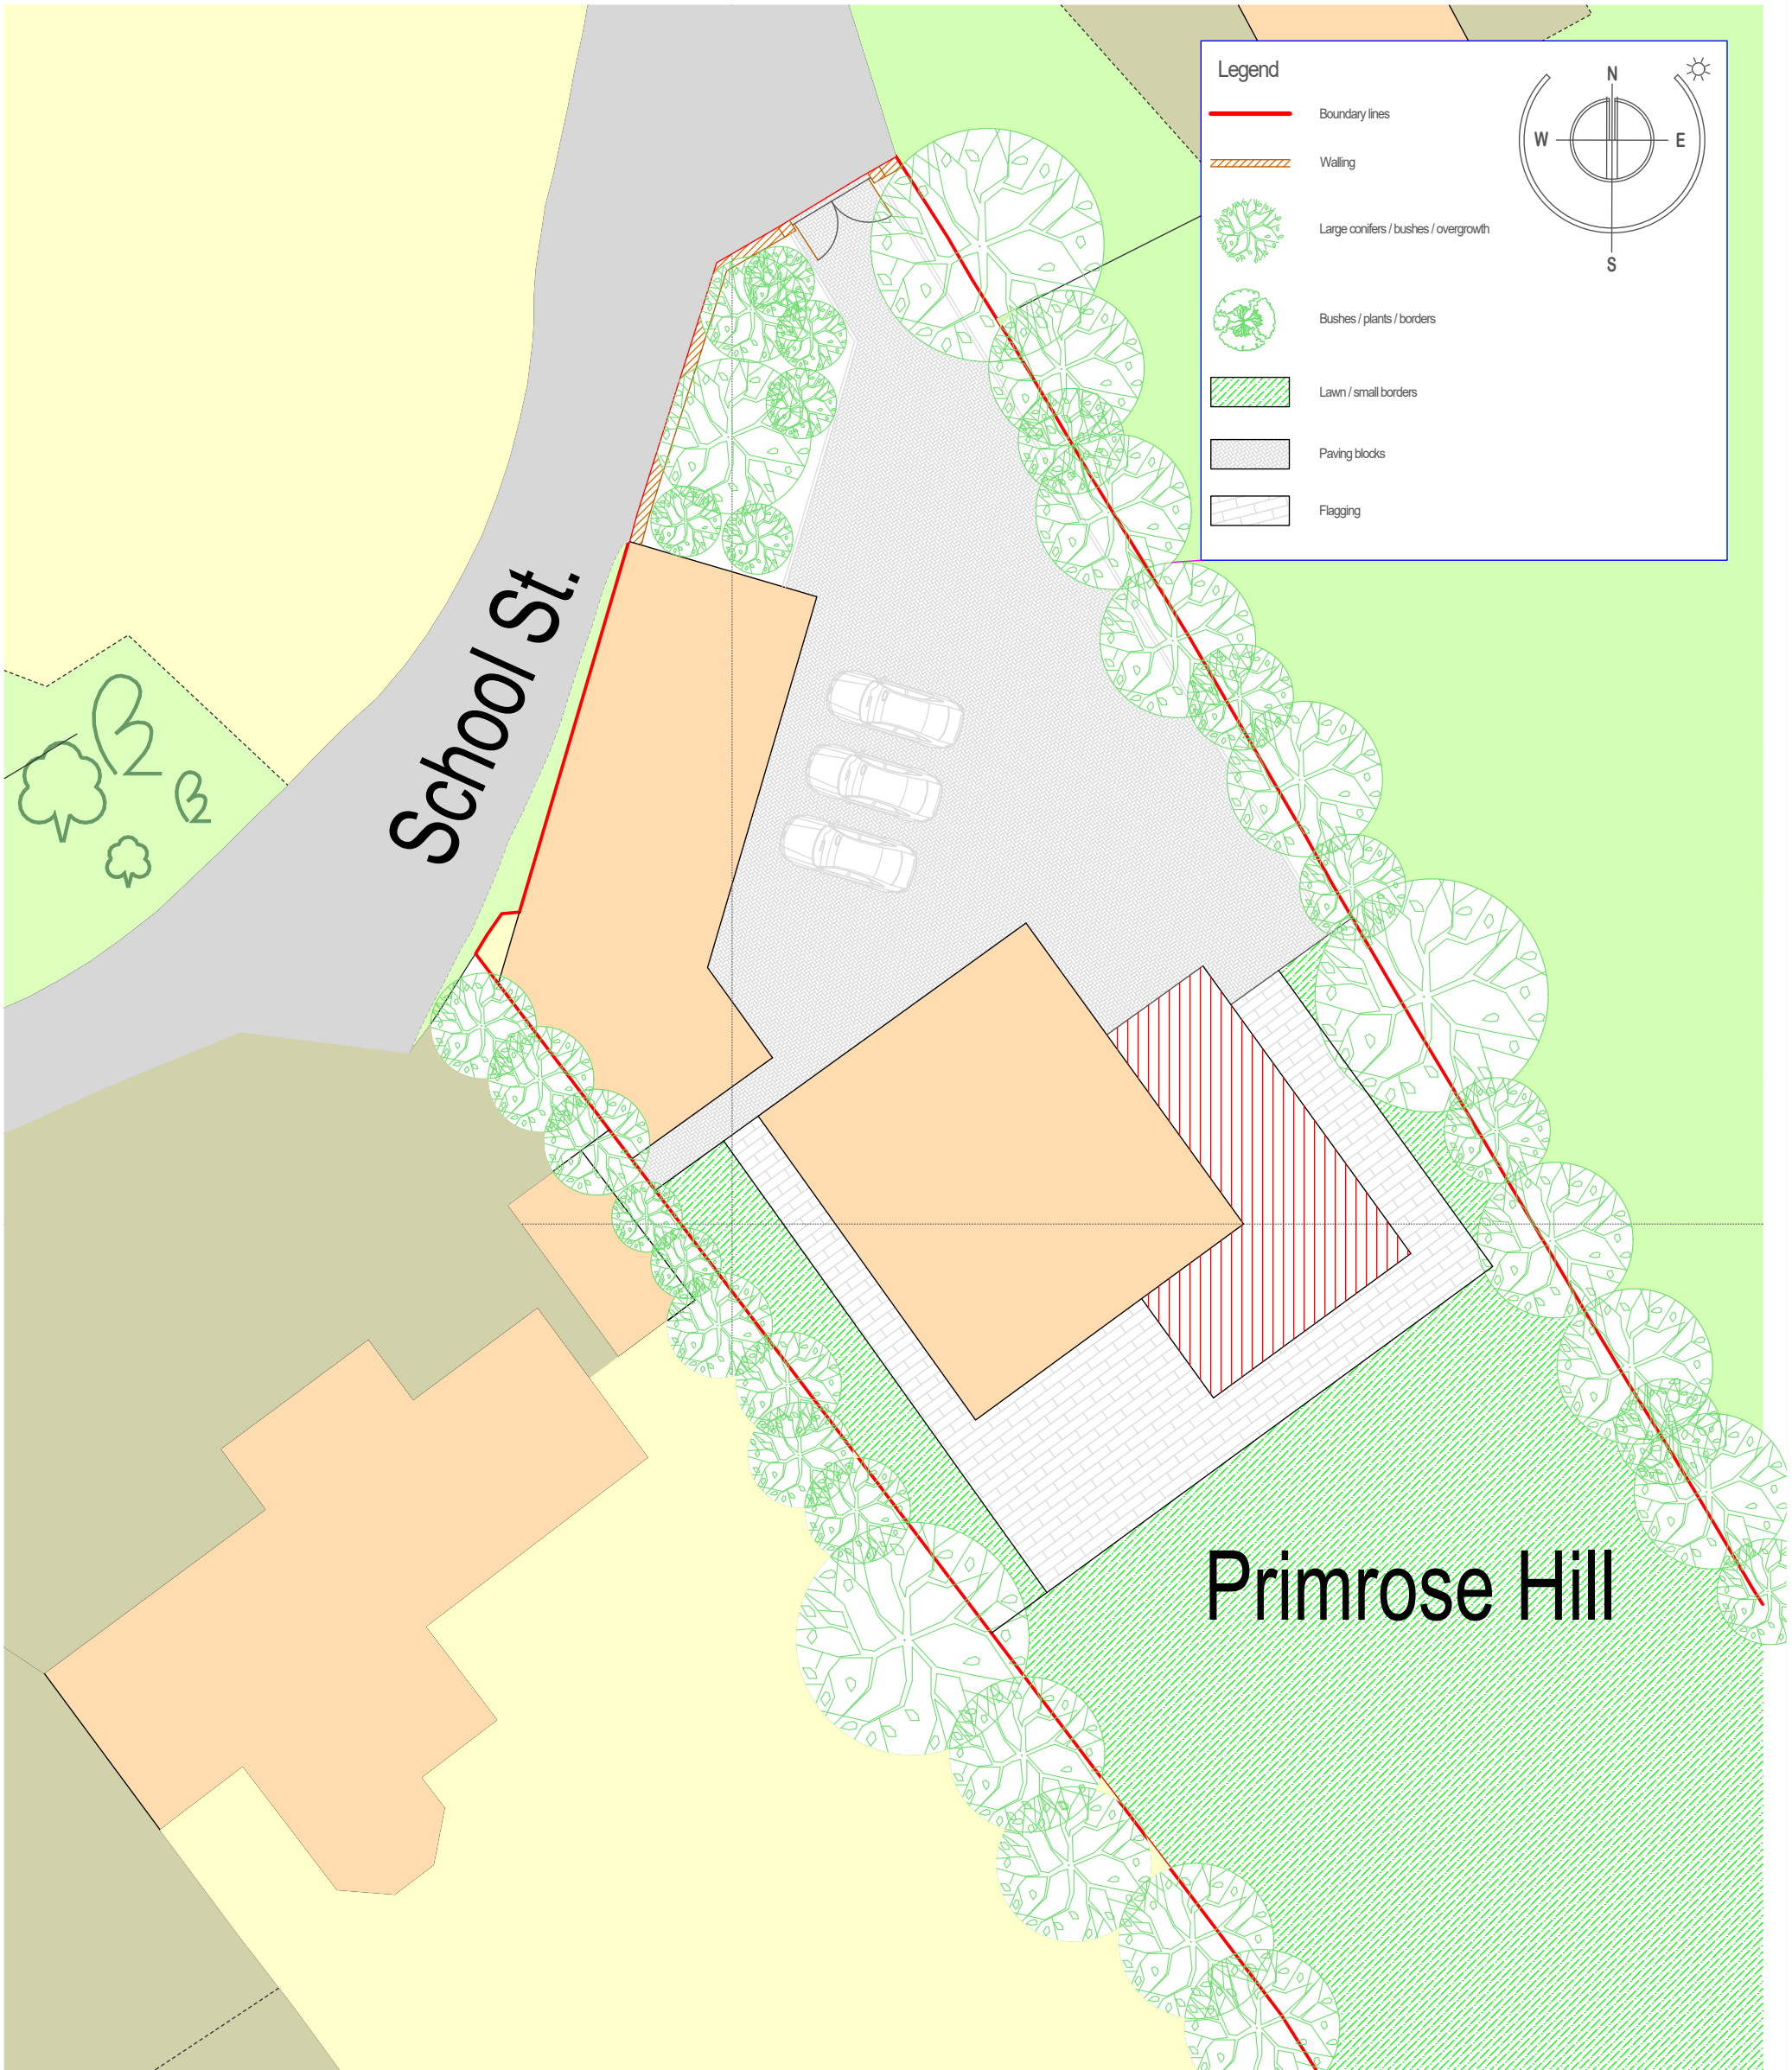

Scale bar 1 : 200 Site Plan

 

**JPL Design and Construct Ltd.**

www.jpldesignandconstruct.co.uk  
E-mail jp@jpldesignandconstruct.co.uk  
12, Ormskirk Close, Seddons Farm,  
Bury, BL8 2JG  
Telephone 0161 272 0643

Client Mr. & Mrs. R. Taylor, Primrose Hill, School St., Bury, BL9 7EX  
Site Primrose Hill, School St., Bury, BL9 7EX  
Project Side / Rear Single Storey Extension & Roof over Rear Bay Window  
Title Proposed Site Plan

All drawings are the Copyright of JPL Design and Construct Ltd. This drawing may not be copied by any 3rd. party without prior permission.

Scale at A3 As stated  
Project no. TAY0005  
Date 10.02.23.  
Drawing no. SP02  
Revision