

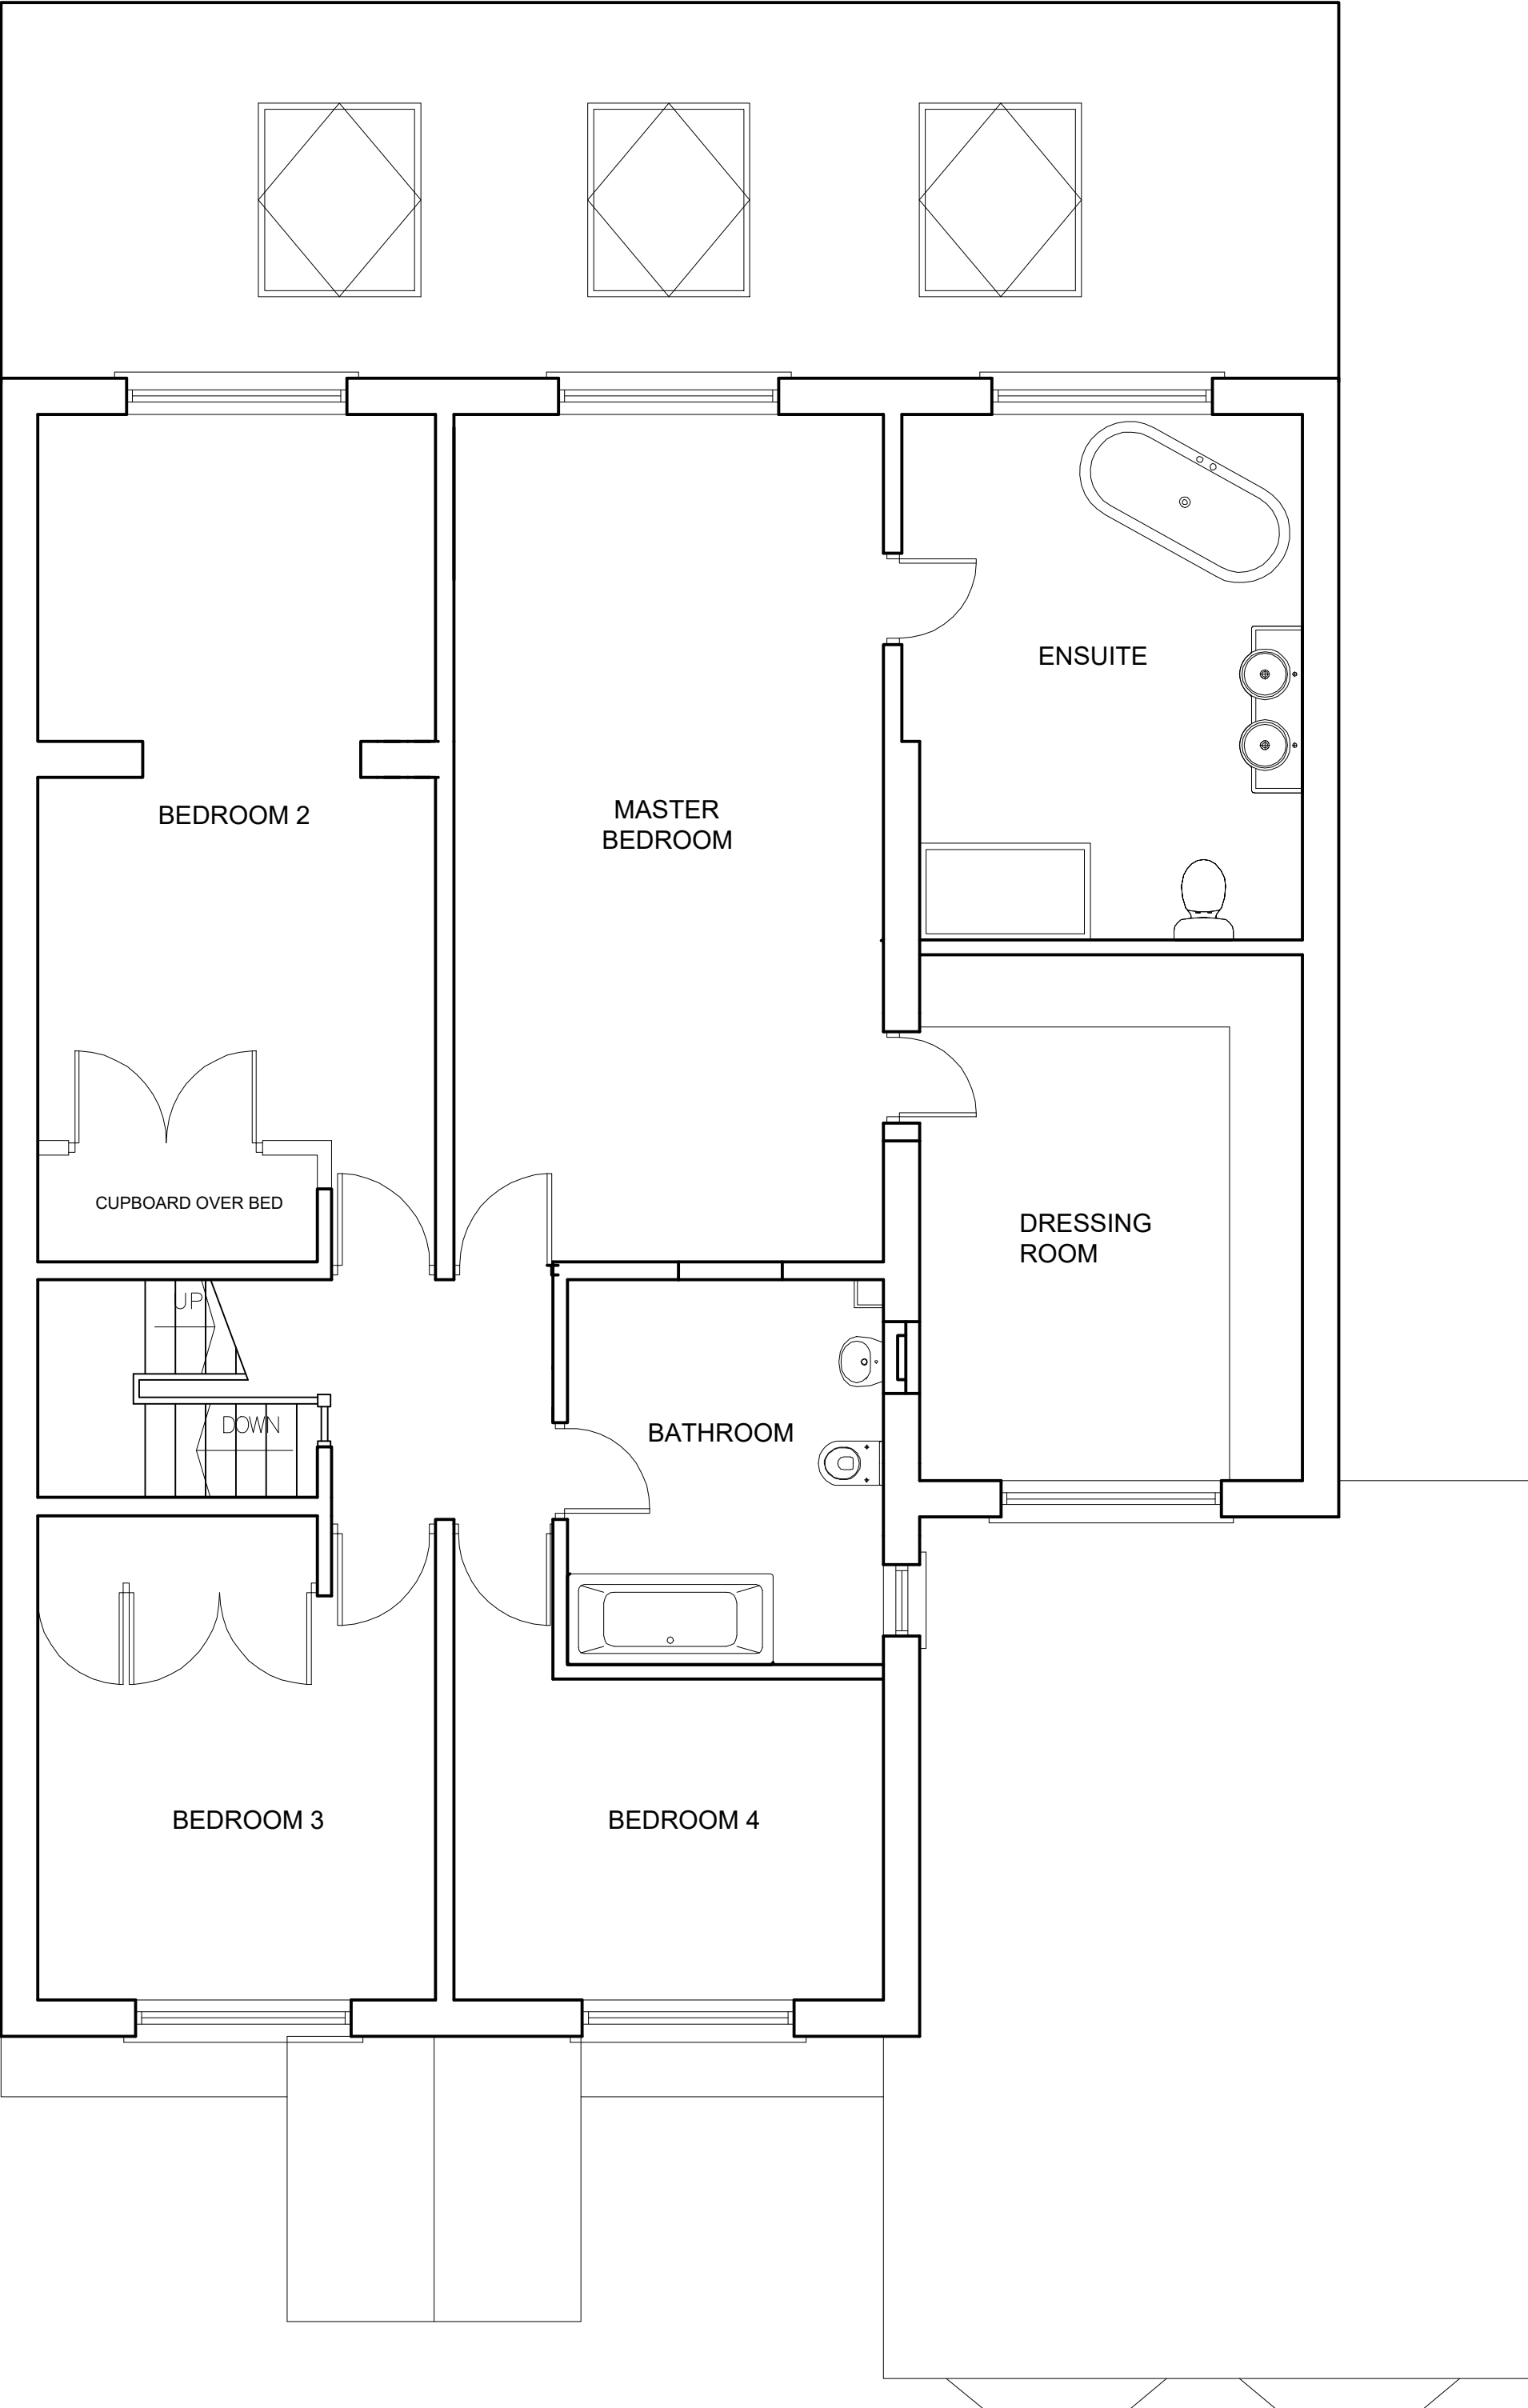


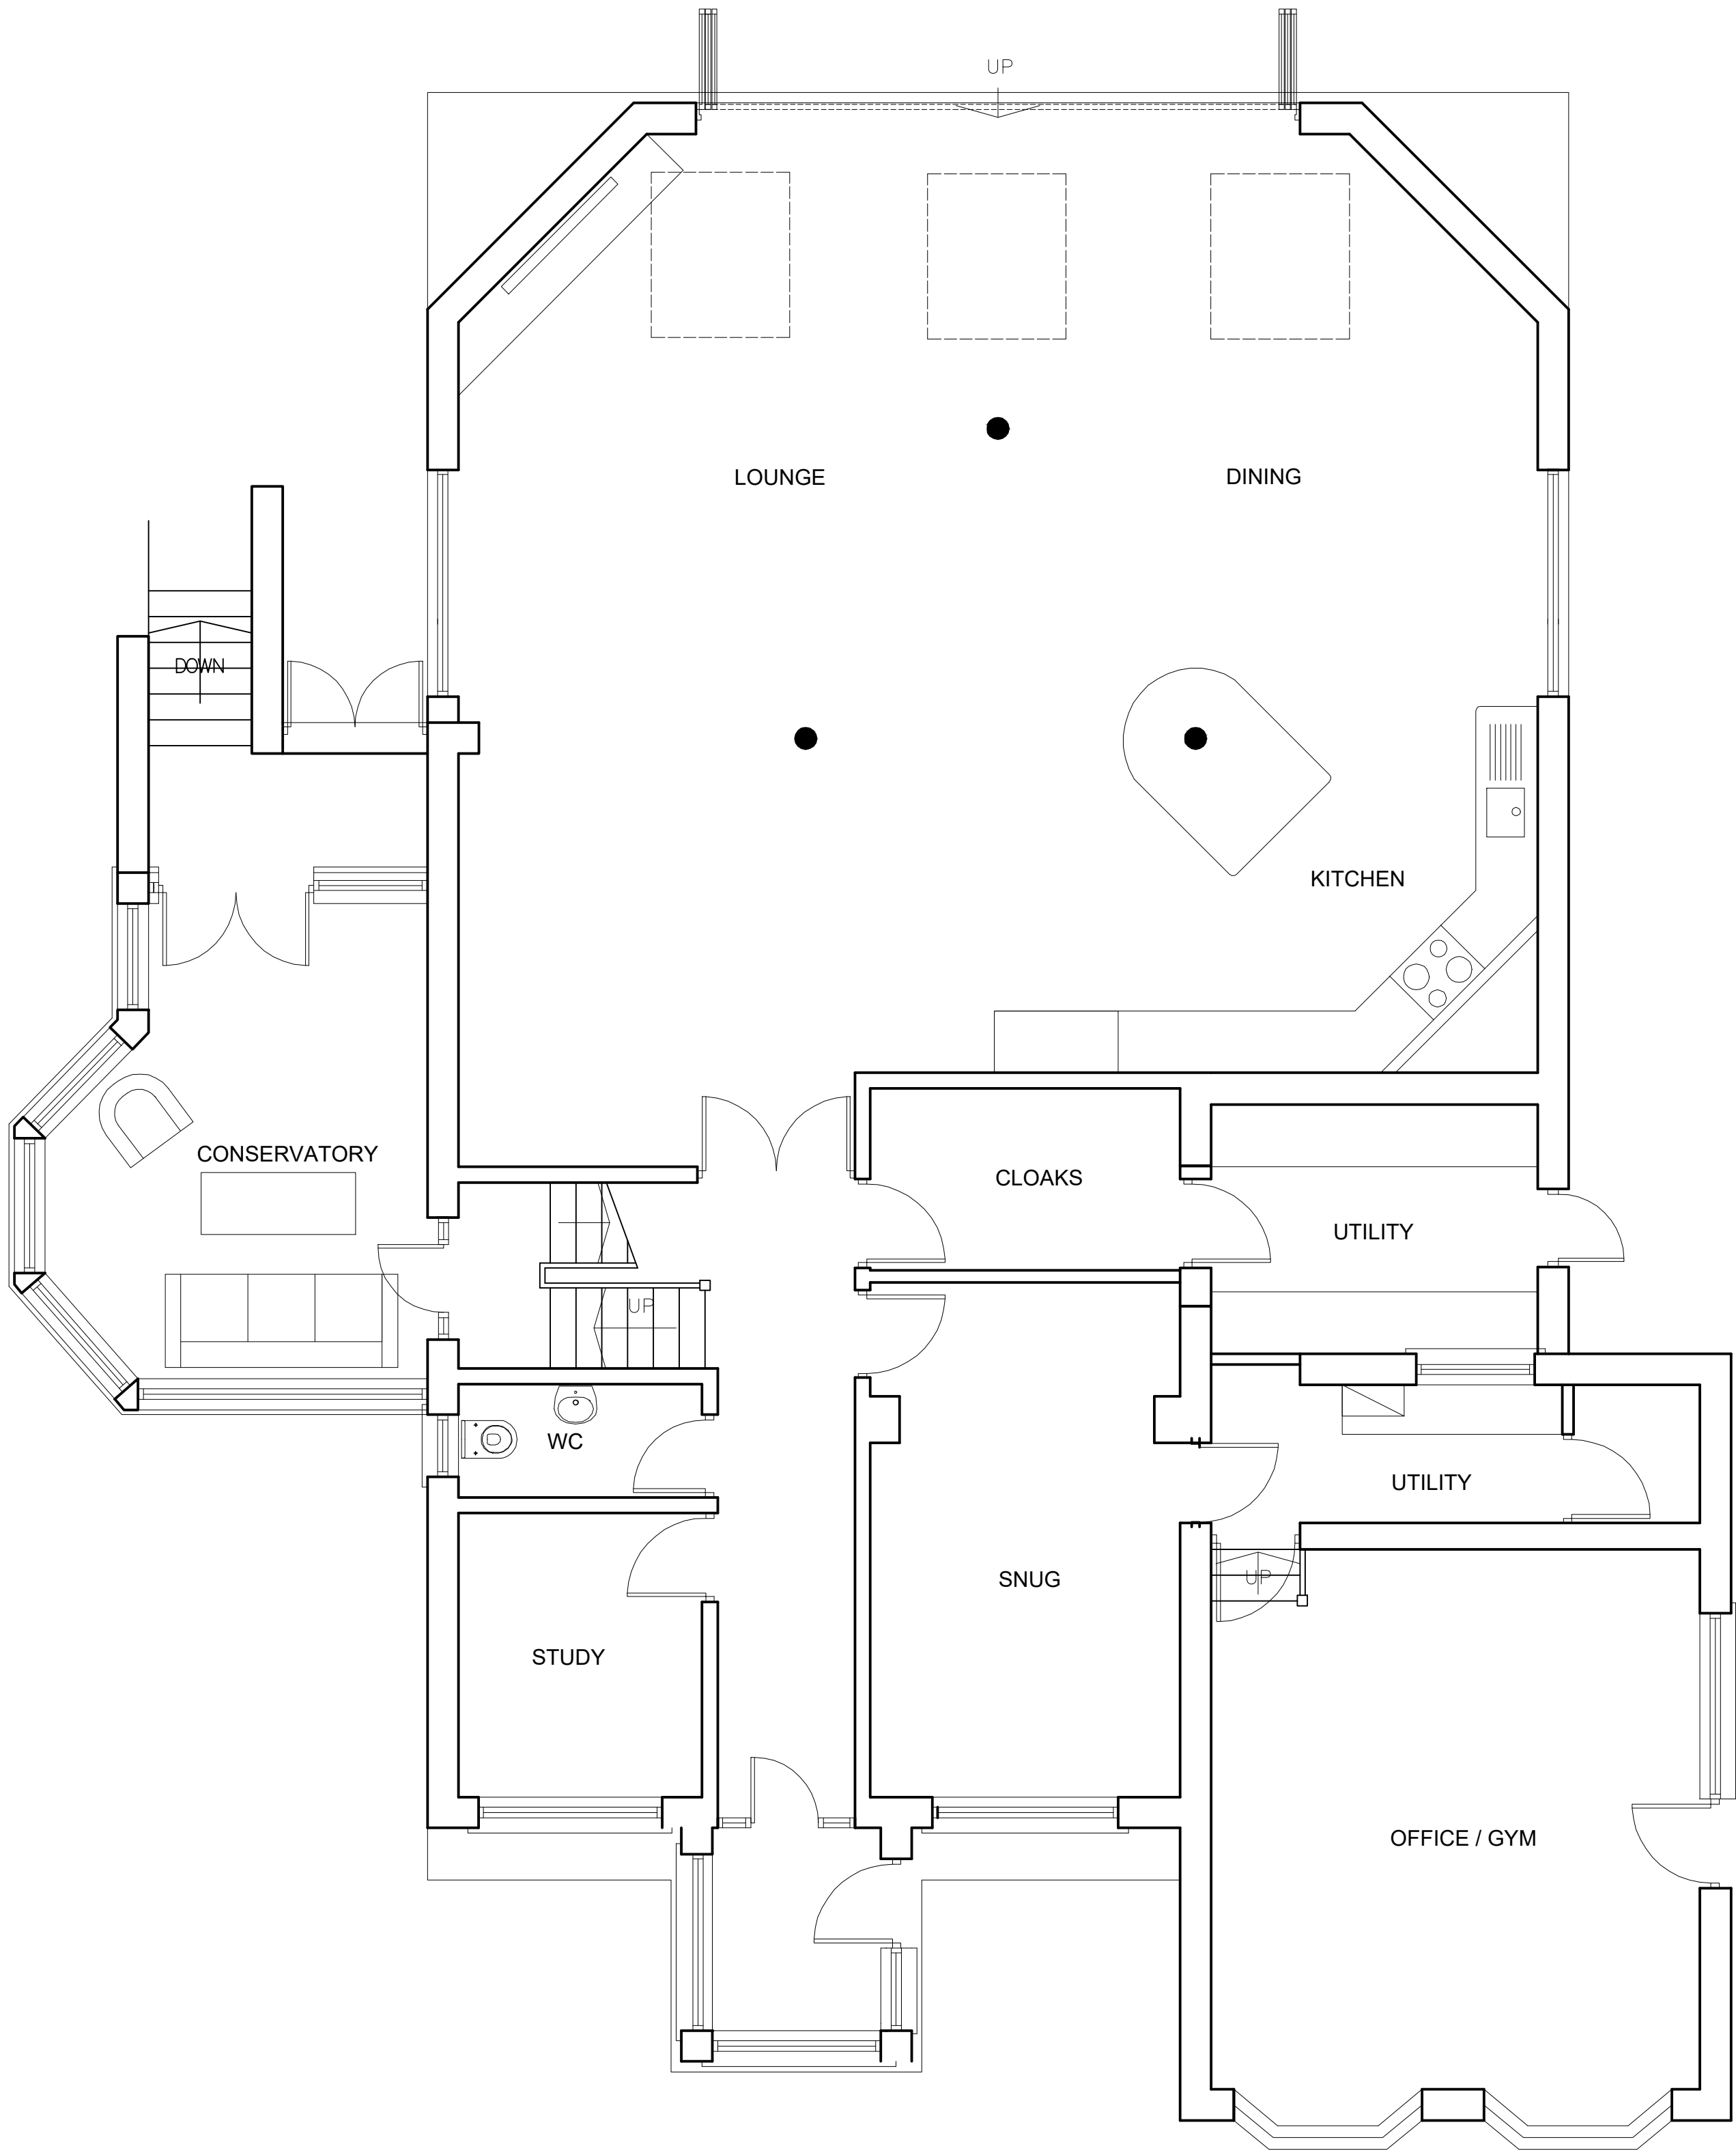

All levels and dimensions must be checked on site by contractor prior to commencement of works. Any variations must be reported to JSA Design.
All information hereon is in the copyright of JSA Design. Copying in full or in part is forbidden without the written permission from JSA Design.

 

Client			
Mr & Mrs Crook			
Date	Mar 2022	Status	Existing
Drawn	EM	Checked	JPS
Scale	1:50	Size	A1
Rev.	-	Drawing No.	AC - 100
Drawing Title			
Existing Ground & First Floor Plans			
Project Title			
5 STONEDELPH CLOSE ANSWORTH BL2 6SH			
			