



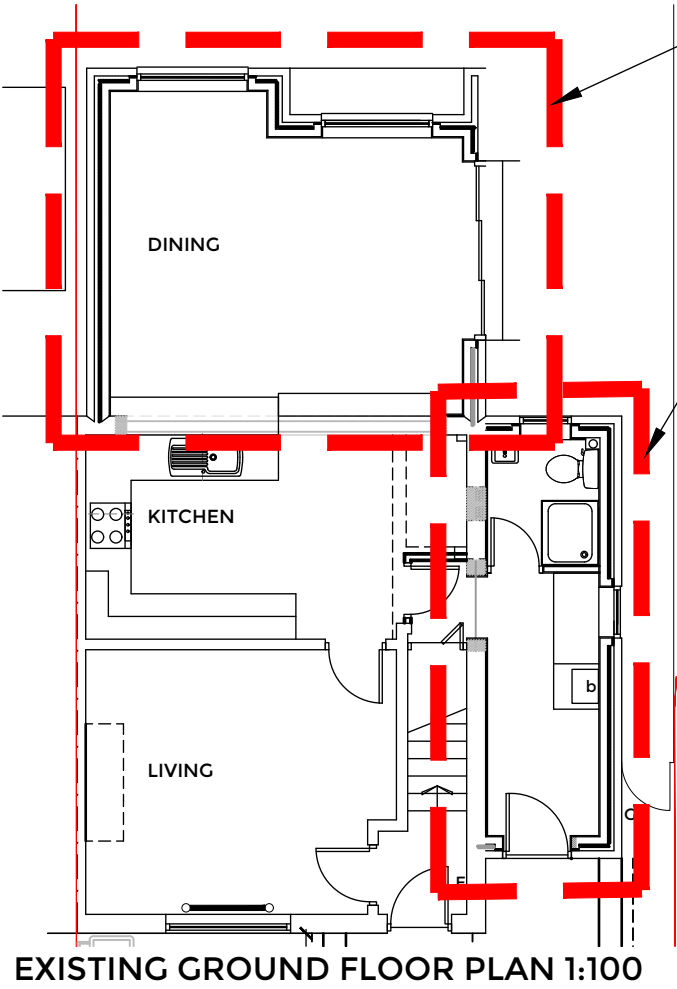

Rear single storey extension currently being constructed.App 67210.


Brickwork to match existing.

Side 2 storey extension currently being constructed.App 68199.
(Includes vehicular access and driveway.)

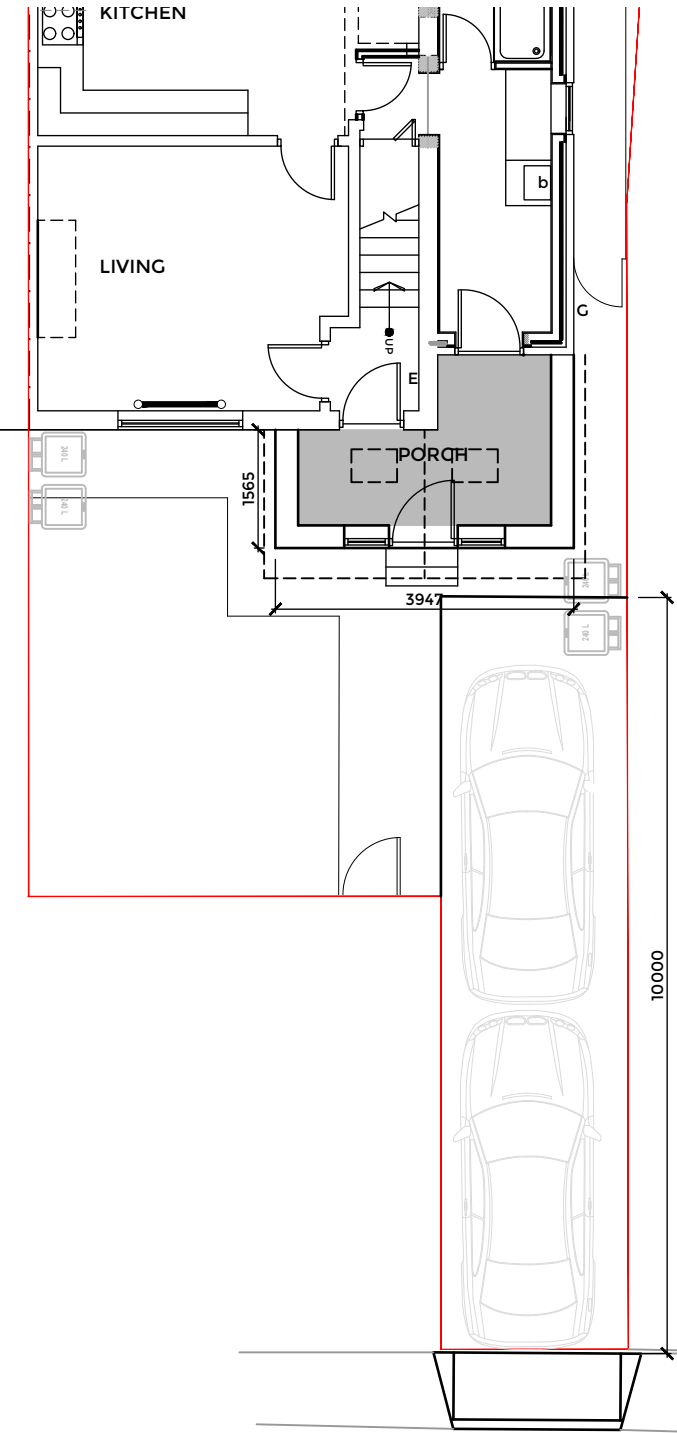


PROPOSED GROUND FLOOR PLAN 1:100

Proposed floor area= 5.7m2.

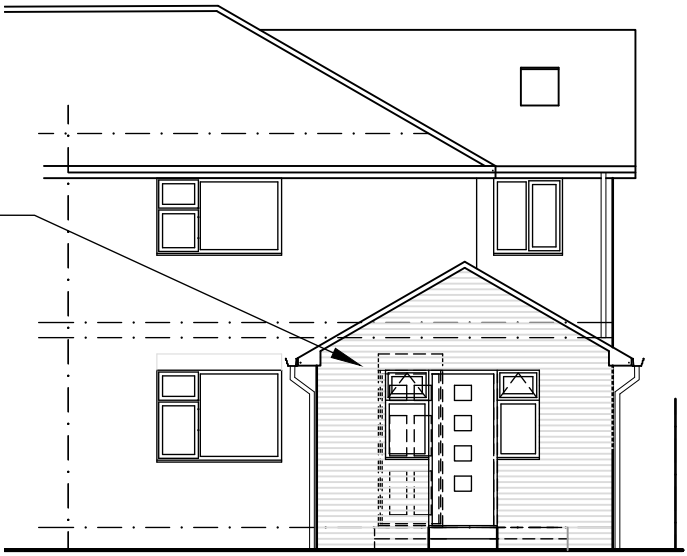


PROPOSED FRONT ELEVATION 1:100

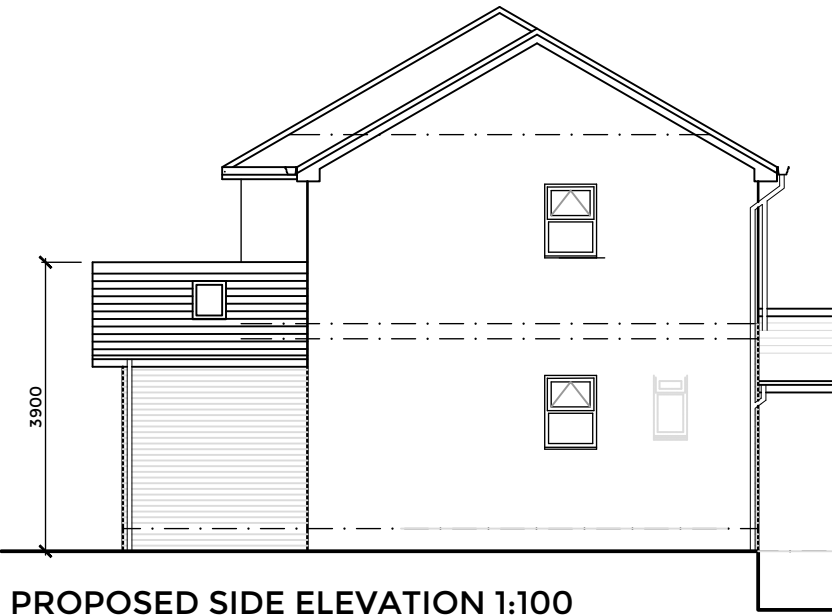

PROPOSED SIDE ELEVATION 1:100

Roof tiles to match existing.

Rooflights.

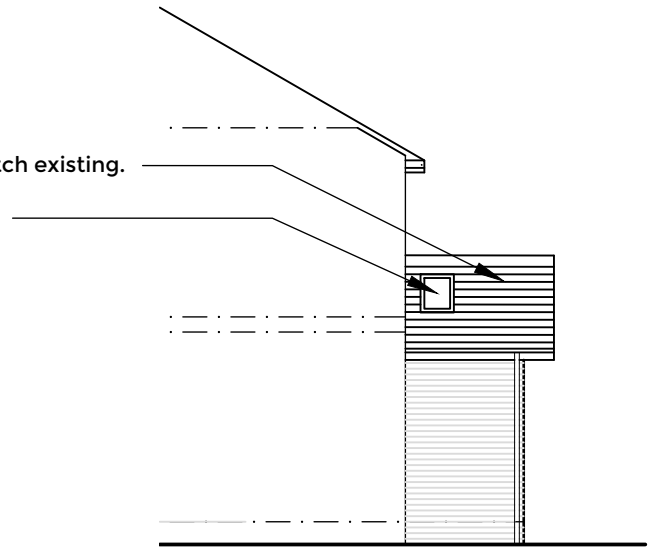

PROPOSED SIDE ELEVATION 1:100

This drawing is ©TECH:D Ltd and is not to be copied, reproduced or re-distributed either in whole or in part without the prior permission of the originator. The originator shall have no responsibility for any liability, loss, cost, damage or expense arising from or relating to any use of this document other than for its intended purpose on this project. This drawing shall be read in conjunction with all other relevant drawings, specifications and associated documentation. Any discrepancies, errors or omissions are to be reported to the originator before proceeding with work. This drawing is for Local Authority submission only. The client is to seek approval from the land freeholder and all parties who may have an interest in the land. All materials shall be suitable for their purpose and installed in strict accordance with the manufacturers instructions. All workmanship and materials to comply with Building regulations, British standards, Codes of practice and NHBC requirements where relevant. The contractor is to comply with the CDM regulations. All dimensions are to be checked on site by the contractor prior to proceeding with any work.

NOTES / KEY:

- Radiator.
- rwp Rainwater pipe.Gu=Gully
- svp soil & vent pipe.
- FtC=2760** Floor to ceiling.
- b Boiler.
- mh Manhole/inspection chamber.
- E Elec meter+ dist board.
- G Gas meter
- F Fire
- Timber floor joists span. If known. sf=solid floor

A	DRIVE DIM ADD.	DD	130323

Architectural Designer

27 Oakham Close,Bury BL81XJ
t: 07887876428
ddriver@techdtd.co.uk
www.techdtd.co.uk

client
MRS S. JEFFREY.
10 BEECHWOOD AVE,
RAMSBOTTOM,BURY,BL00BH

project
Proposed porch.

TECH

status	Planning.		
drawing	EXISTING & PROPOSED PLANS, & ELEVATIONS .		
drawn by	DD.	date	Jan23
scale	1:100@A3		
dwg no	22-03.	02.	rev A

TECH:D LTD

