




All dimensions are to be checked on site. This drawing shall not be scaled to ascertain dimensions.

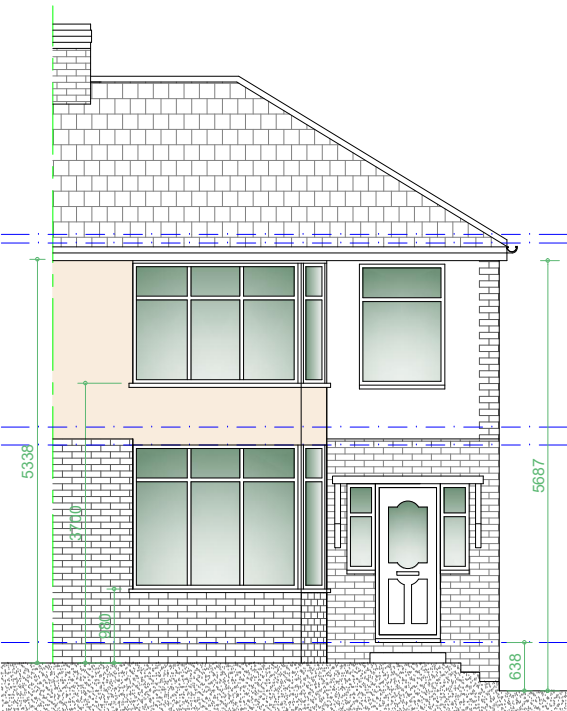



Existing Front Elevation
Scale 1:100

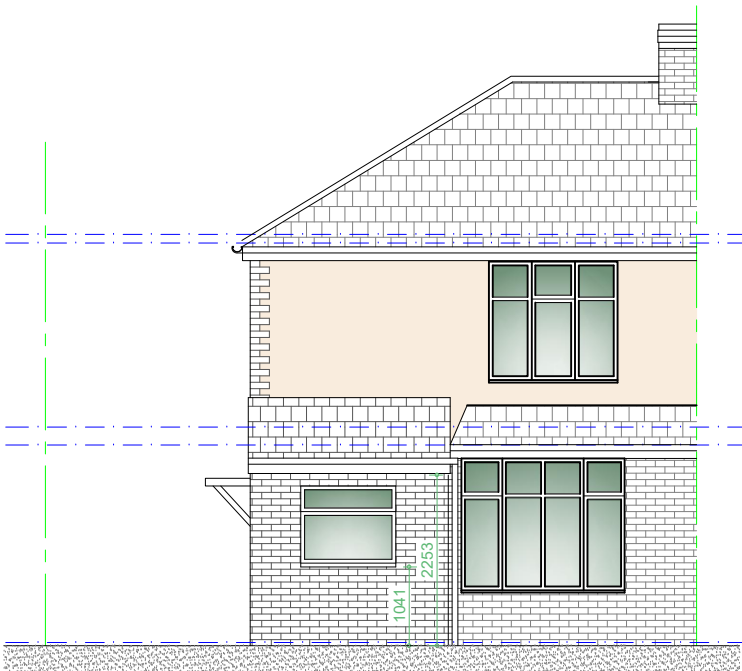


Existing Rear Elevation
Scale 1:100

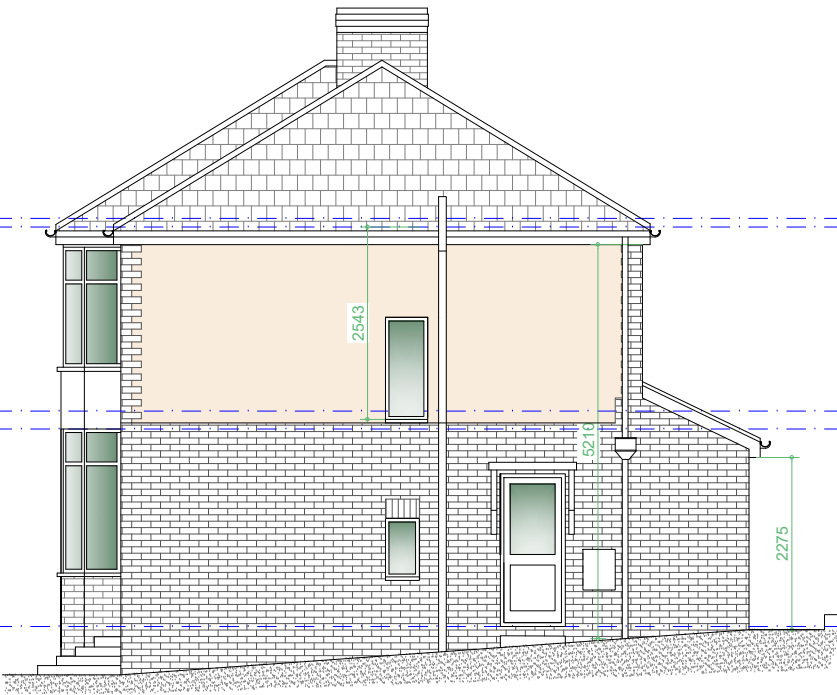


Existing R/H Side Elevation
Scale 1:100

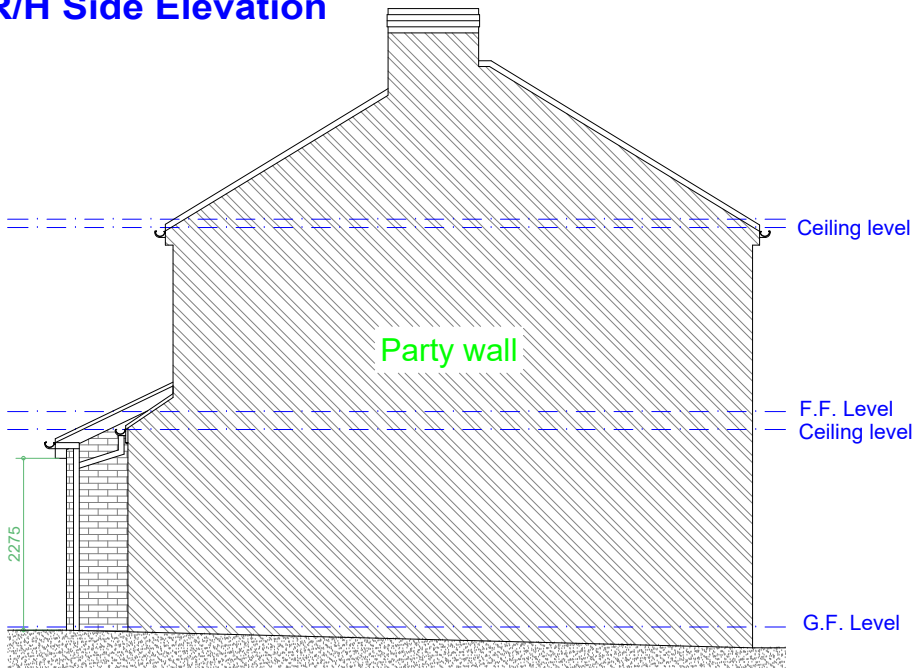 


Existing L/H Side Party Wall Elevation
Scale 1:100

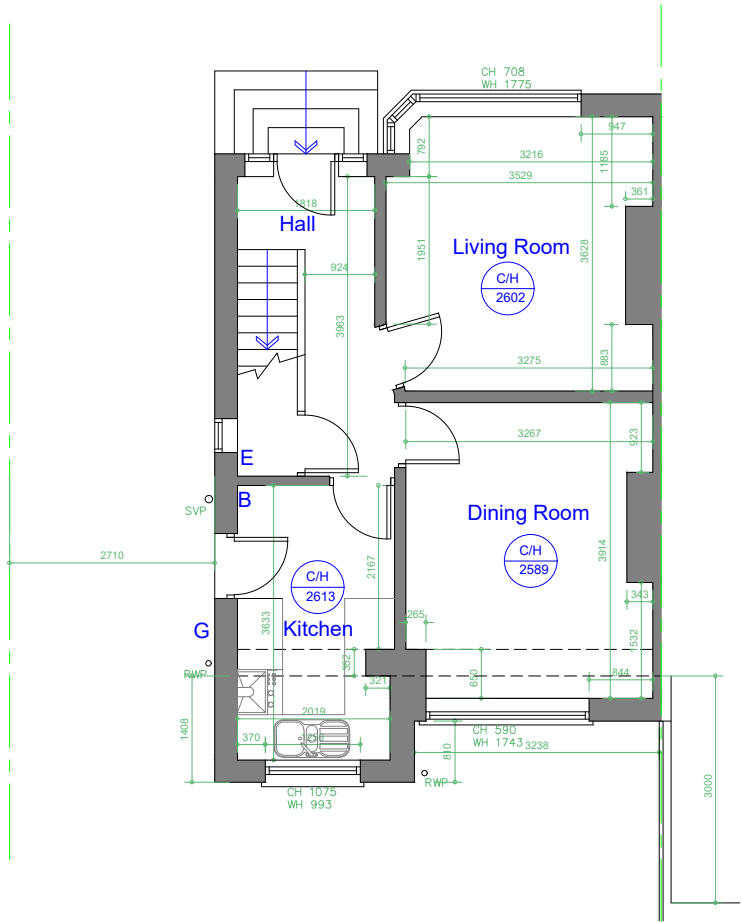

Existing Ground Floor Plan
Scale 1:100

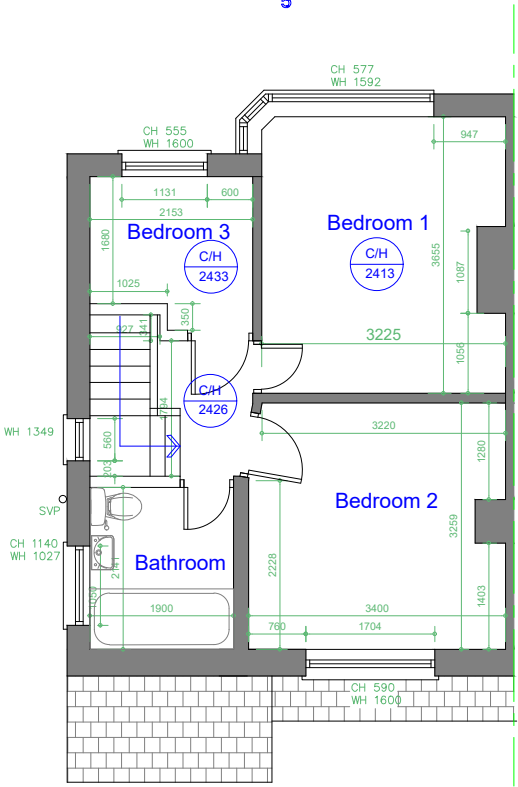

Existing First Floor Plan
Scale 1:100

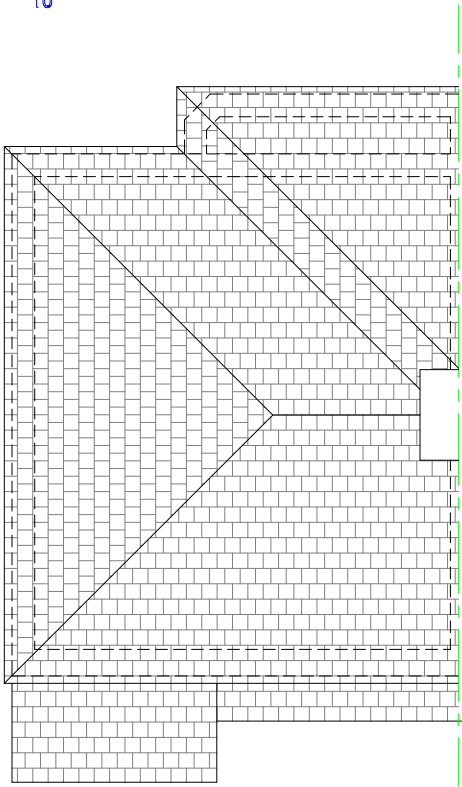

Existing Roof Plan
Scale 1:100



Rev	Date	Description
Issued For : INFORMATION PURPOSES ONLY		

Client
Mr. Marc Edge

Project
486 Bolton Road West,
Ramsbottom, BL0 9RU
Proposed single storey side and rear extension.

Scheme - Drawing Title
Existing Plans.

01
Drawing No. Revision Scale 1:100 @A3



Plans To Build It Ltd
Tel: 0161 728 5730
Mob: 07741175755
www.planstobuildit.com