
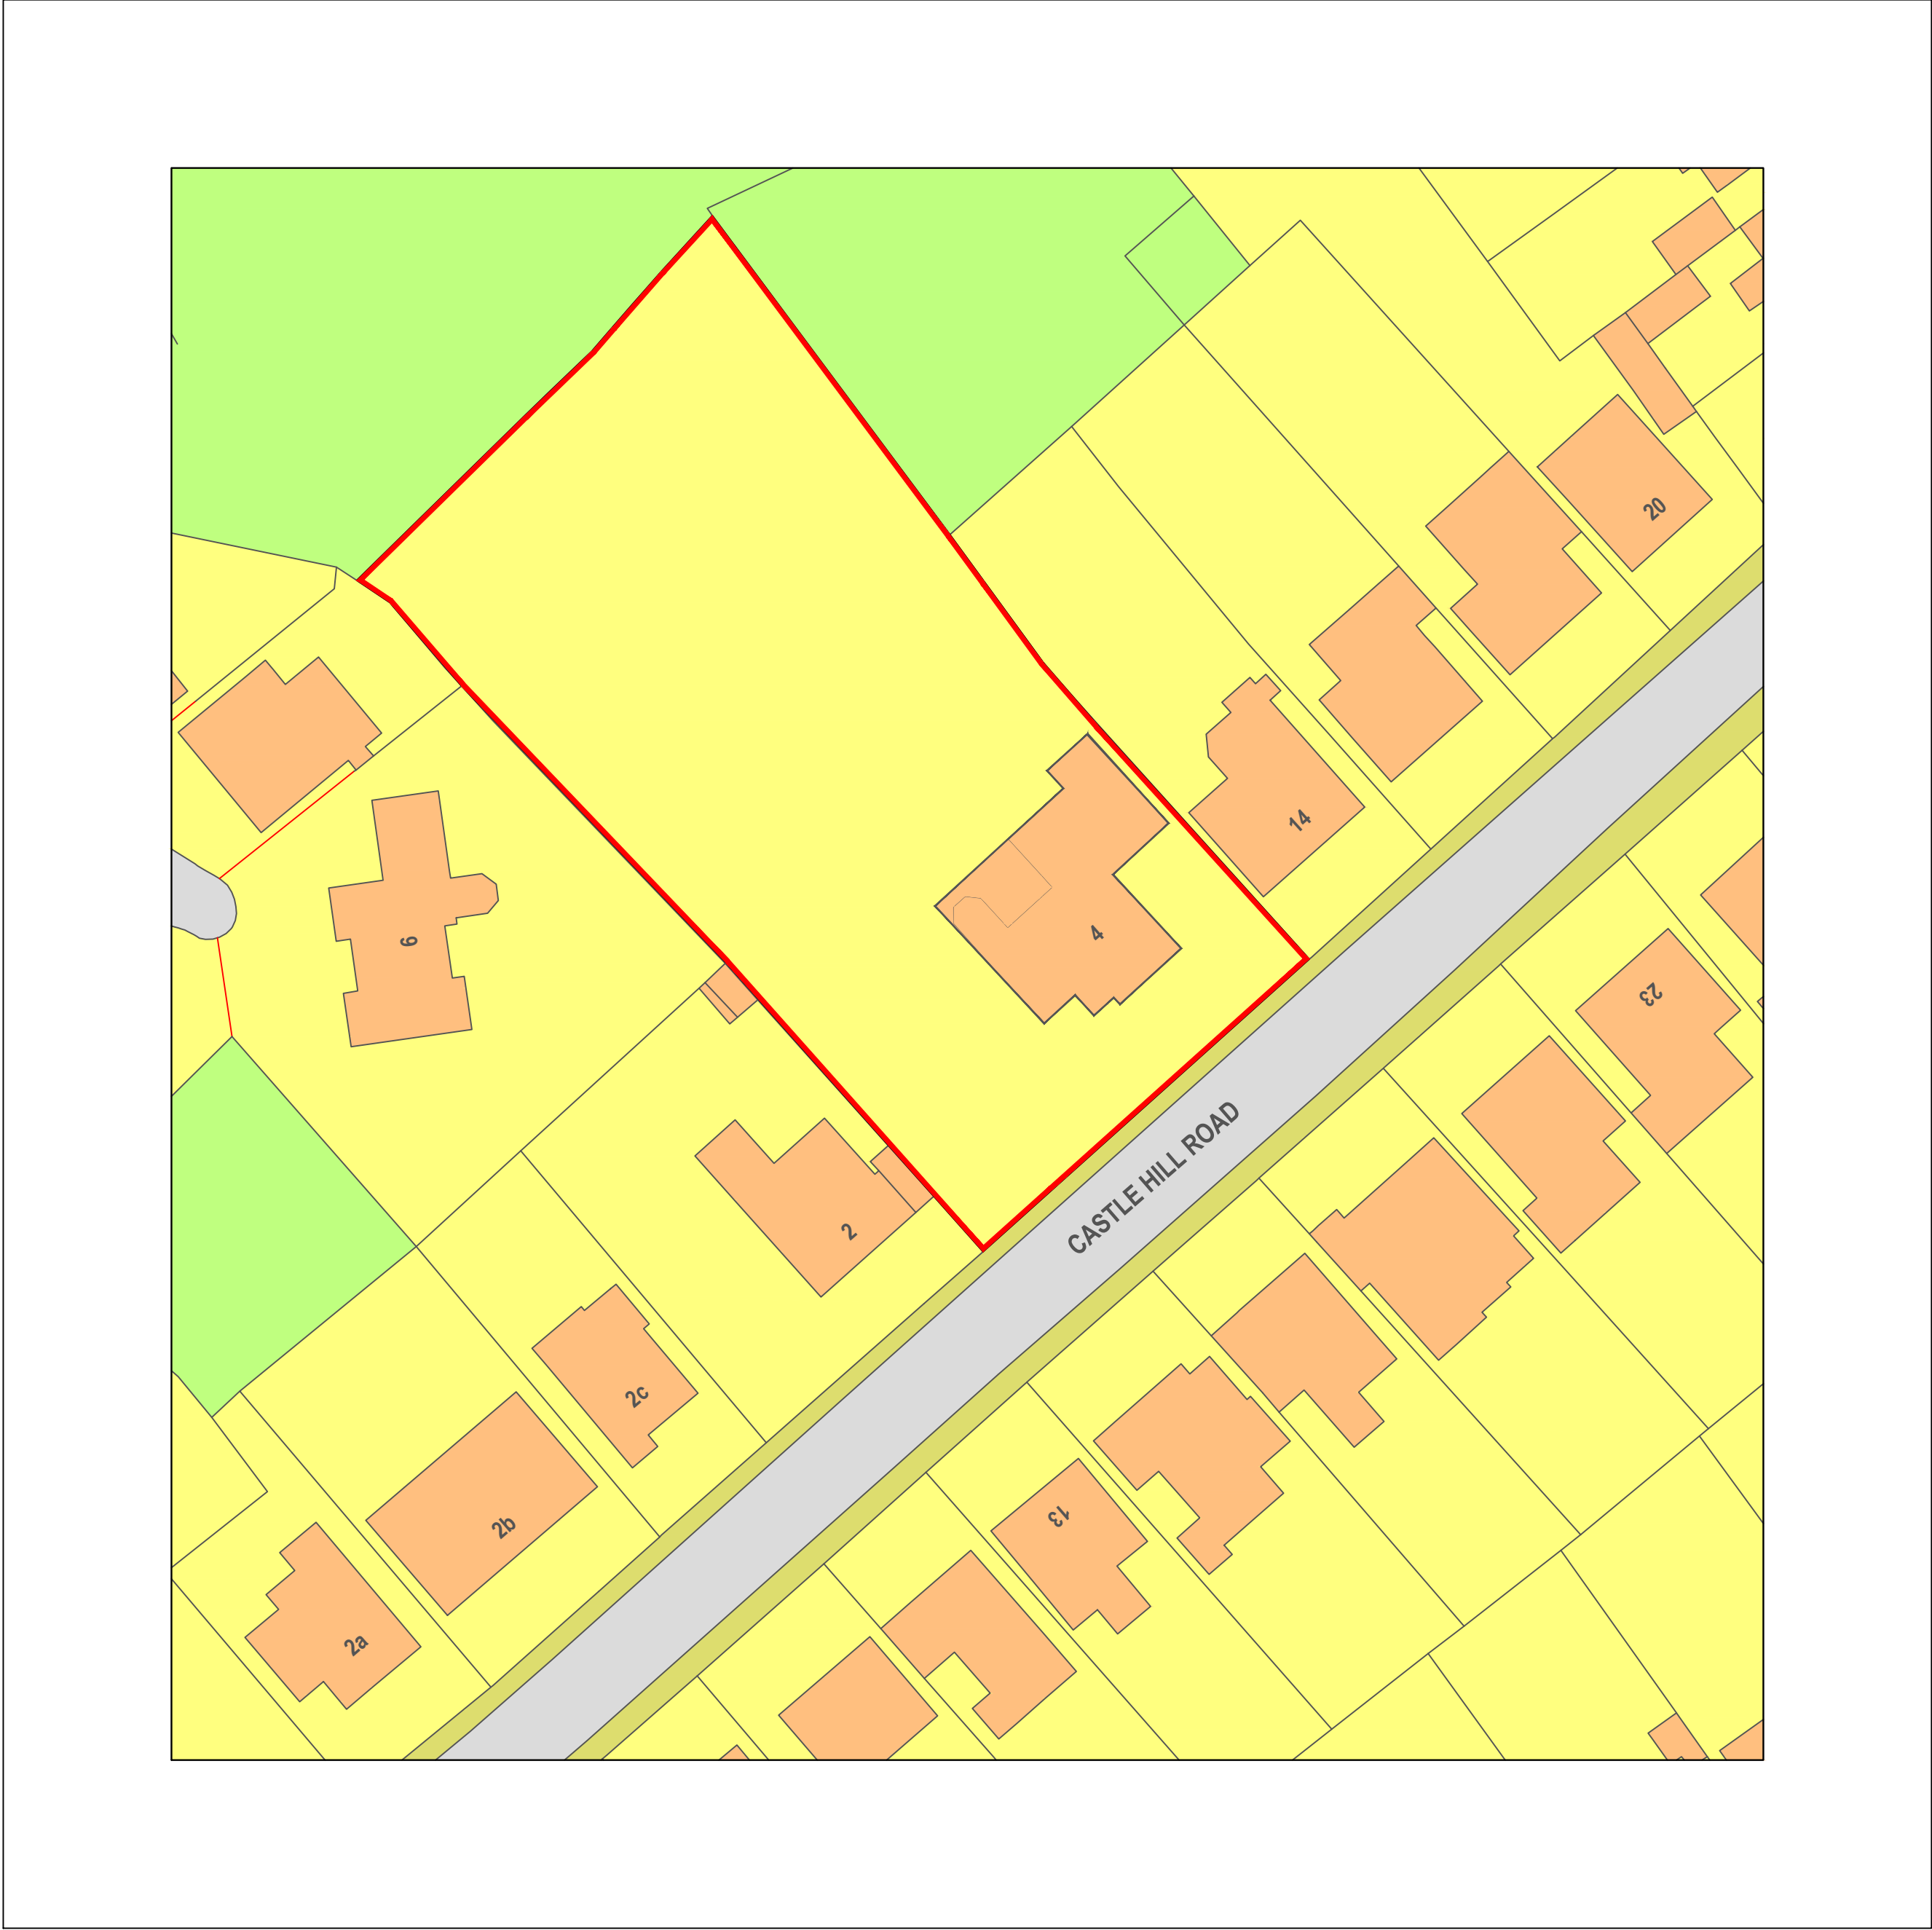


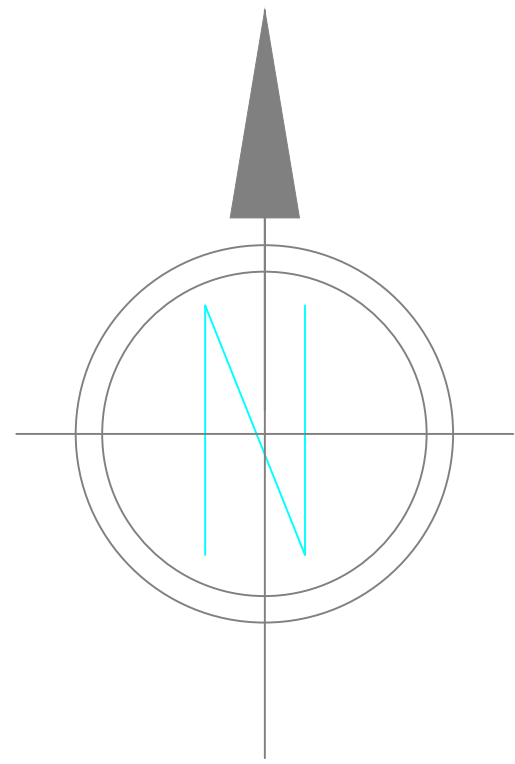

B	Issued for planning	9 Nov 22	DAP
A	Issued for comment	23 May 21	DAP
Rev.	Mod. Notes	Date	By

Client
Amir

Location
4 Castle Hill Road
Prestwich M25 OFR

Job Title
Proposed Alterations

Drawing Title
Existing Site Plan

Scale	1:500	Sheet	A1
Date	May 21	Drawn by	DAP

Dwg. No.	37/21-04	Rev.	B
----------	----------	------	---

