




THE BUILDER MUST CHECK THE SITE AND THE APPROVED DRAWINGS BEFORE COMMENCING THE WORKS AND MUST TAKE ANY WORKING MEASUREMENTS AS NECESSARY, ANY DISCREPANCY IN THE DRAWING MUST BE REPORTED TO THE CLIENT .

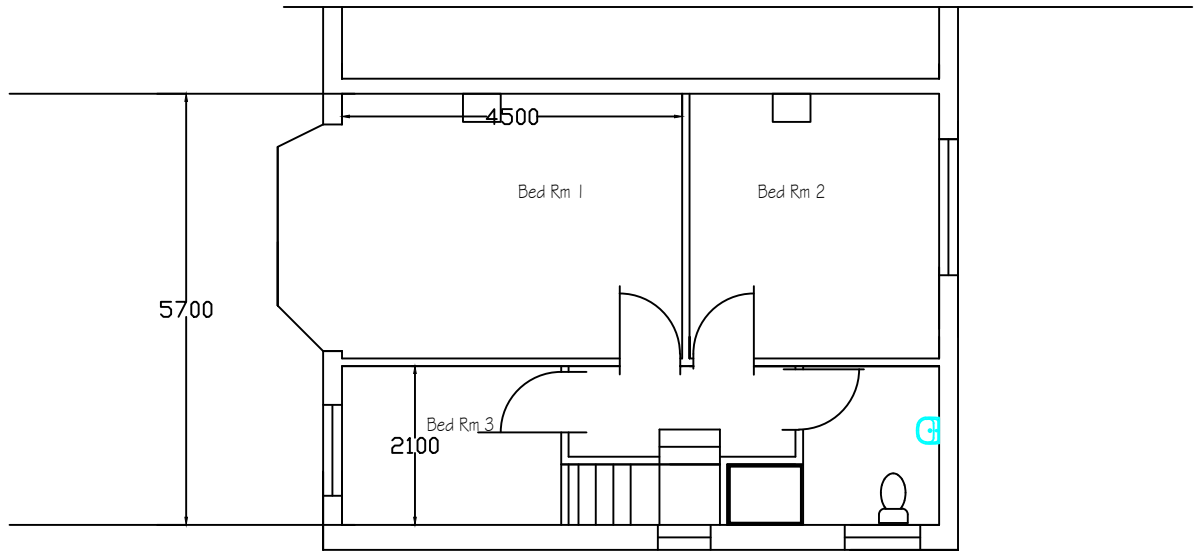

1st Floor Plan

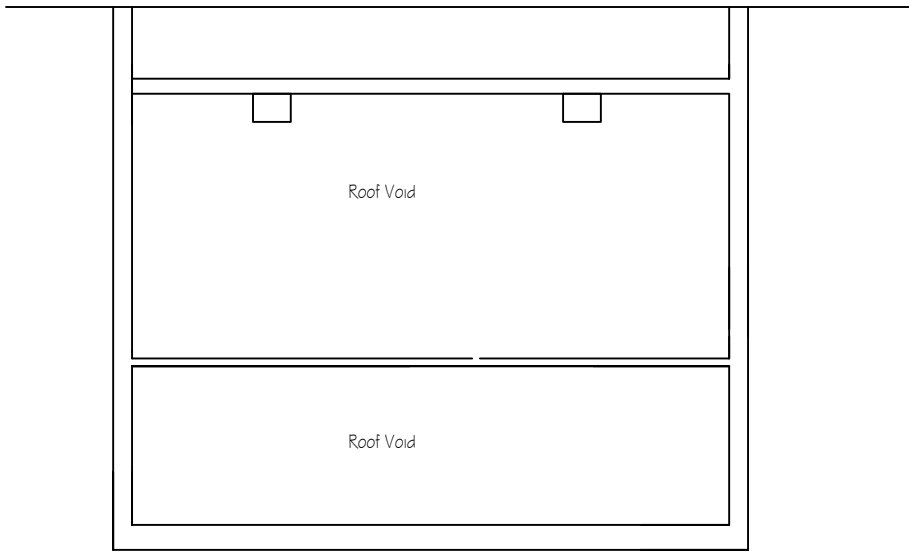

2nd Floor Plan

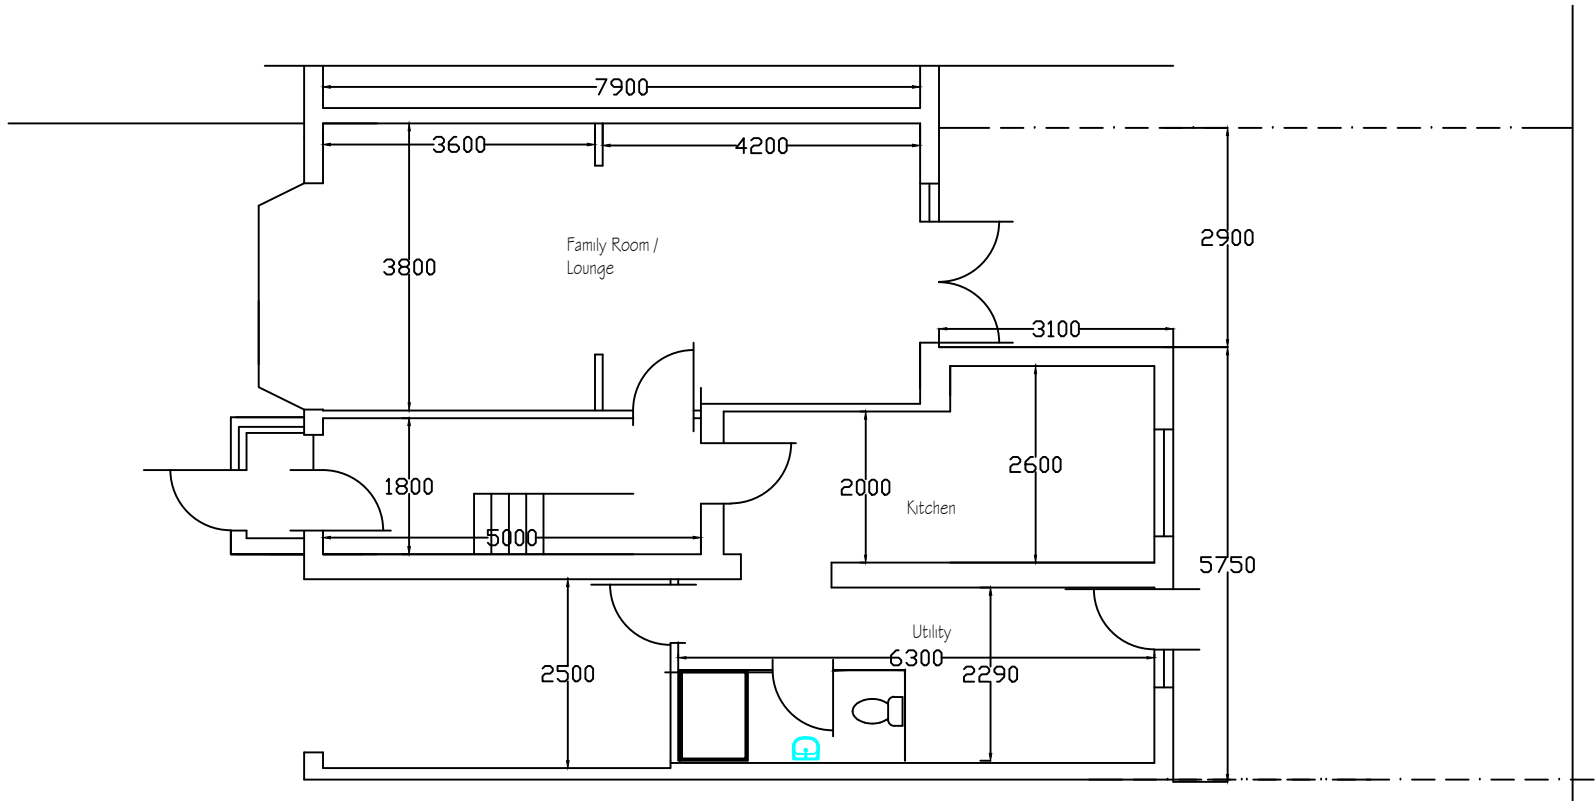

Ground Floor Plan

Date	Rev	Description	
25.08.26	A	Planning	
H S H Engineering Design Services Ltd 428 Cheetham Hill Road Cheetham Manchester M8 9LE. UK 01617956385,07940197 333			
project title	Proposed double storey extension to the side a single storey extension at the rear with a front / rear dormer , a porch including a front balcony .		
client	Mr Asim Humza		
dwg. title	Existing Ground 1st Floor Plan & 2nd Floor Plan		
dwg.no.	sheet no.	scale.	job no.
03A		1:100 ● A3	
53 Sheepfoot Lane Pretwich M25 0DN			
drawn by.	checked by.	approved by.	date
TZ		-	June 2026