


NOTES

ALL DIMENSIONS AND LEVELS ARE TO BE CHECKED ON SITE

ANY DISCREPANCIES ARE TO BE REPORTED TO THE PROJECT MANAGER BEFORE ANY WORK COMMENCES

THIS DRAWING SHALL NOT BE SCALED TO ASCERTAIN ANY DIMENSIONS WORK TO FIGURED DIMS ONLY

THIS DRAWING SHALL NOT BE REPRODUCED WITHOUT EXPRESS WRITTEN PERMISSION FROM Clarkes Bespoke Design LTD.

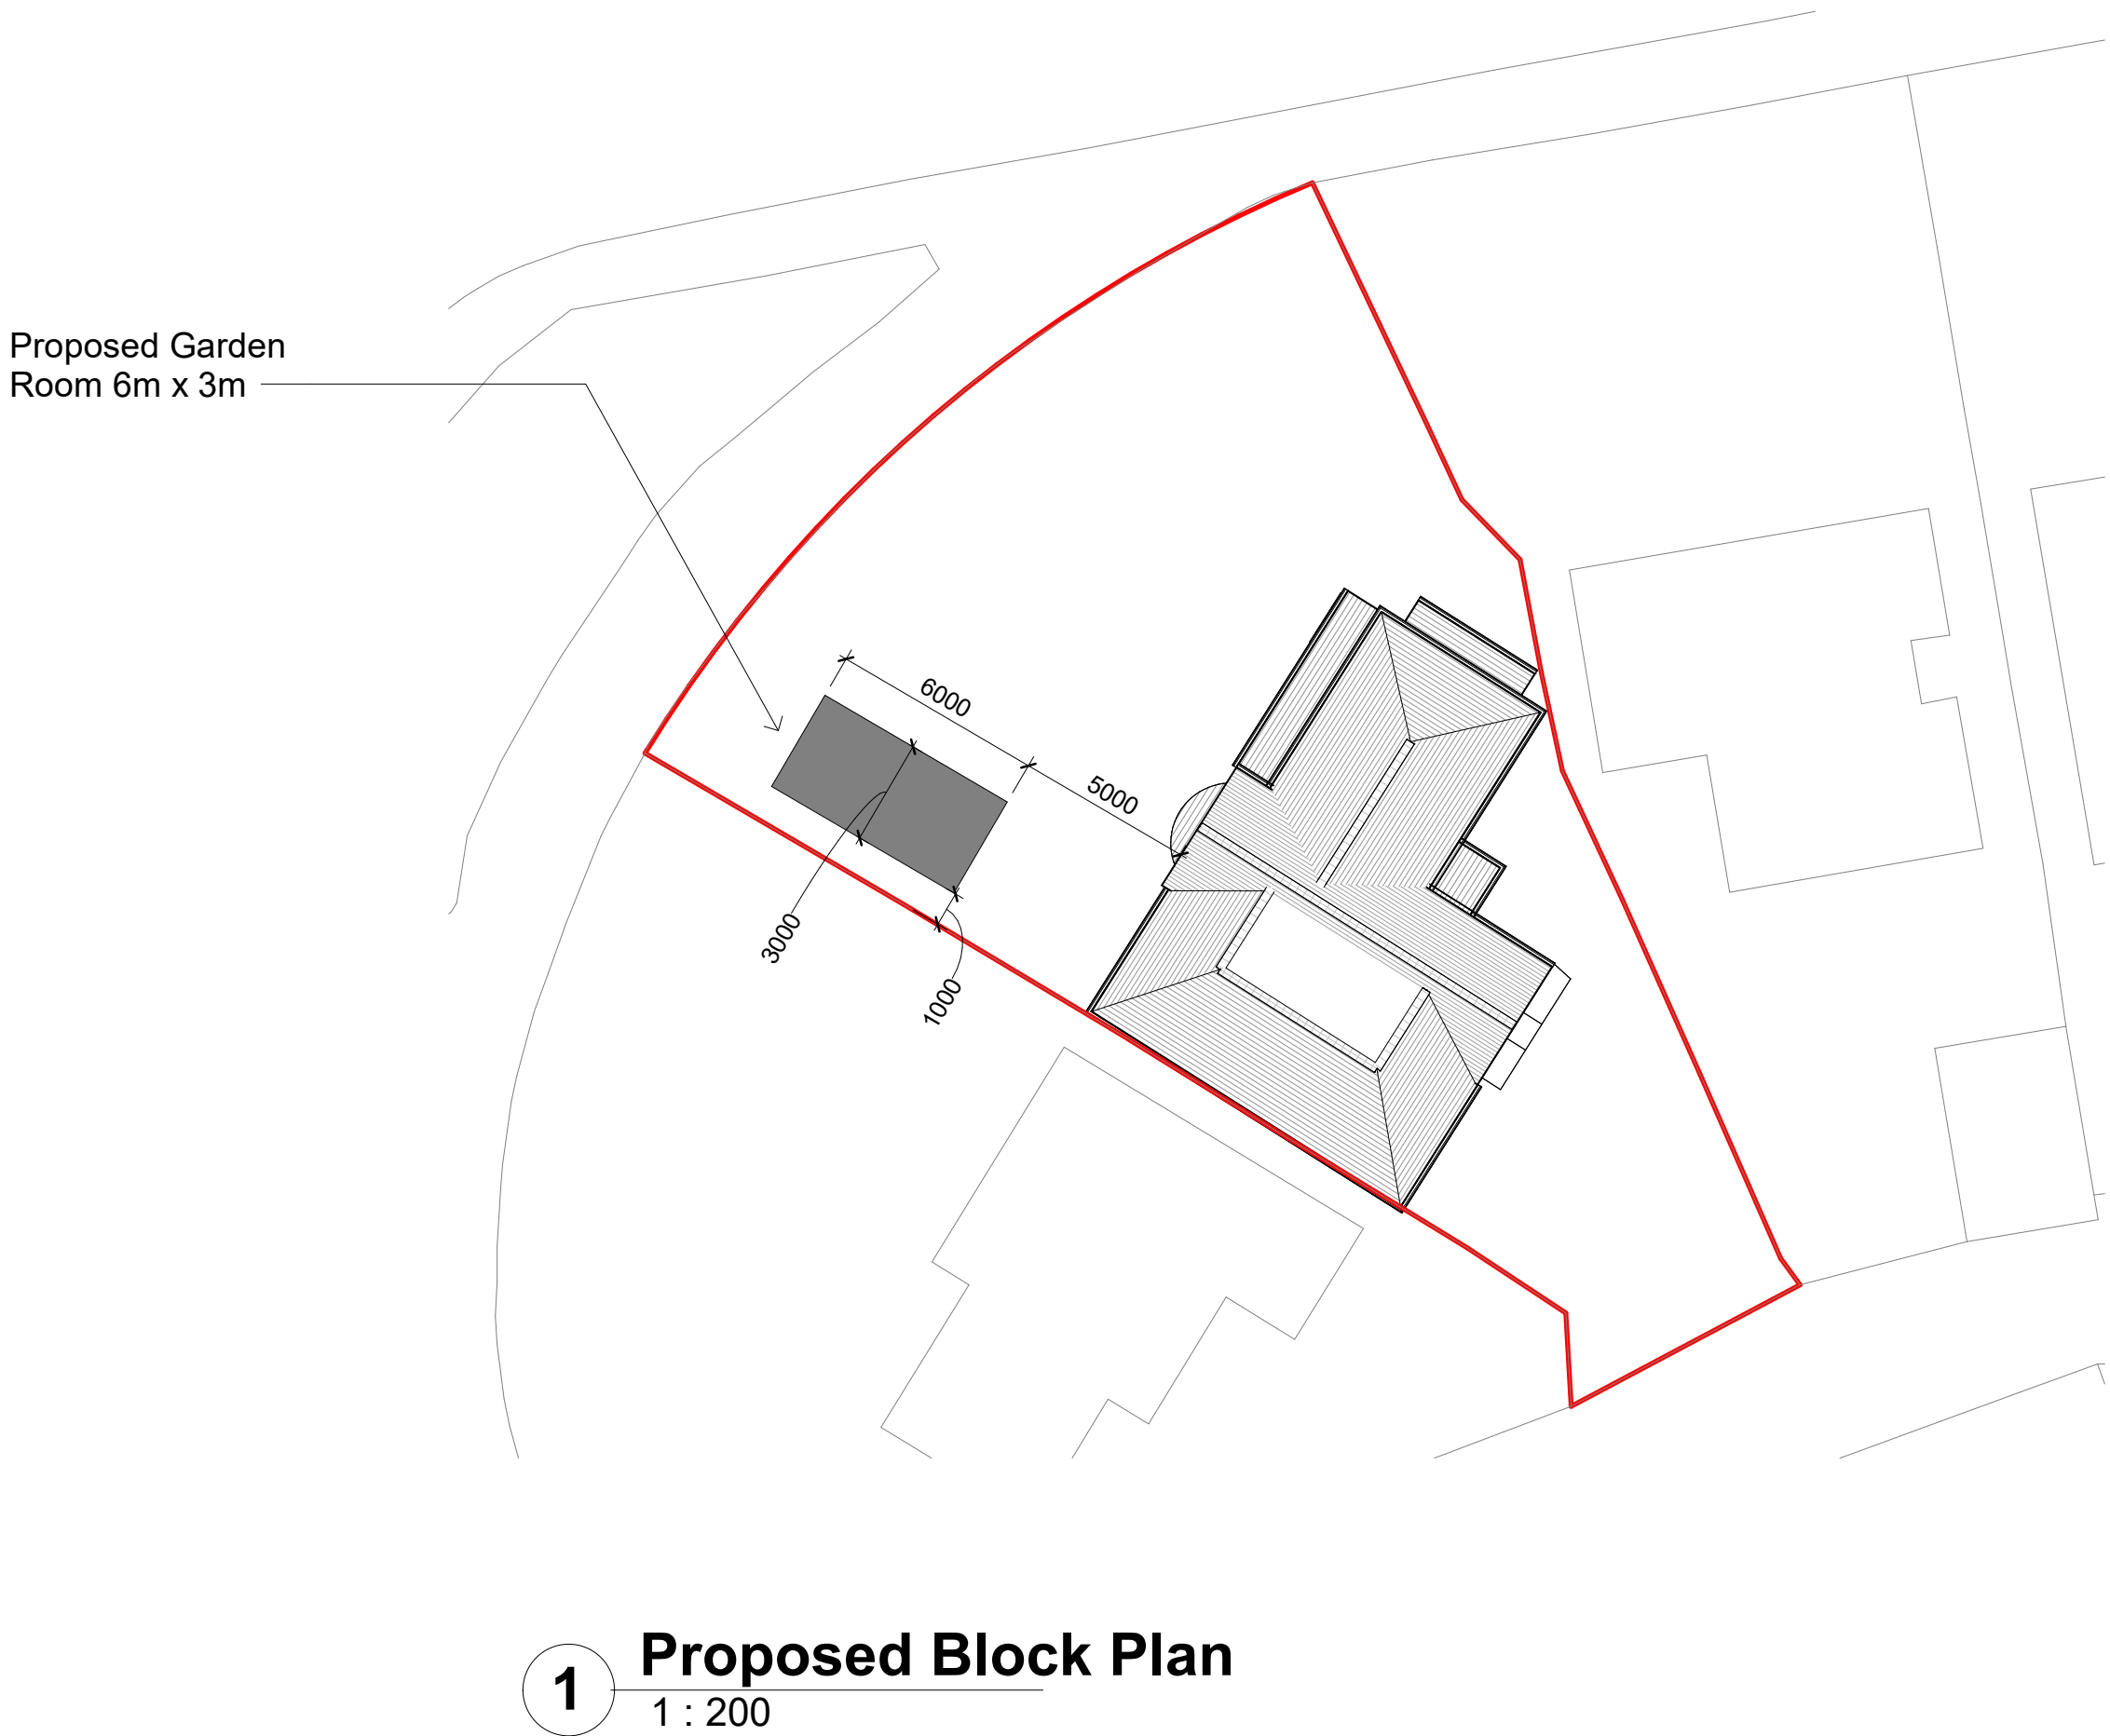

P3	15.08.26	BC	existing site plan added
P2	25.05.22	BC	garden building amended to suit planning comments
P1	08/03/22	BC	First Issue

Rev No.	Rev Date	Rev By	Description
---------	----------	--------	-------------

project


2 Bury and Bolton Rd

location

2 Bury and Bolton Rd,
Radcliffe
Manchester
M26 4LD


client

Rashad Nazir

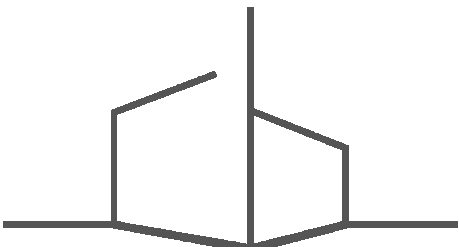

DESIGN
ARCHITECTURE.INTERIOR.LANDSCAPE

T: 07402266305 E: brad@cbdarchitecture.com
Phoenix House, 4 Huddersfield Road, Stalybridge, SK15 2QA

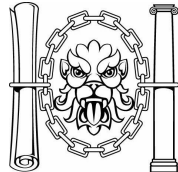

CIAT
REGISTERED PRACTICE

drawing title

As Proposed Block Plan

dwg purpose

PRELIMINARY

scale 1 : 200	drawn BC	checked BC
@ sheet size A1	rev date 15.08.26	

22-019	PL-004	P3
job number	drawing number	revision