





1802 - 02 - SECOND FLOOR PLAN
1 : 200

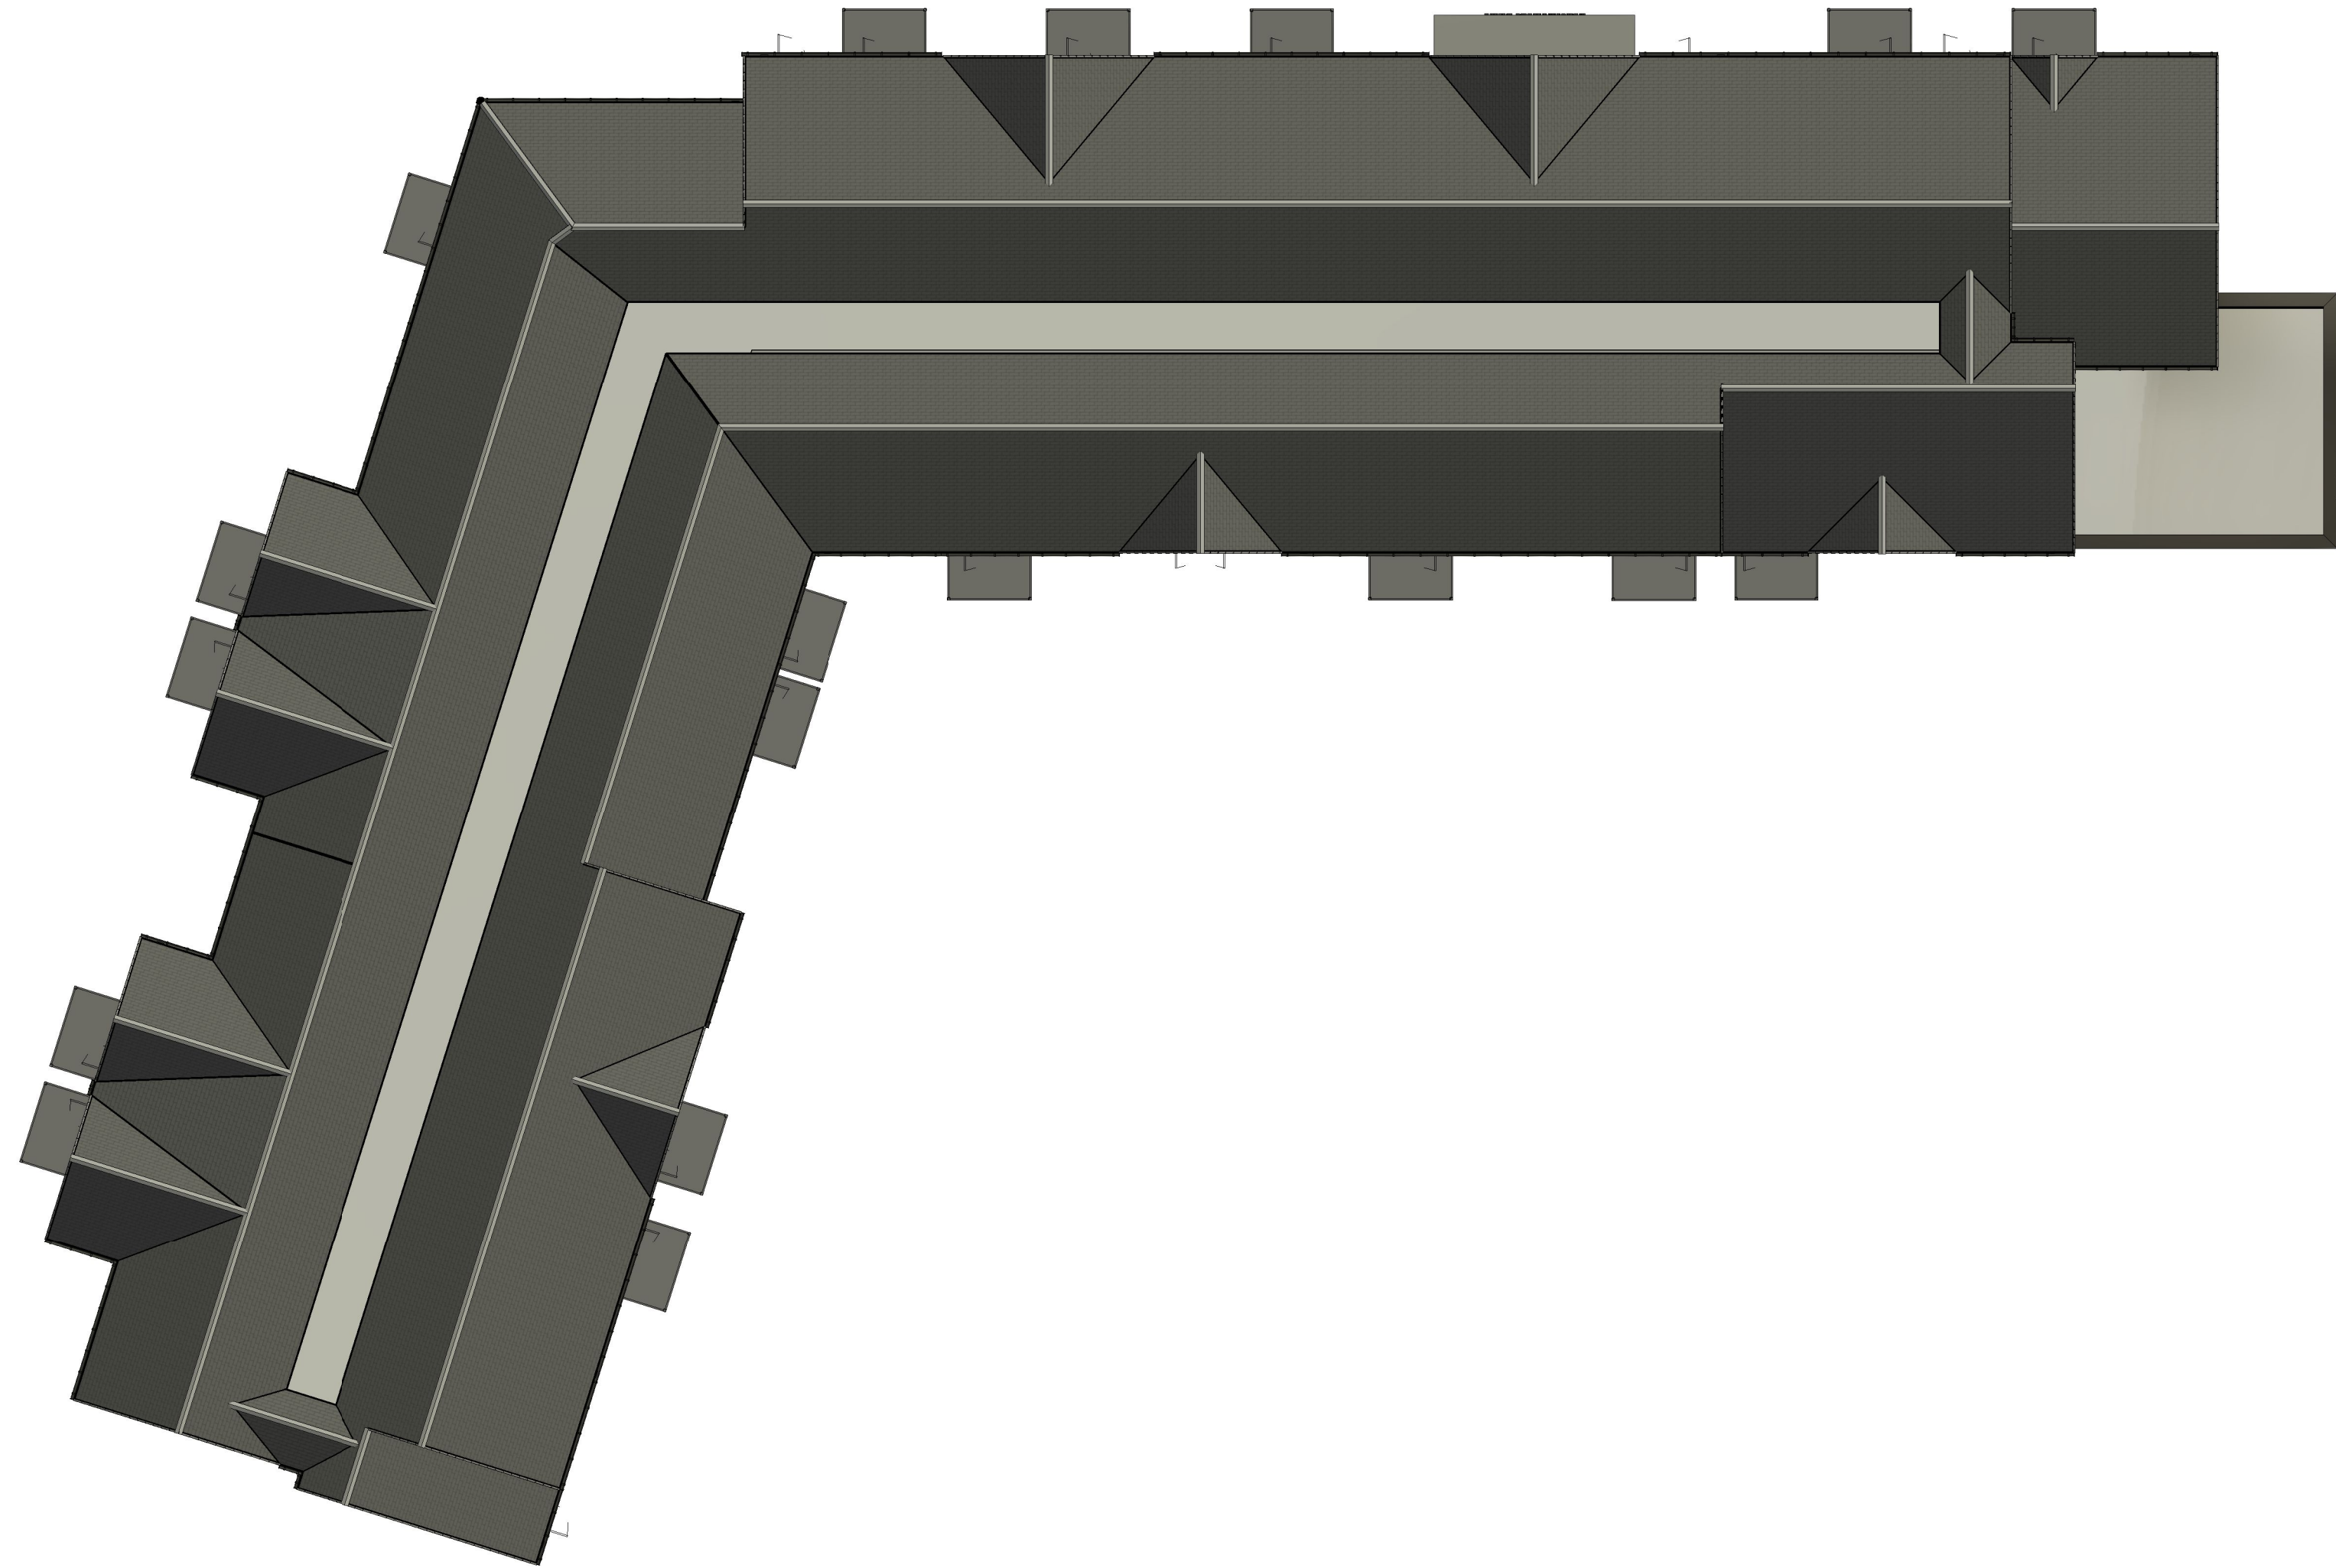

1805 - ROOF PLAN
1 : 200

REVISIONS

Rev.	Note	Date	By
PL1	Planning submission	25/01/24	GO
PL2	Reception & apartments 1-2 flipped	26/01/24	GO
PL3	Names added to apartment rooms	22/04/24	JW

 

mck commercial design
architecture | building surveying | urban design

burnaby villa ■ 48 waiting street road ■ fulwood ■ preston ■ pr2 8tp
tel: 01772 774510 fax: 01772 774511 email mck@mckassociates.co.uk

Our Ref.

McCarthy Stone
Life, well lived

Project Title
Former Fairways Lodge, George Street, Prestwich

Drawing Title
PROPOSED FLOOR PLANS 20F2

Scale **1 : 200@A1** Date **22/04/2024 10:00:52**

Drawn **AB** Checked **PS**

Drawing No.
NO - 2953 - 03-AC - PL08 PL3

Division Project No. Stage Discipline Number Revision