




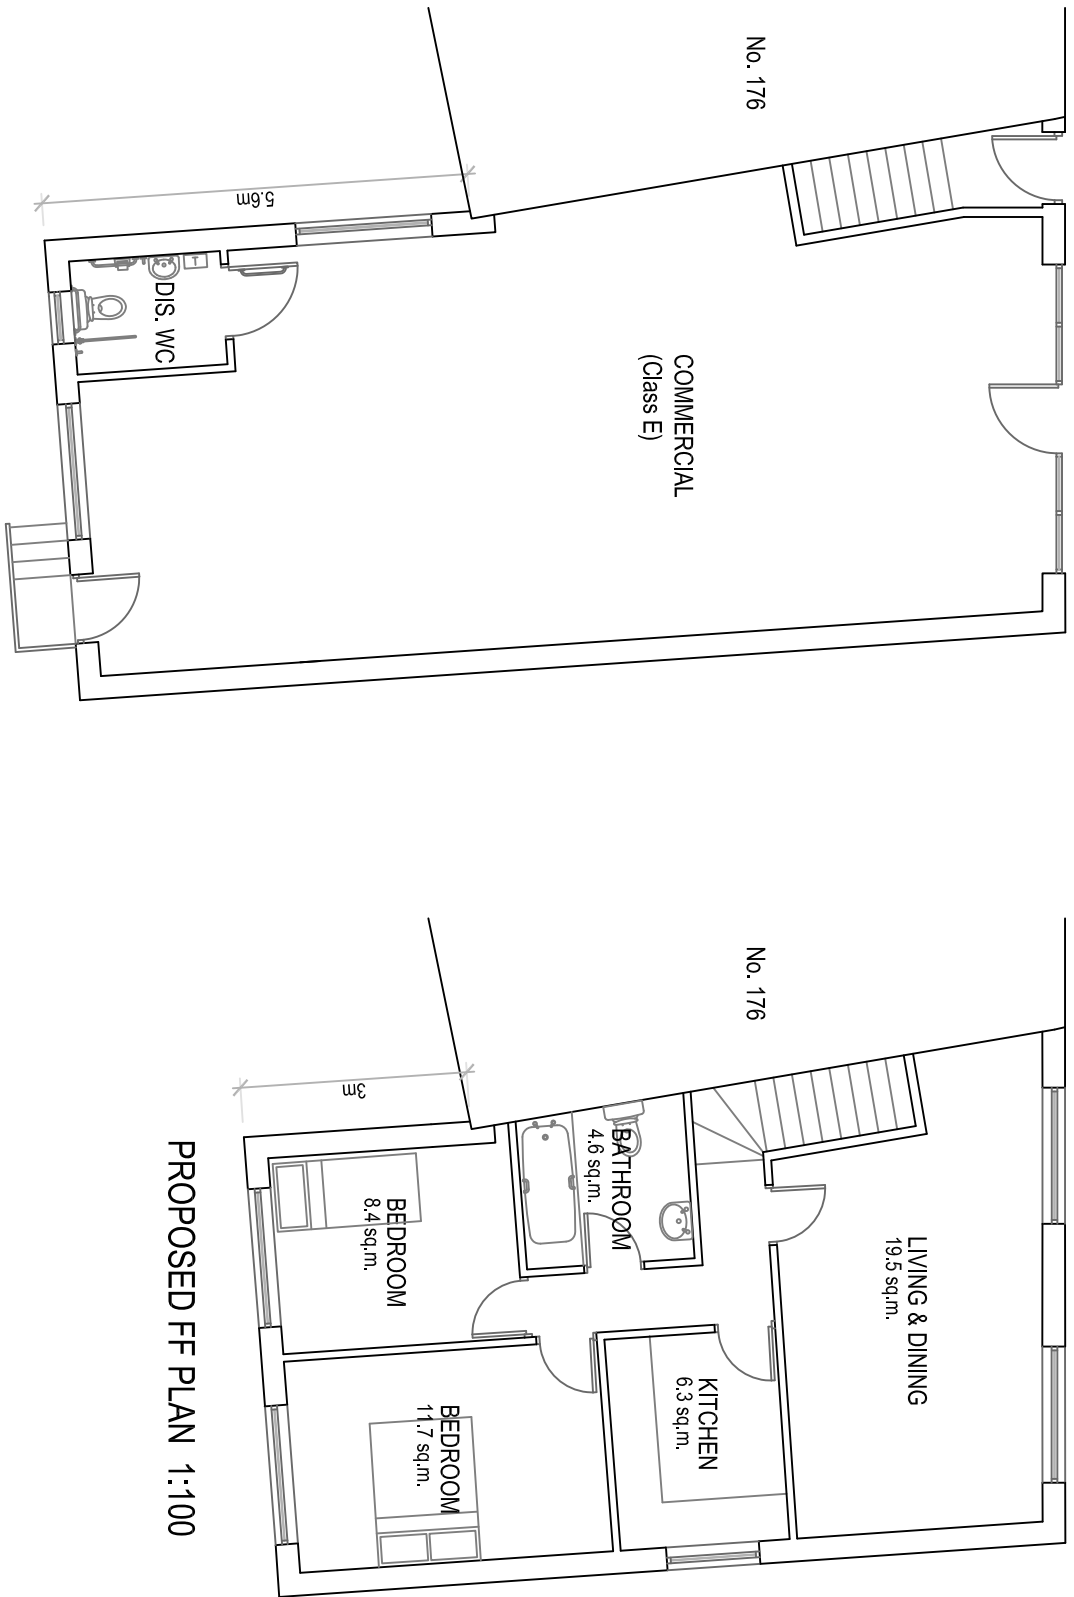


PROPOSED GF PLAN 1:100

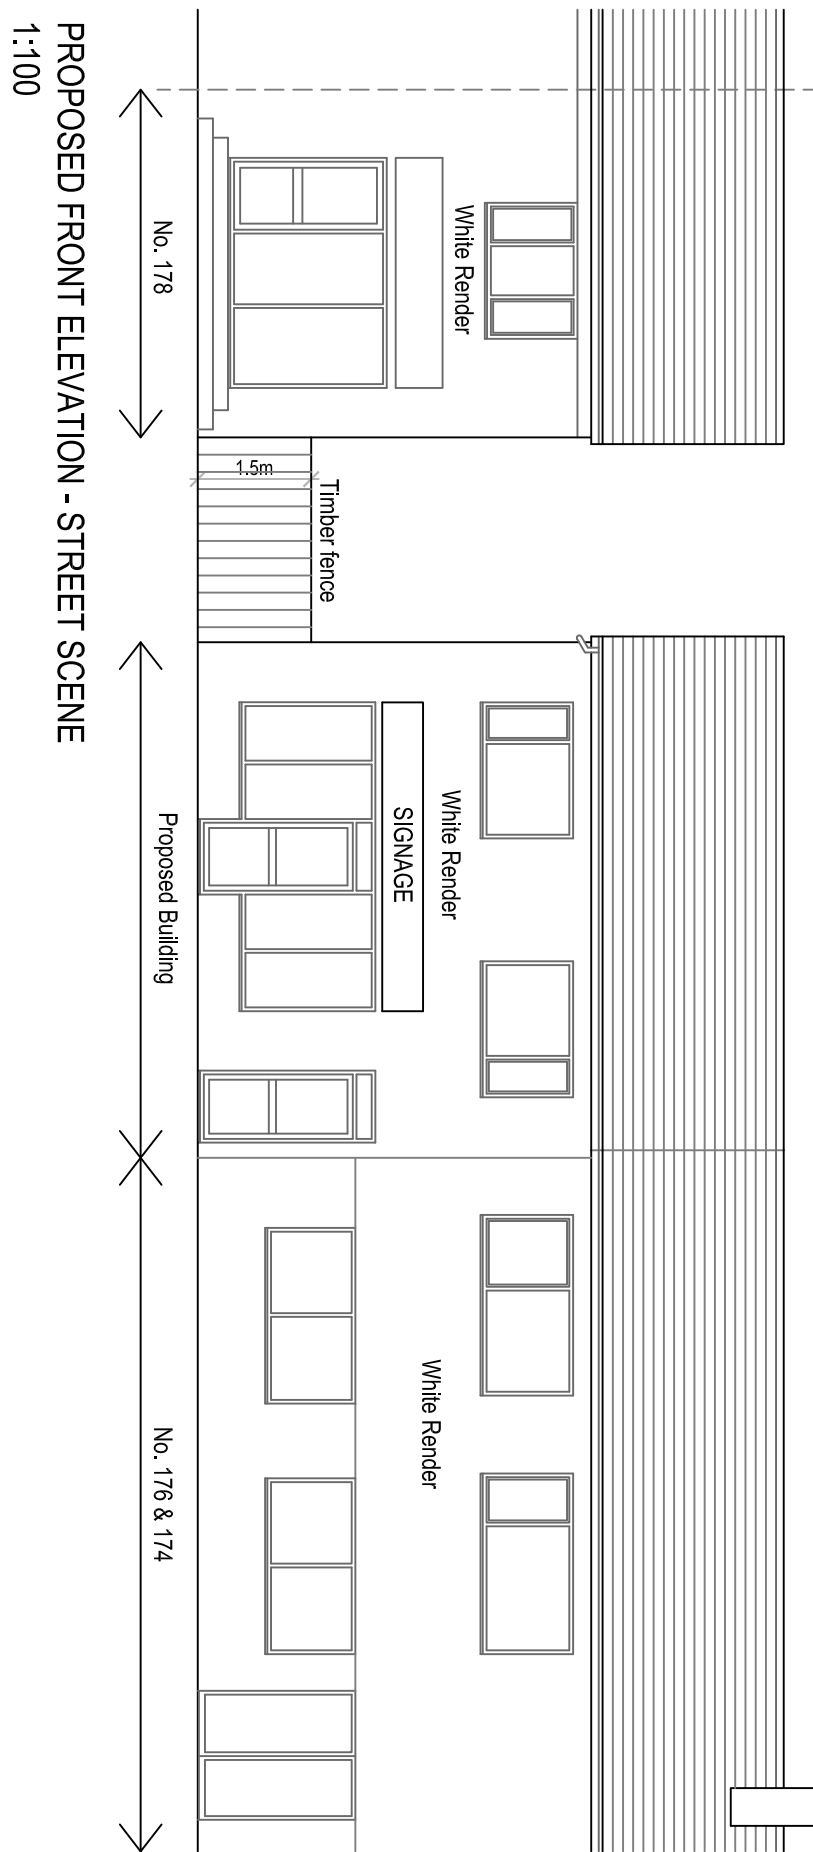


PROPOSED FRONT ELEVATION - STREET SCENE 1:100

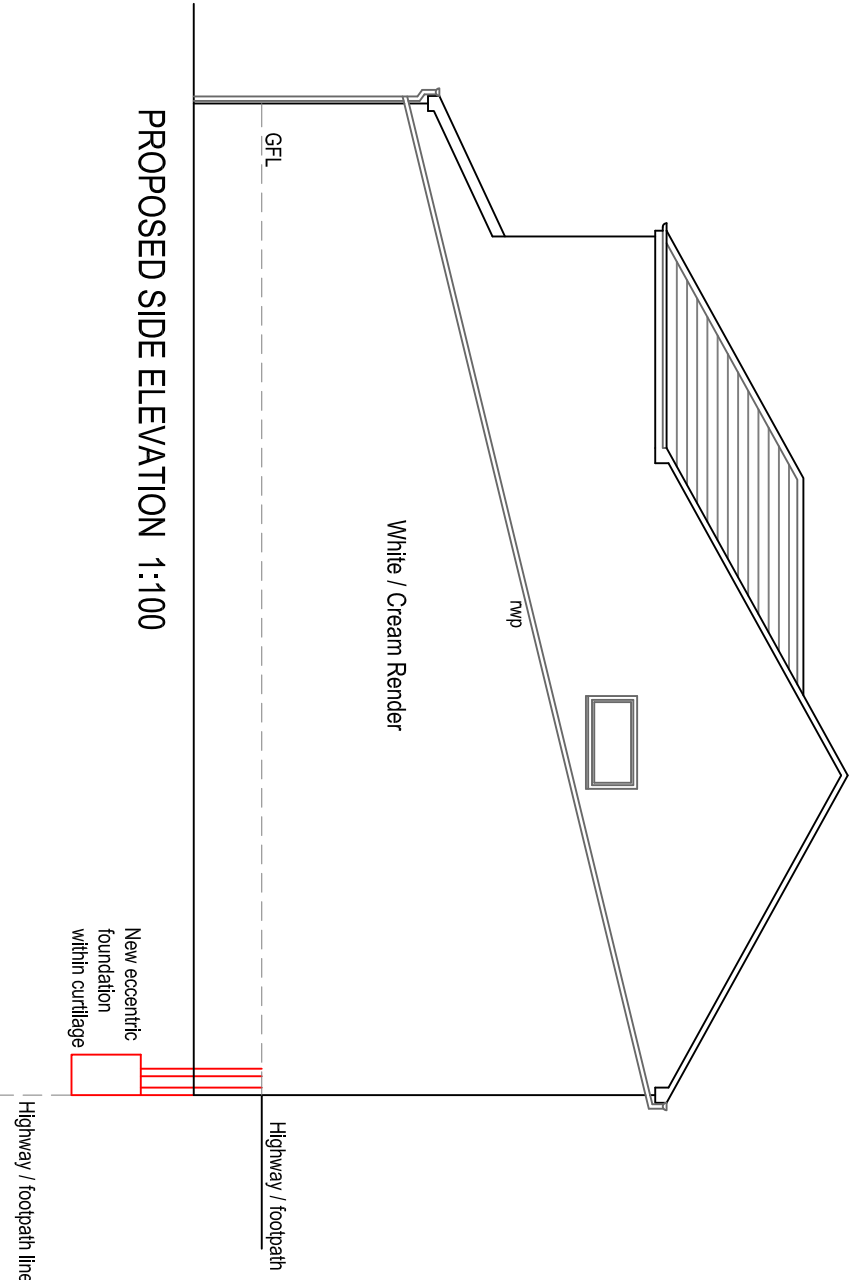


PROPOSED SIDE ELEVATION 1:100

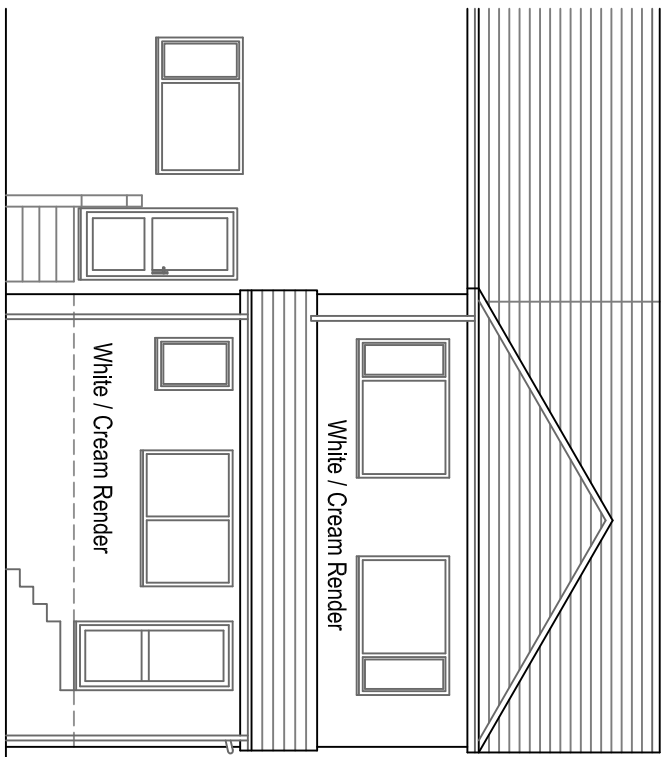


PROPOSED REAR ELEVATION 1:100

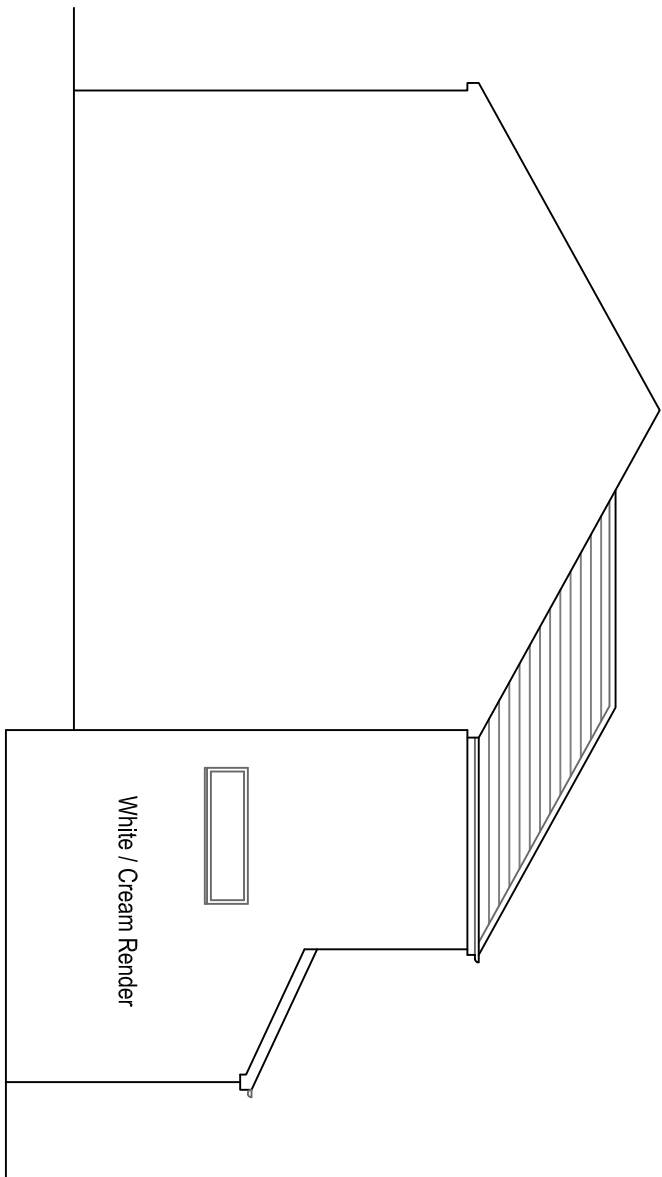

PROPOSED SIDE ELEVATION 1:100

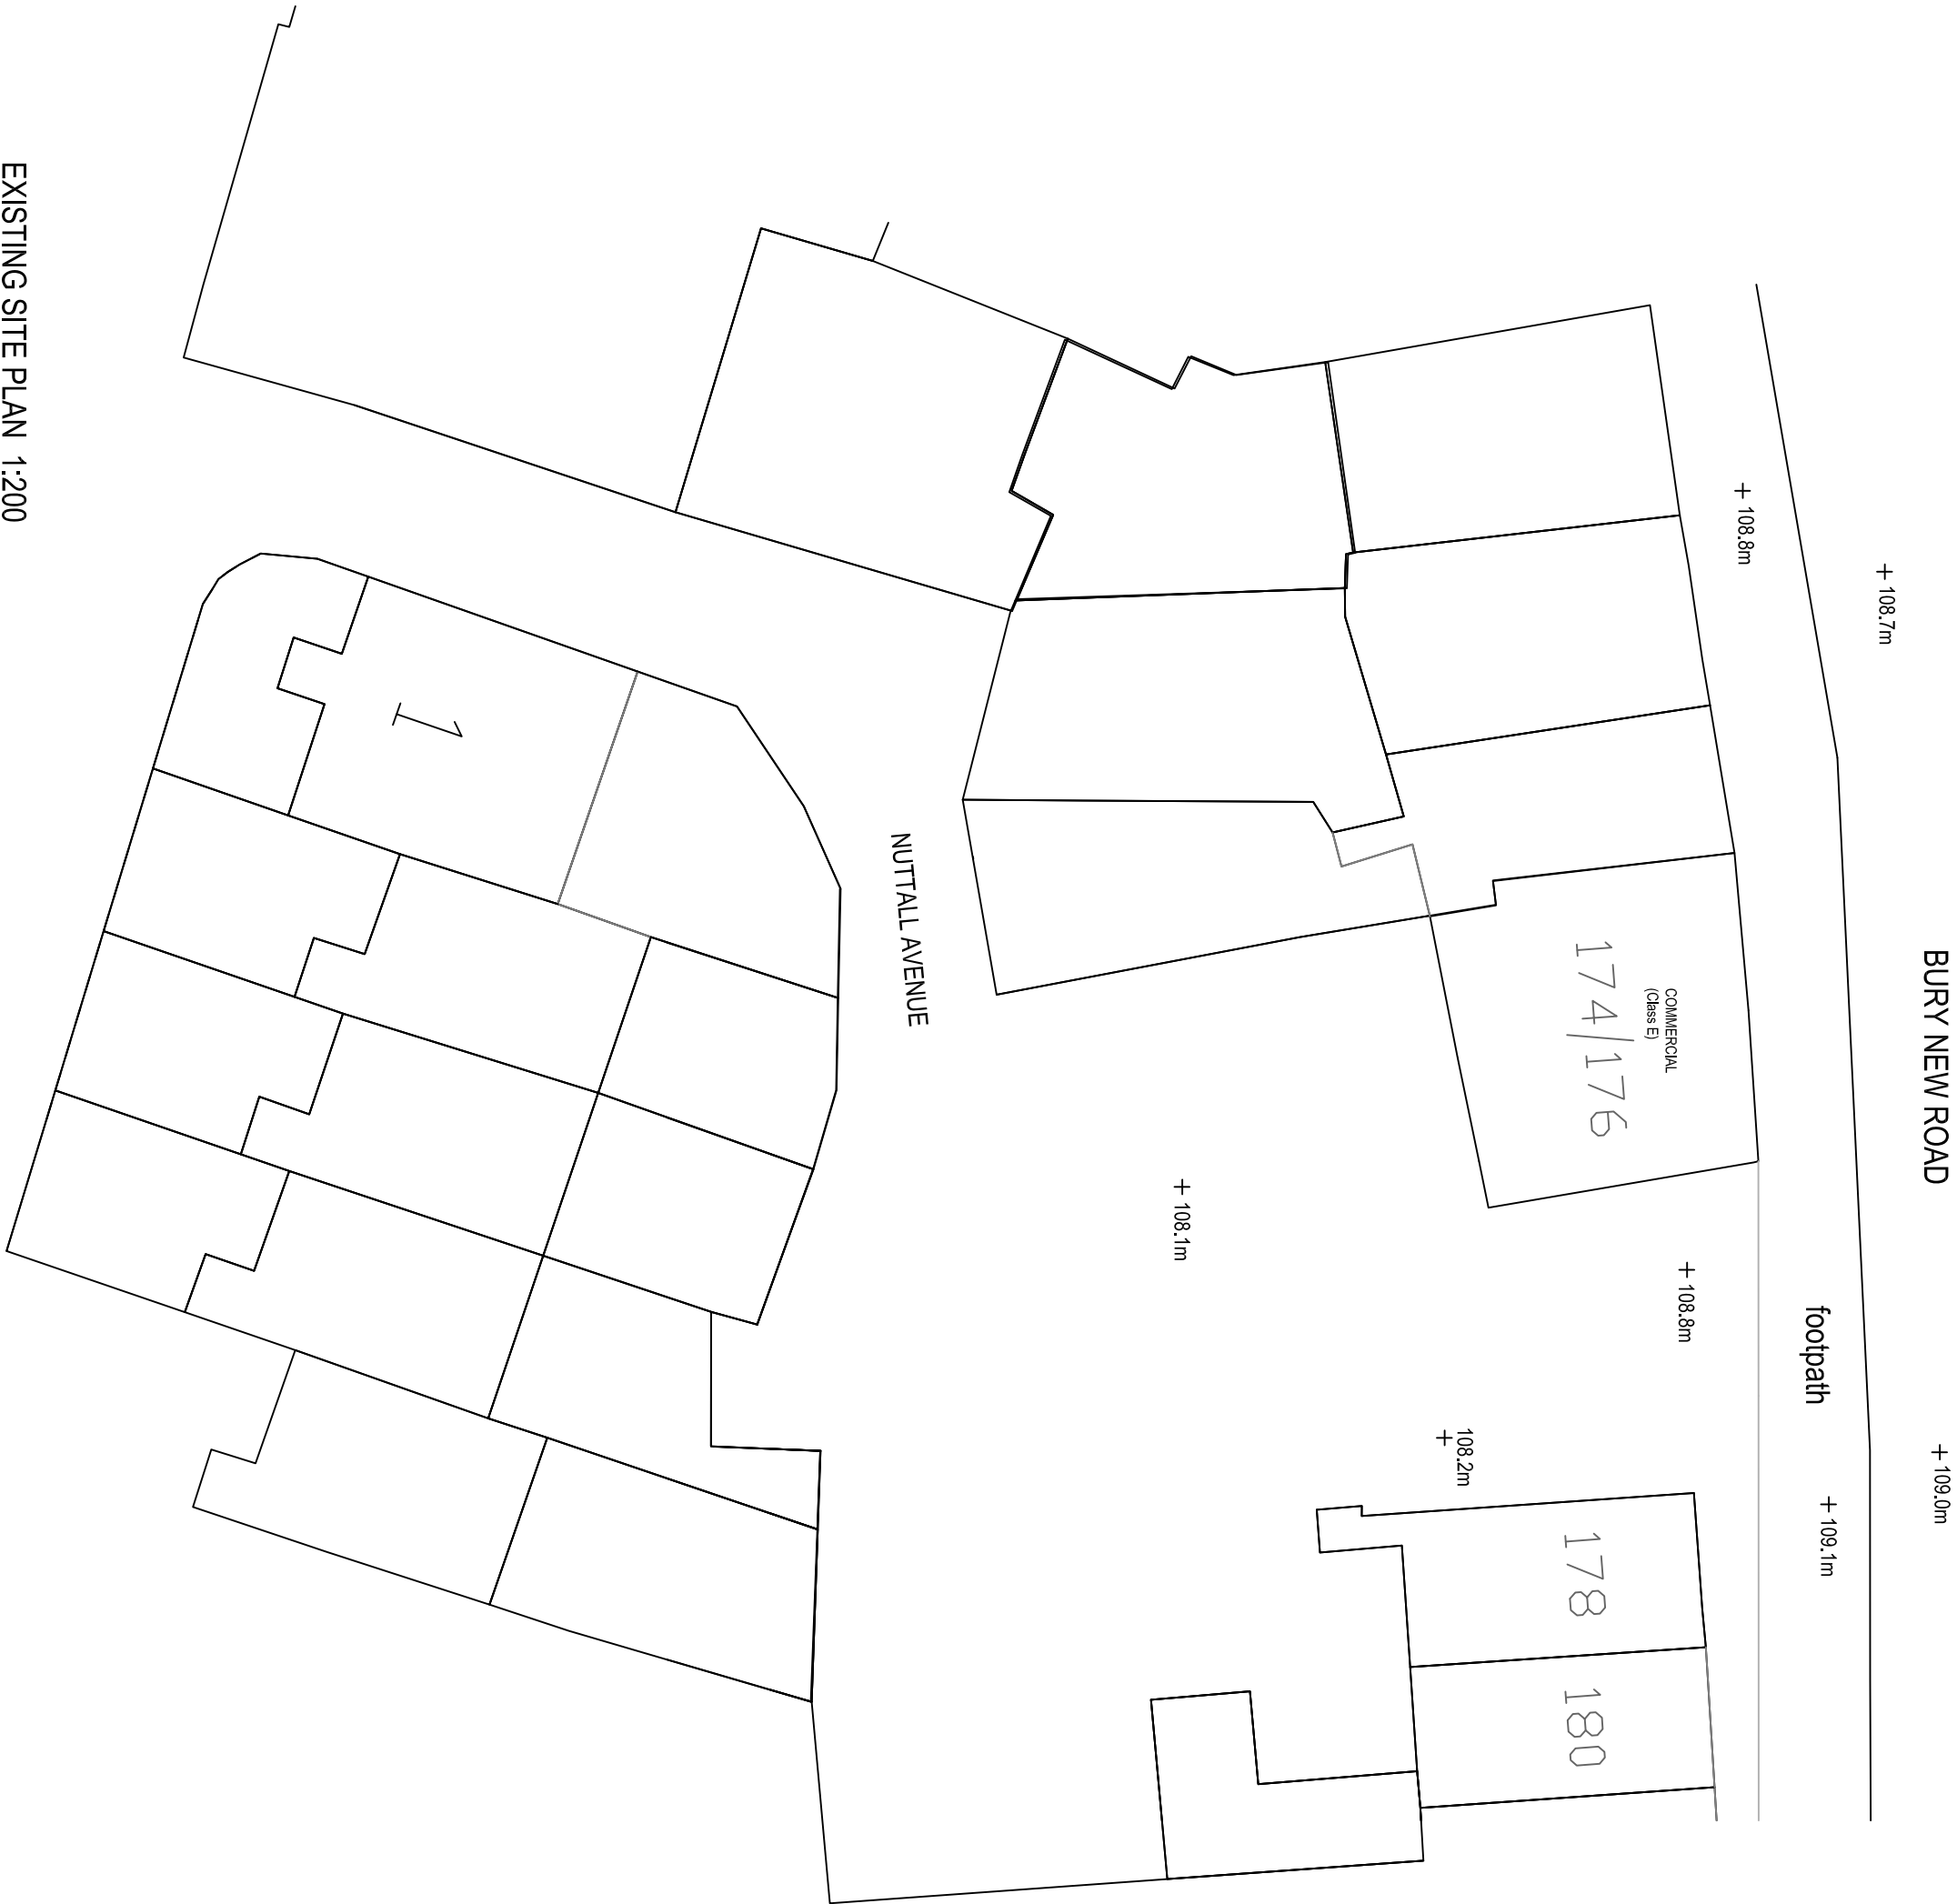

EXISTING SITE PLAN 1:200

 

PROPOSED SITE PLAN 1:200

SCALE: General arrangements
REV D General amendments
REV C General amendments
REV B General amendments
REV A General amendments

Land adjacent to 176 Bury New Road
Whitefield
M45 6DP

Proposed Plans & Elevations

Drawn: CDW
Scale: 1:100 & 200 @ A1
Date: January 2025

2877_WHL_02_Planning_Rev_E