


DRAWINGS NOT TO BE SCALED FROM - ONLY USE DIMENSIONS INDICATED



Existing Front Elevation

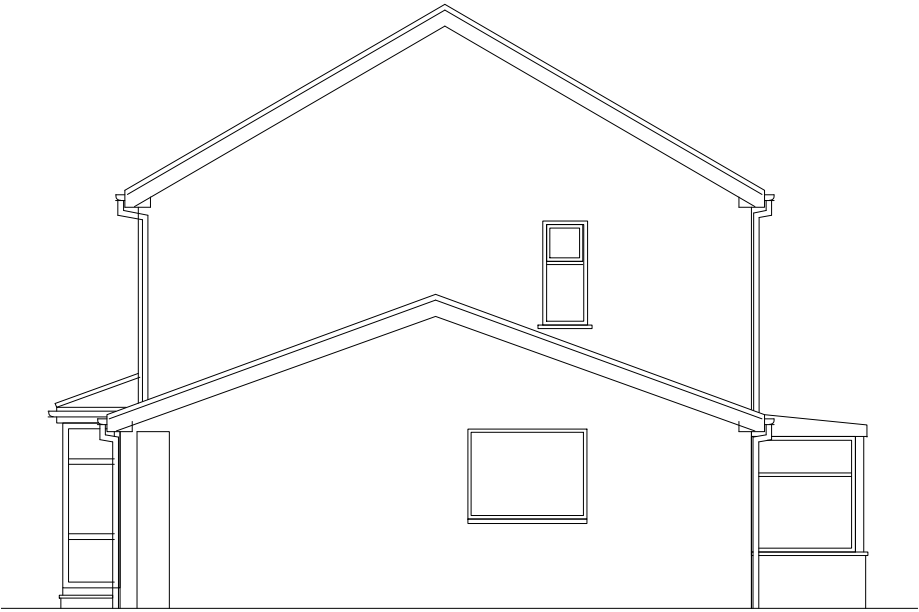

Existing Side Elevation



Existing Rear Elevation

Existing drainage to be checked before construction commences and Architect informed of discrepancies from plans.

Contractors must check all dimensions on site and discrepancies to be reported immediately to the Architect before proceeding.

Assumed direction of joists marked on plan. Contractor must inspect the building prior to site start and inform Architect of any discrepancies prior to site start.

All new timber sizes to be checked and approved by building control prior to site start.



Project: 42 Sandgate Road Prestwich	
Drawing: Existing Elevations	
Project Ref: 22/018	Drawing No: 02
Scale: 1:100	
Drawn: IG	Revision: /
Date: April 2022	