


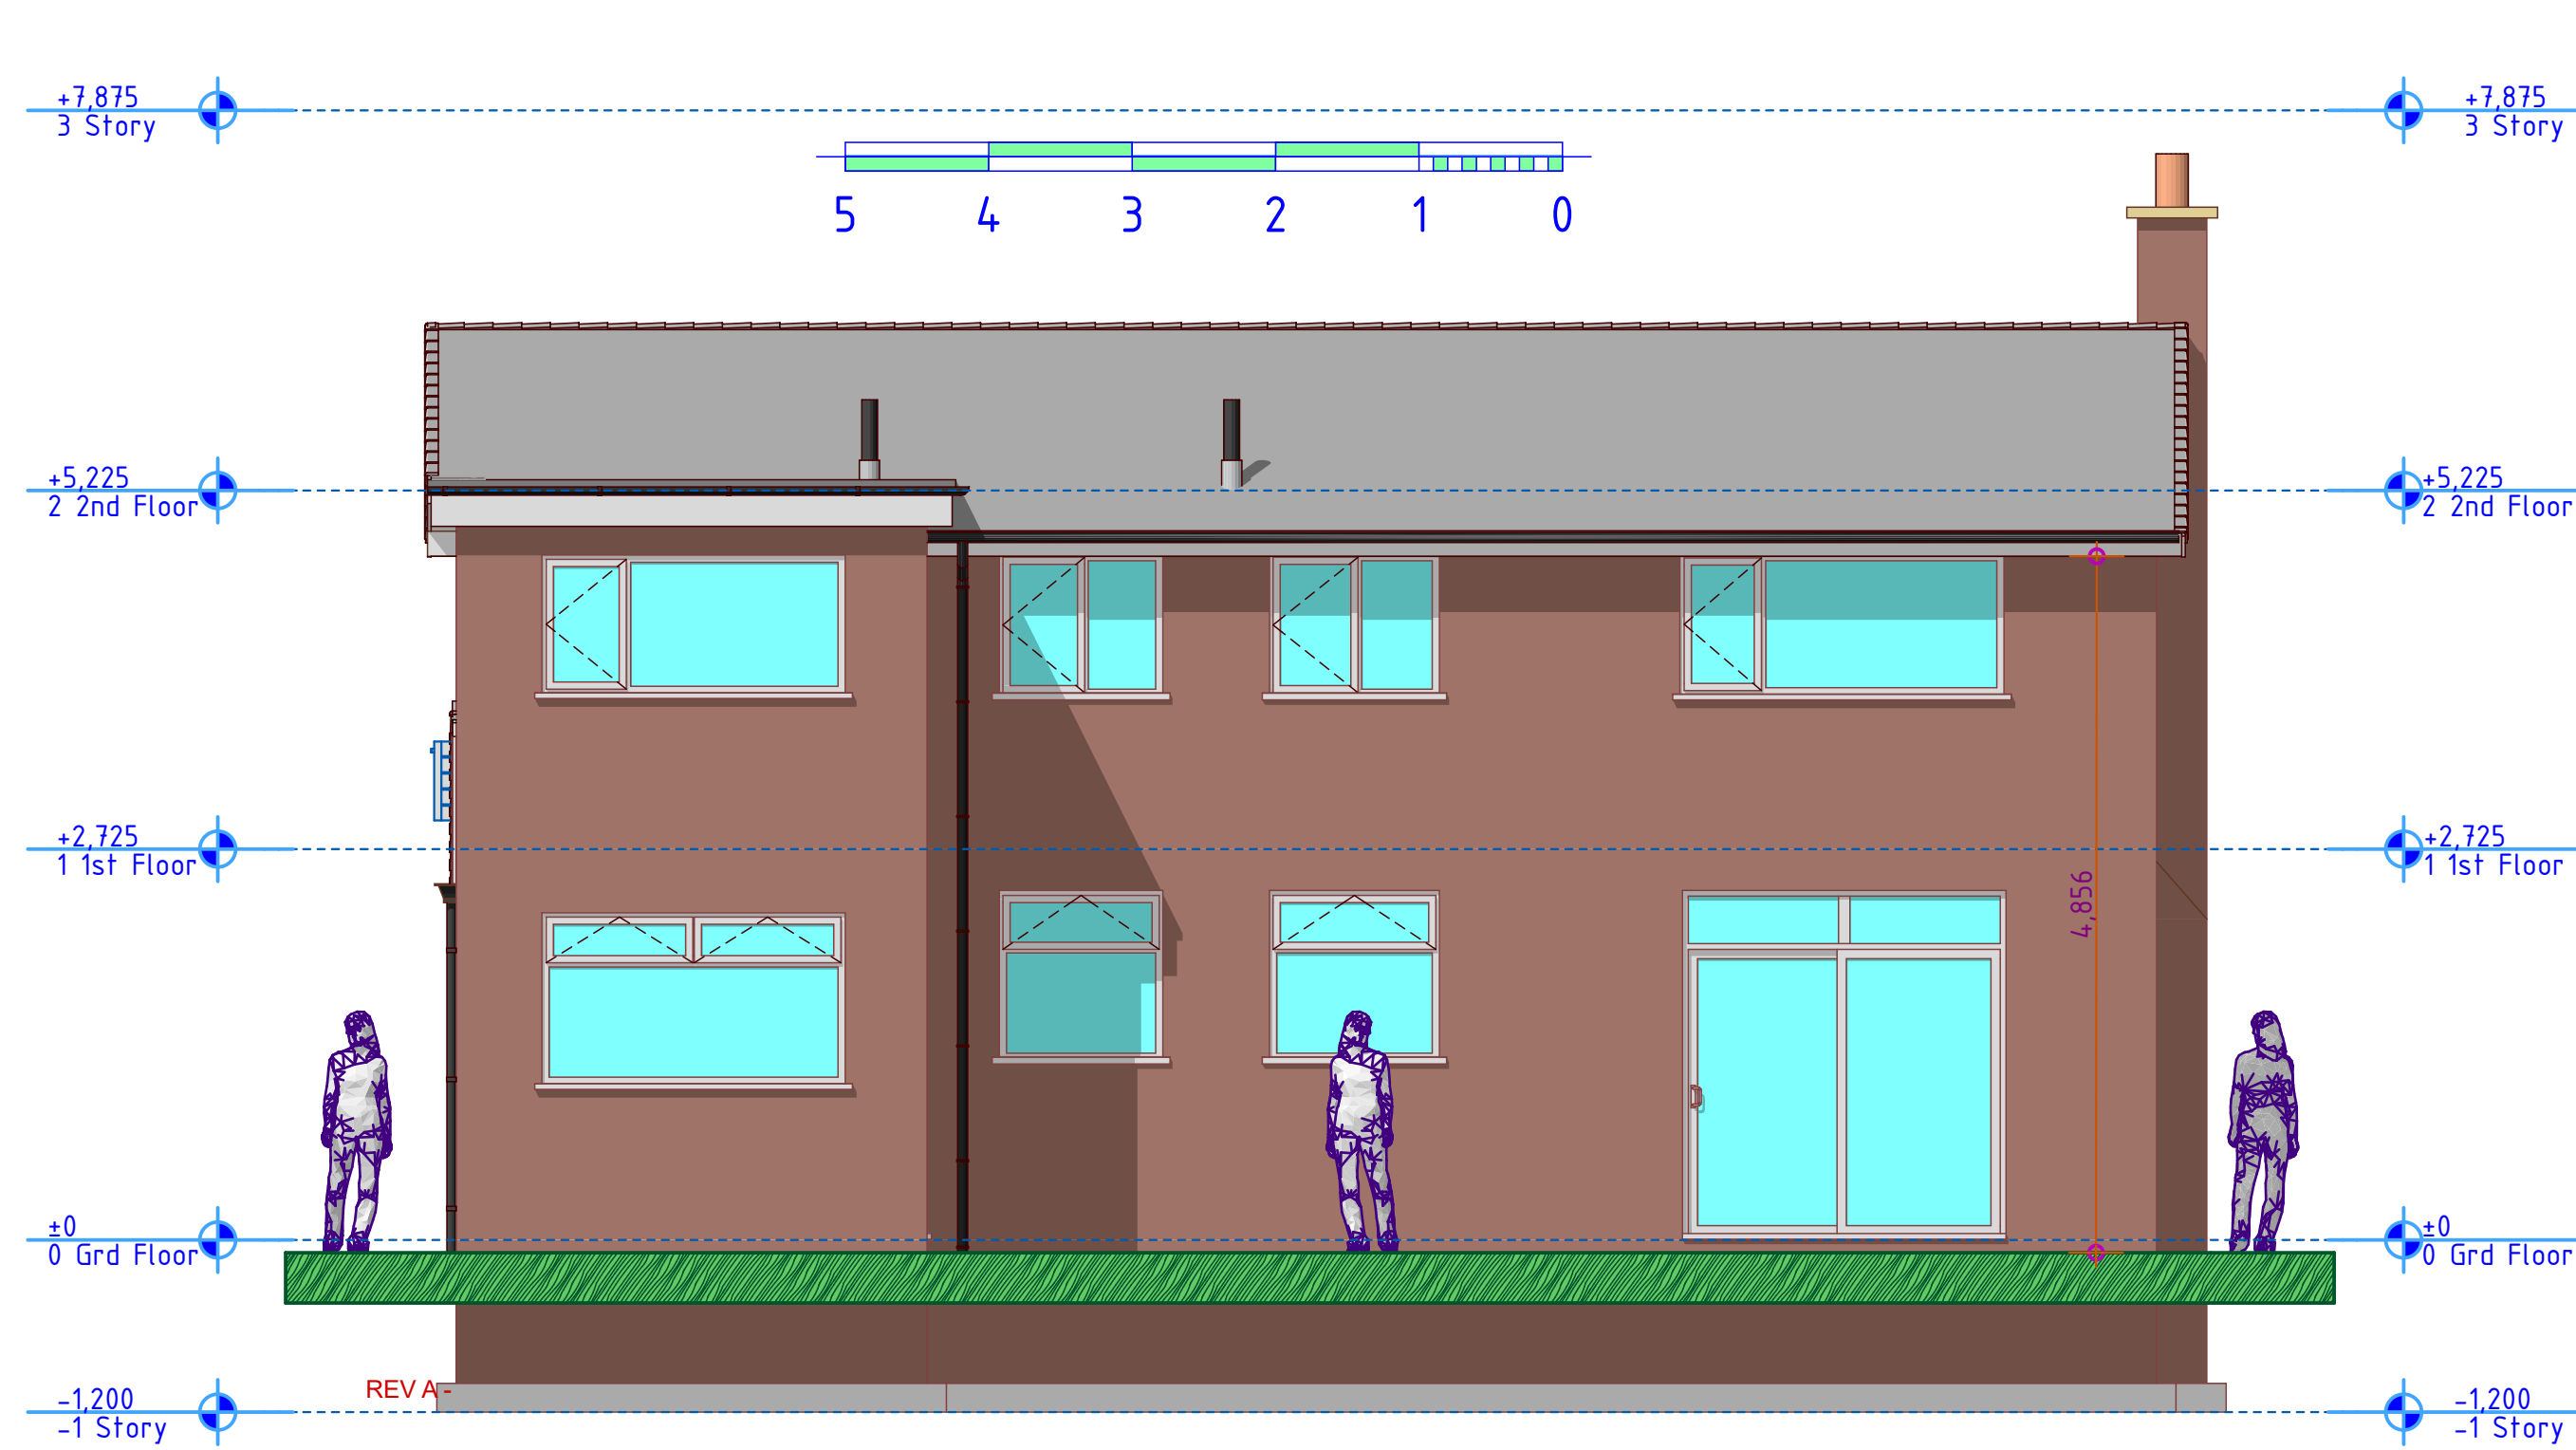


5 Existing Rear Elevation 1:50

All dims are to be checked on site by builder.

New Sockets/Switches.
Brushed stainless steel 'Click Infinity' Flat Plate Or Similar Approved light Switches, Sockets, etc Throughout Whole Of The Property As Agreed With The Client.




Typical Skirting Board

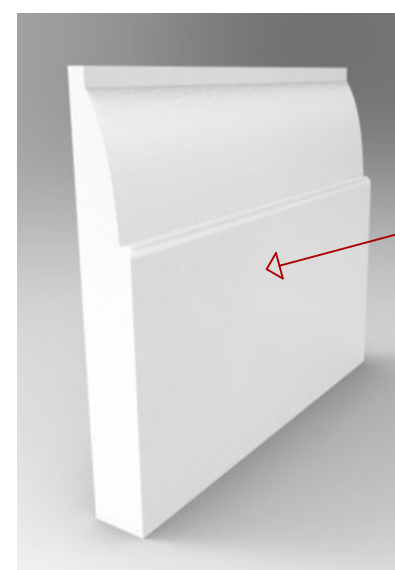

Typical 150mm Deep Antique Skirting Board To All New Grd Floor Rooms, (Or as agreed with client.)

Typical 69mm Wide Antique Architrave To All New Ground Floor Doors, (Or as agreed with client.)

Typical Architrave

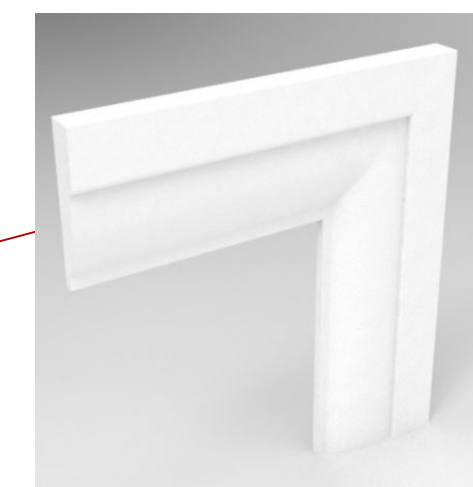


7 Proposed Rear Elevation 1:50

Bathroom/En-Suite/WC Locking mechanism.




THE BUILDER IS TO PROVIDE 5 SAMPLES OF FACE BRICKWORK CHOSEN TO MATCH THE EXISTING AS CLOSELY AS POSSIBLE. OWNER TO CONFIRM THE FINAL BRICK TYPE WITH THE BUILDER PRIOR TO ORDERING. MORTAR COLOUR AND TEXTURE TO MATCH THAT USED IN THE FACEWORK OF THE EXISTING DWELLING HOUSE. BUILD SAMPLE PANELS AS REQUIRED FOR THE OWNER TO ACCURATELY MAKE THEIR CHOICE.

Brickwork & Mortar Colour

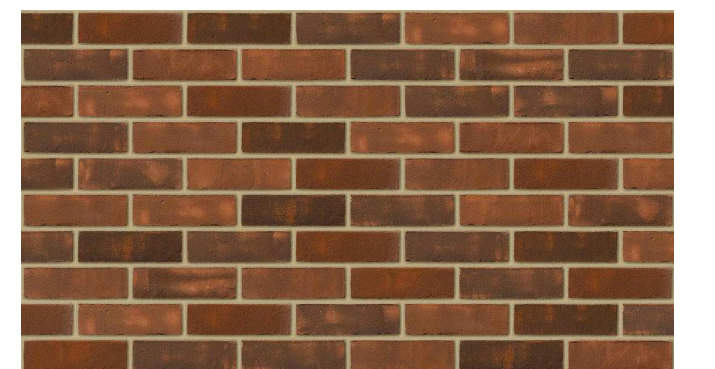


Kingscourt Country Manor
OLD ENGLISH RED - ENGELS

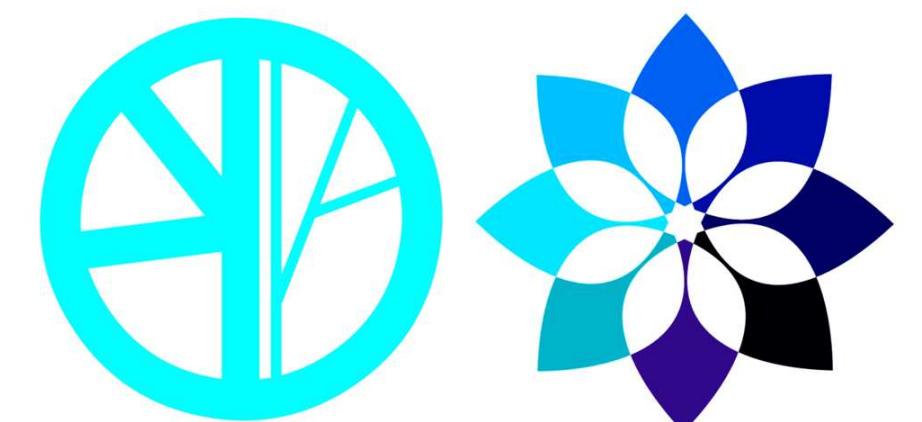

Blueprint CAD Ltd

3 Ridgeway Lowton Warrington WA3 2QL
07973 420 114 bpc12@blueyonder.co.uk

CLIENT :
MR URI STEINBERG
6 BLUNDELL CLOSE,
UNSWORTH, BURY,
BL9 8LH.
TEL : 07875 842 932
THE CONSTRUCTION OF A
PART SINGLE STOREY, PART
TWO STOREY EXTENSION AT
THE REAR OF THE EXISTING
DWELLING HOUSE + 1st
FLOOR BALCONY TO REAR +
EXTERNAL & INTERNAL
ALTERATIONS.

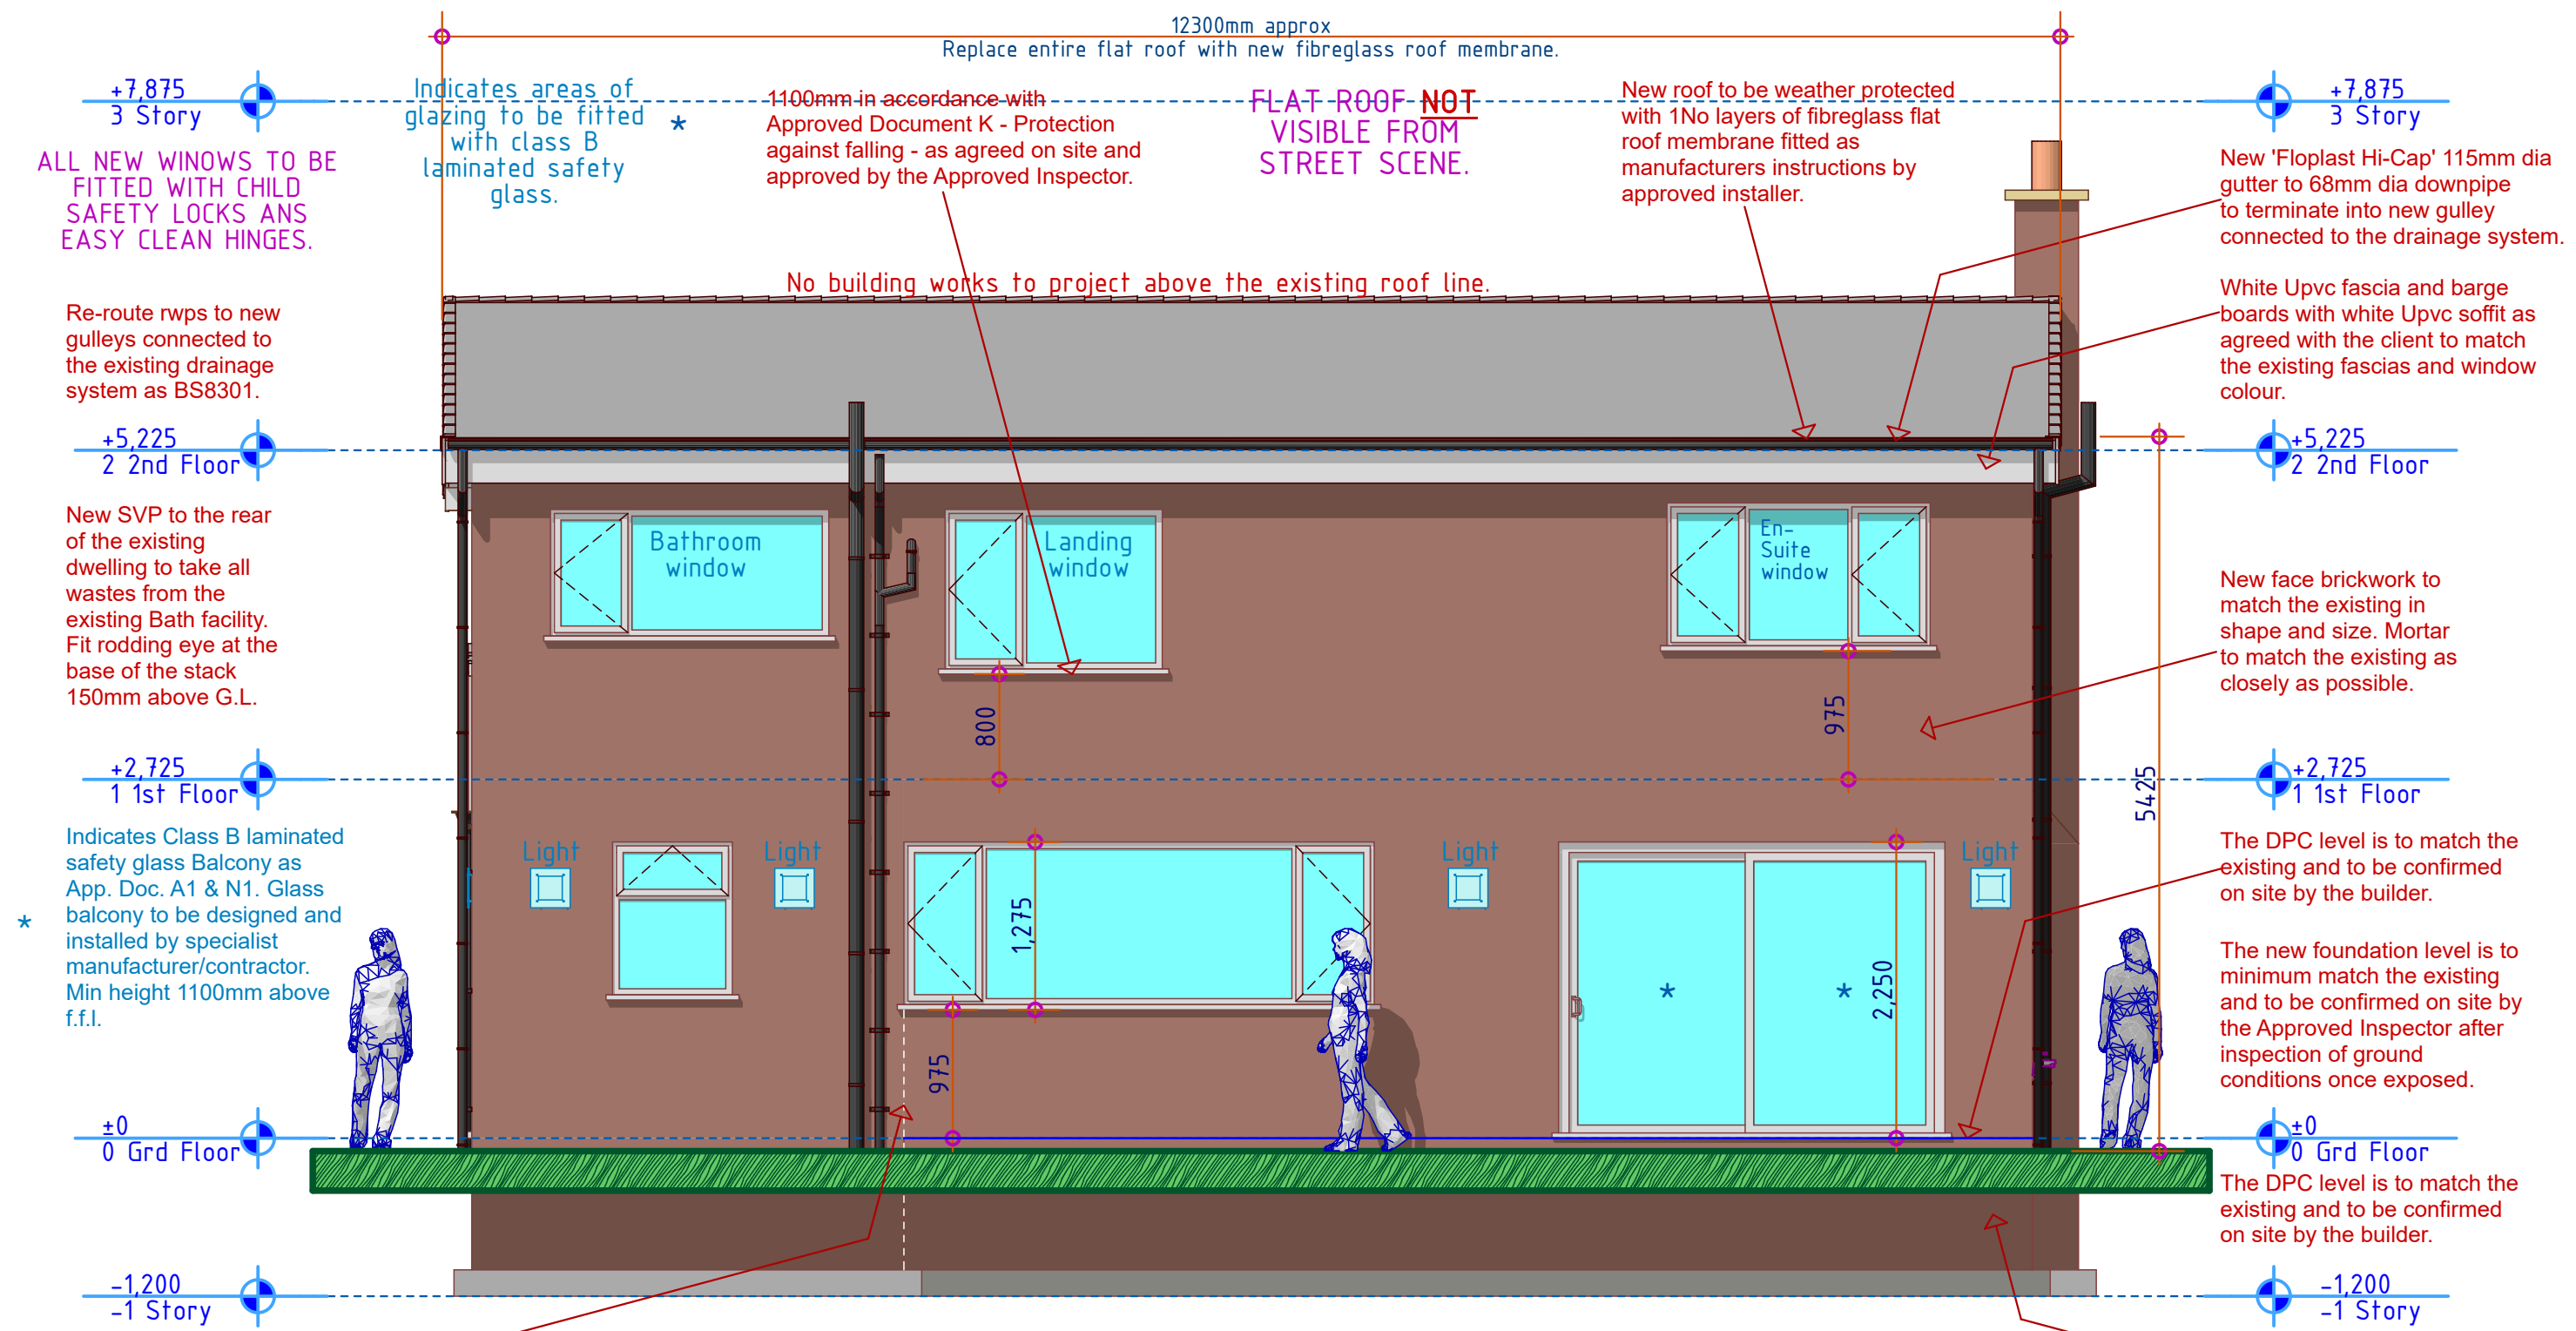


DRAWING No 2

REVISION D
03/03/23



6 Existing Side Elevation 1:50

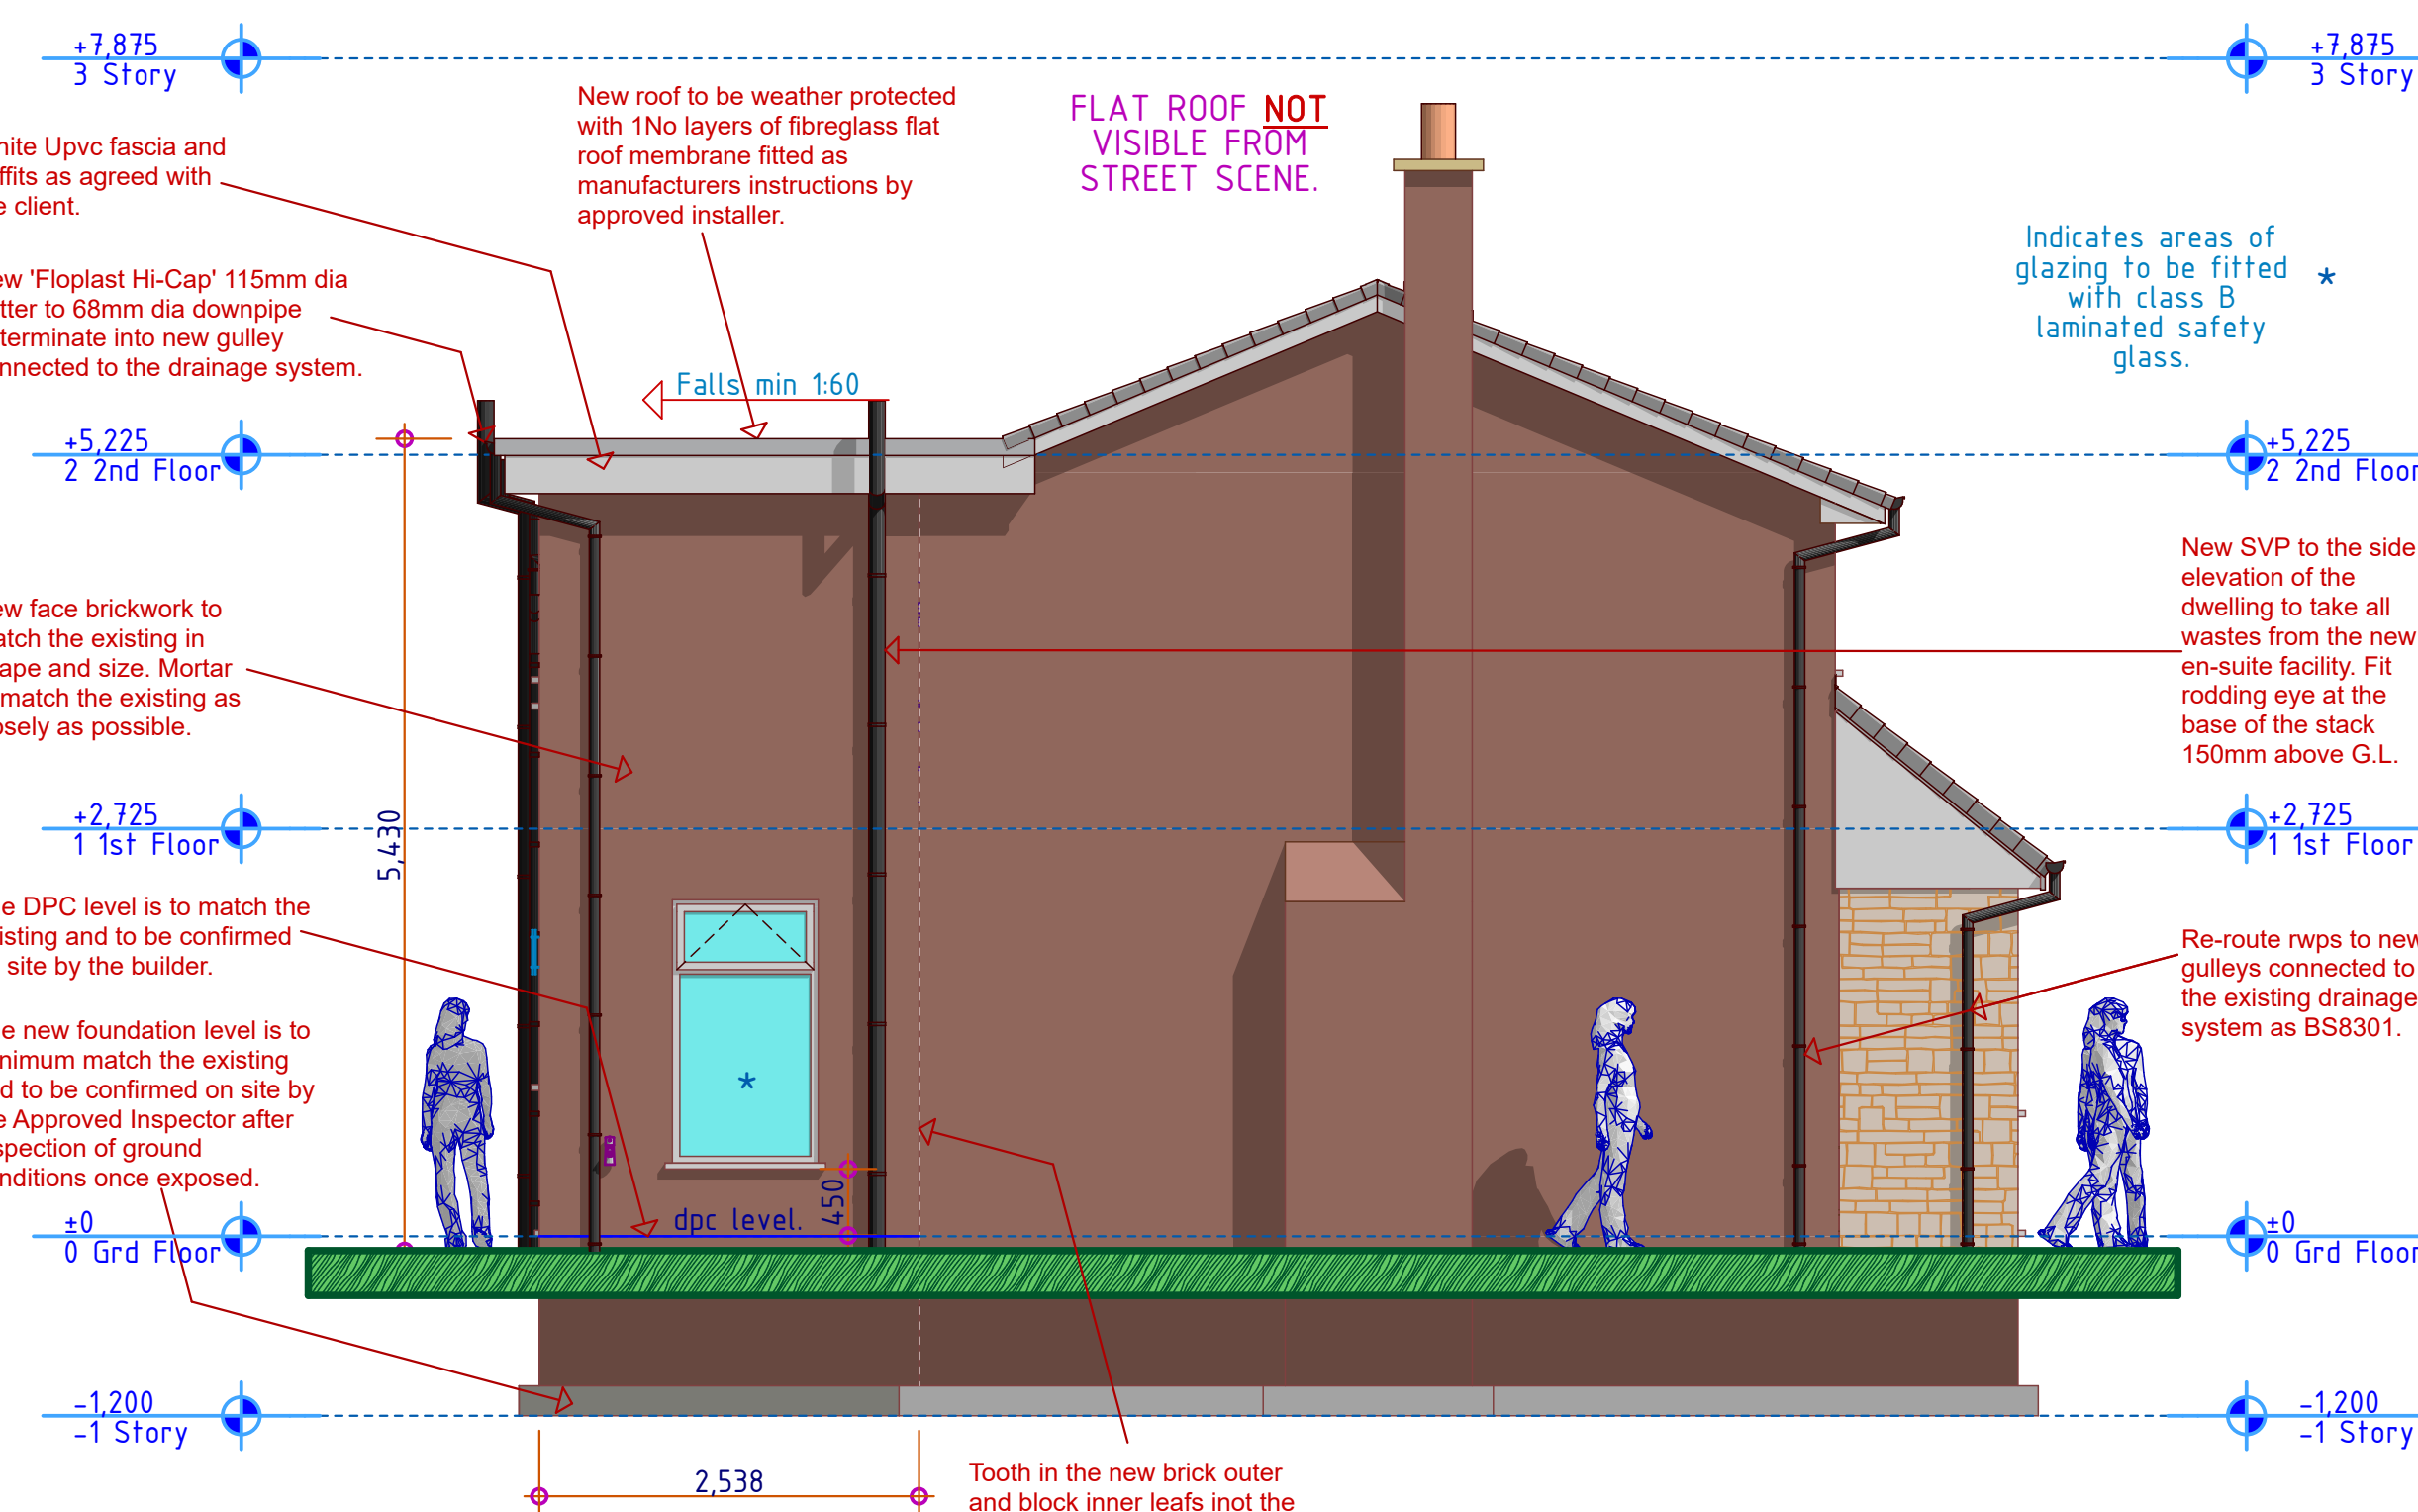

8 Proposed Side Elevation 1:50