




rear elevation

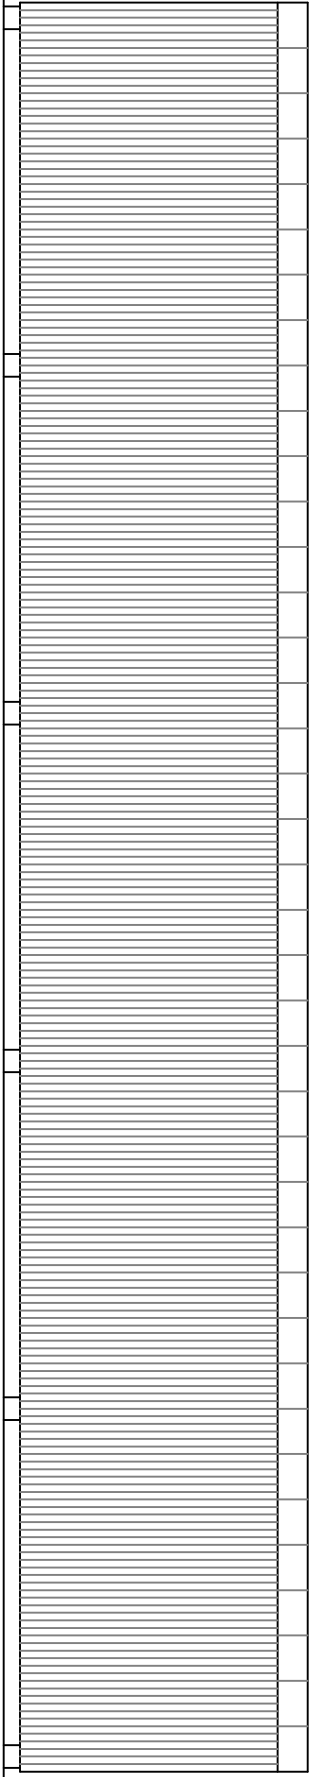


side elevation

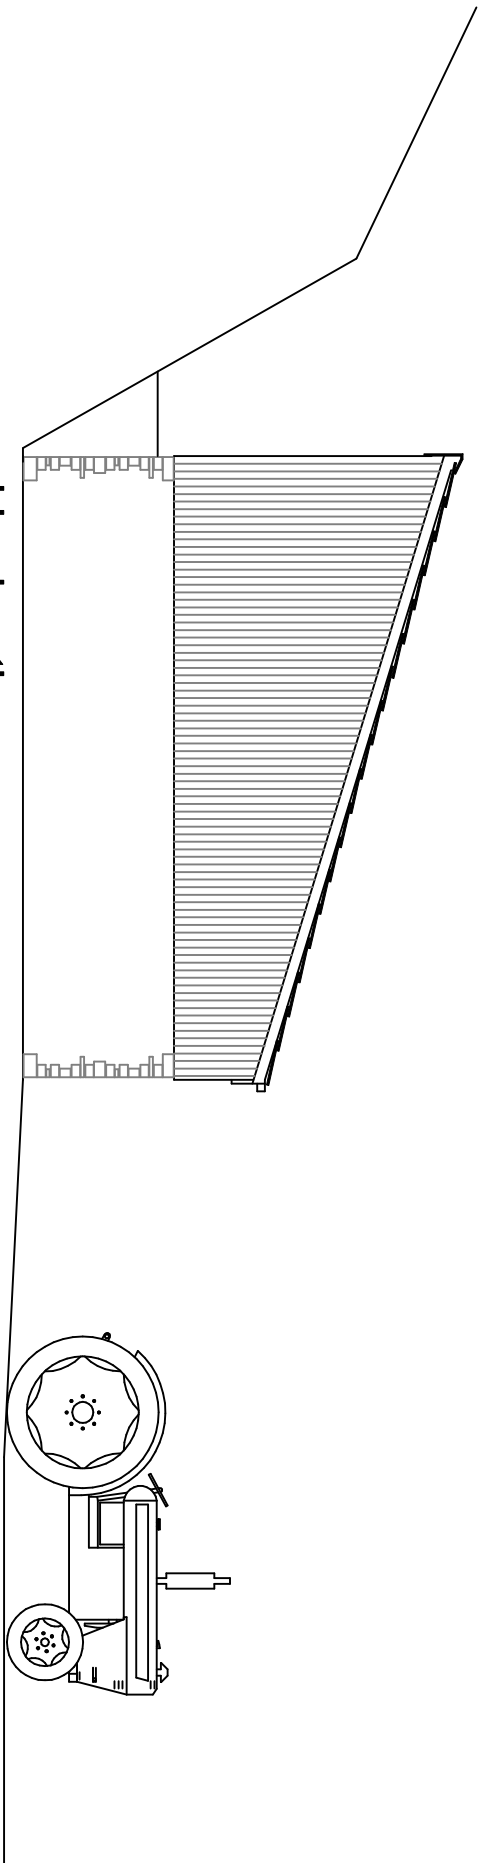


front elevation (facing west)

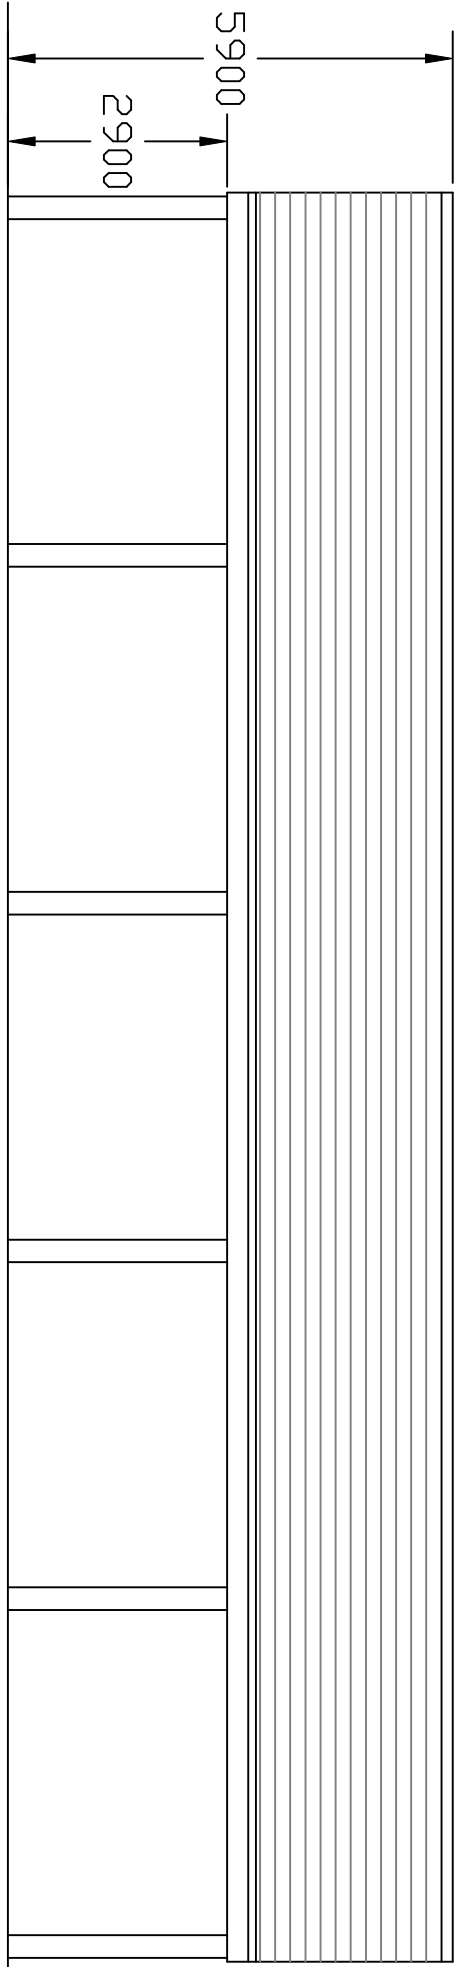


side elevation

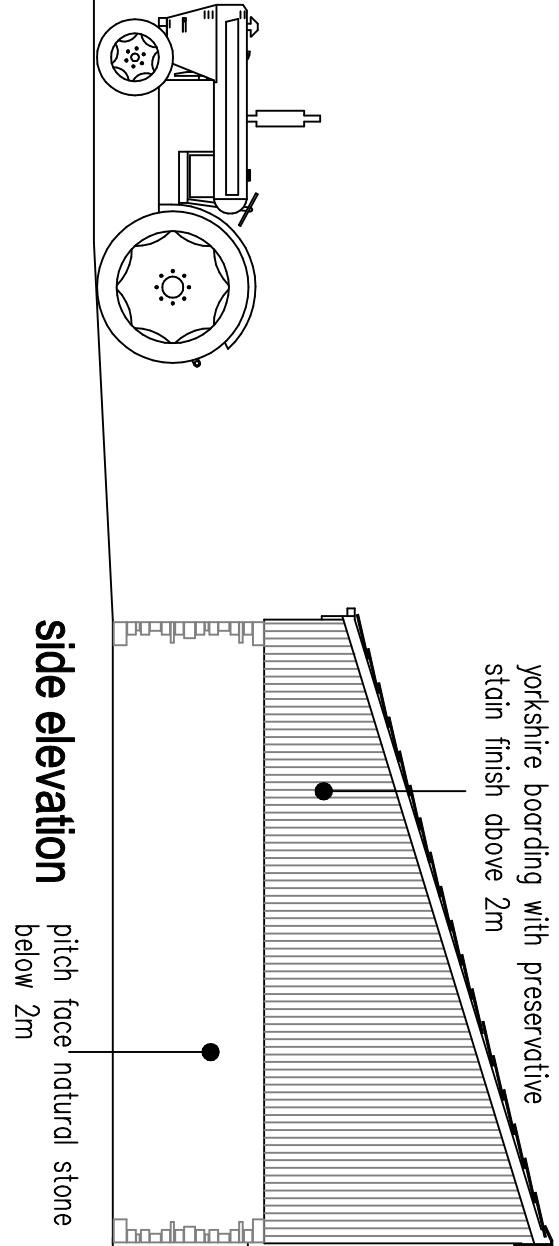


floor plan

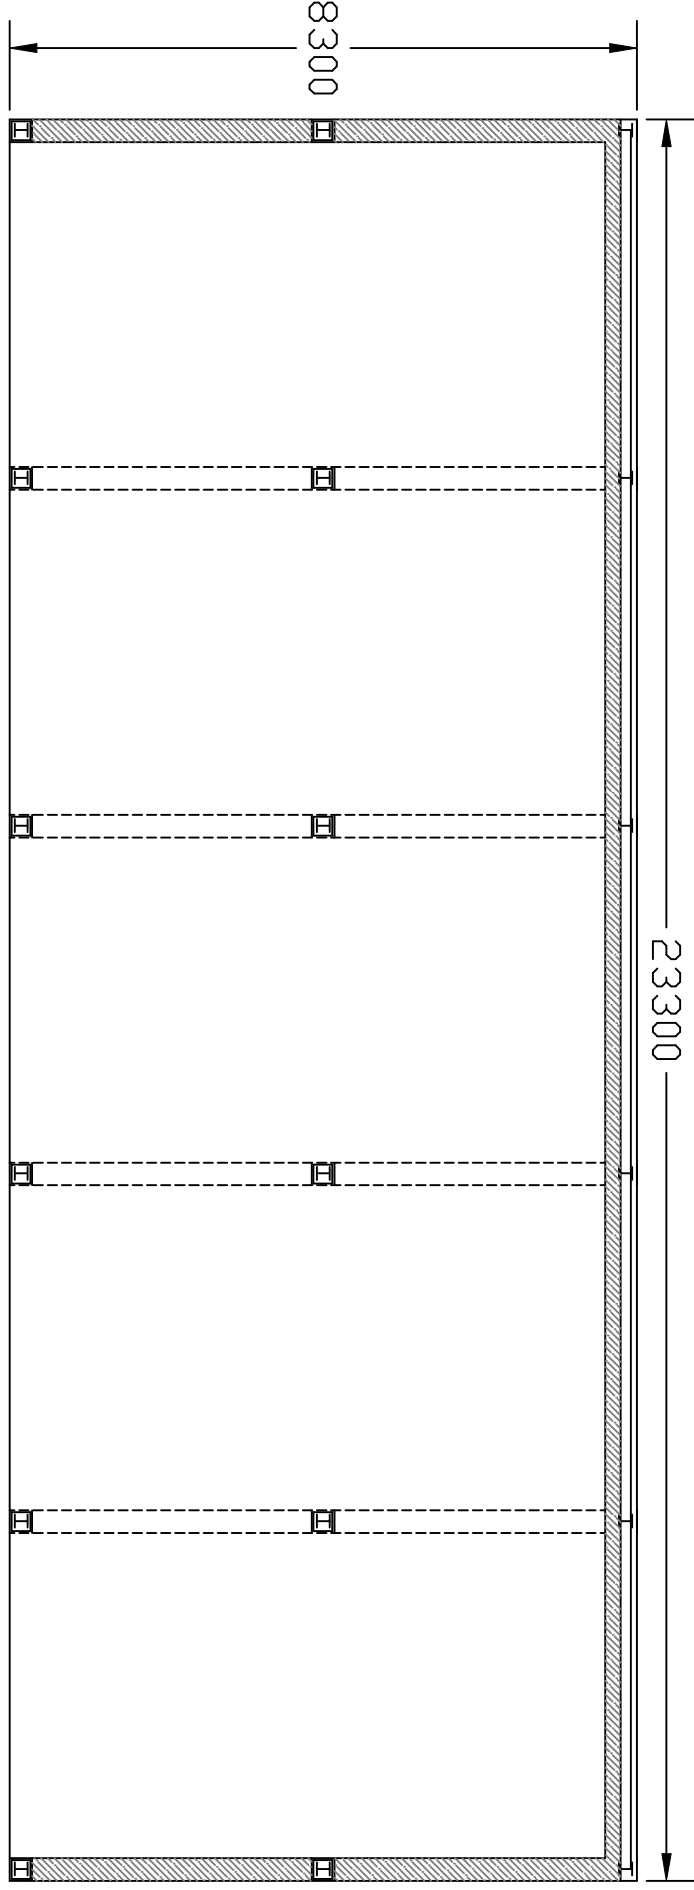



proposed cross section

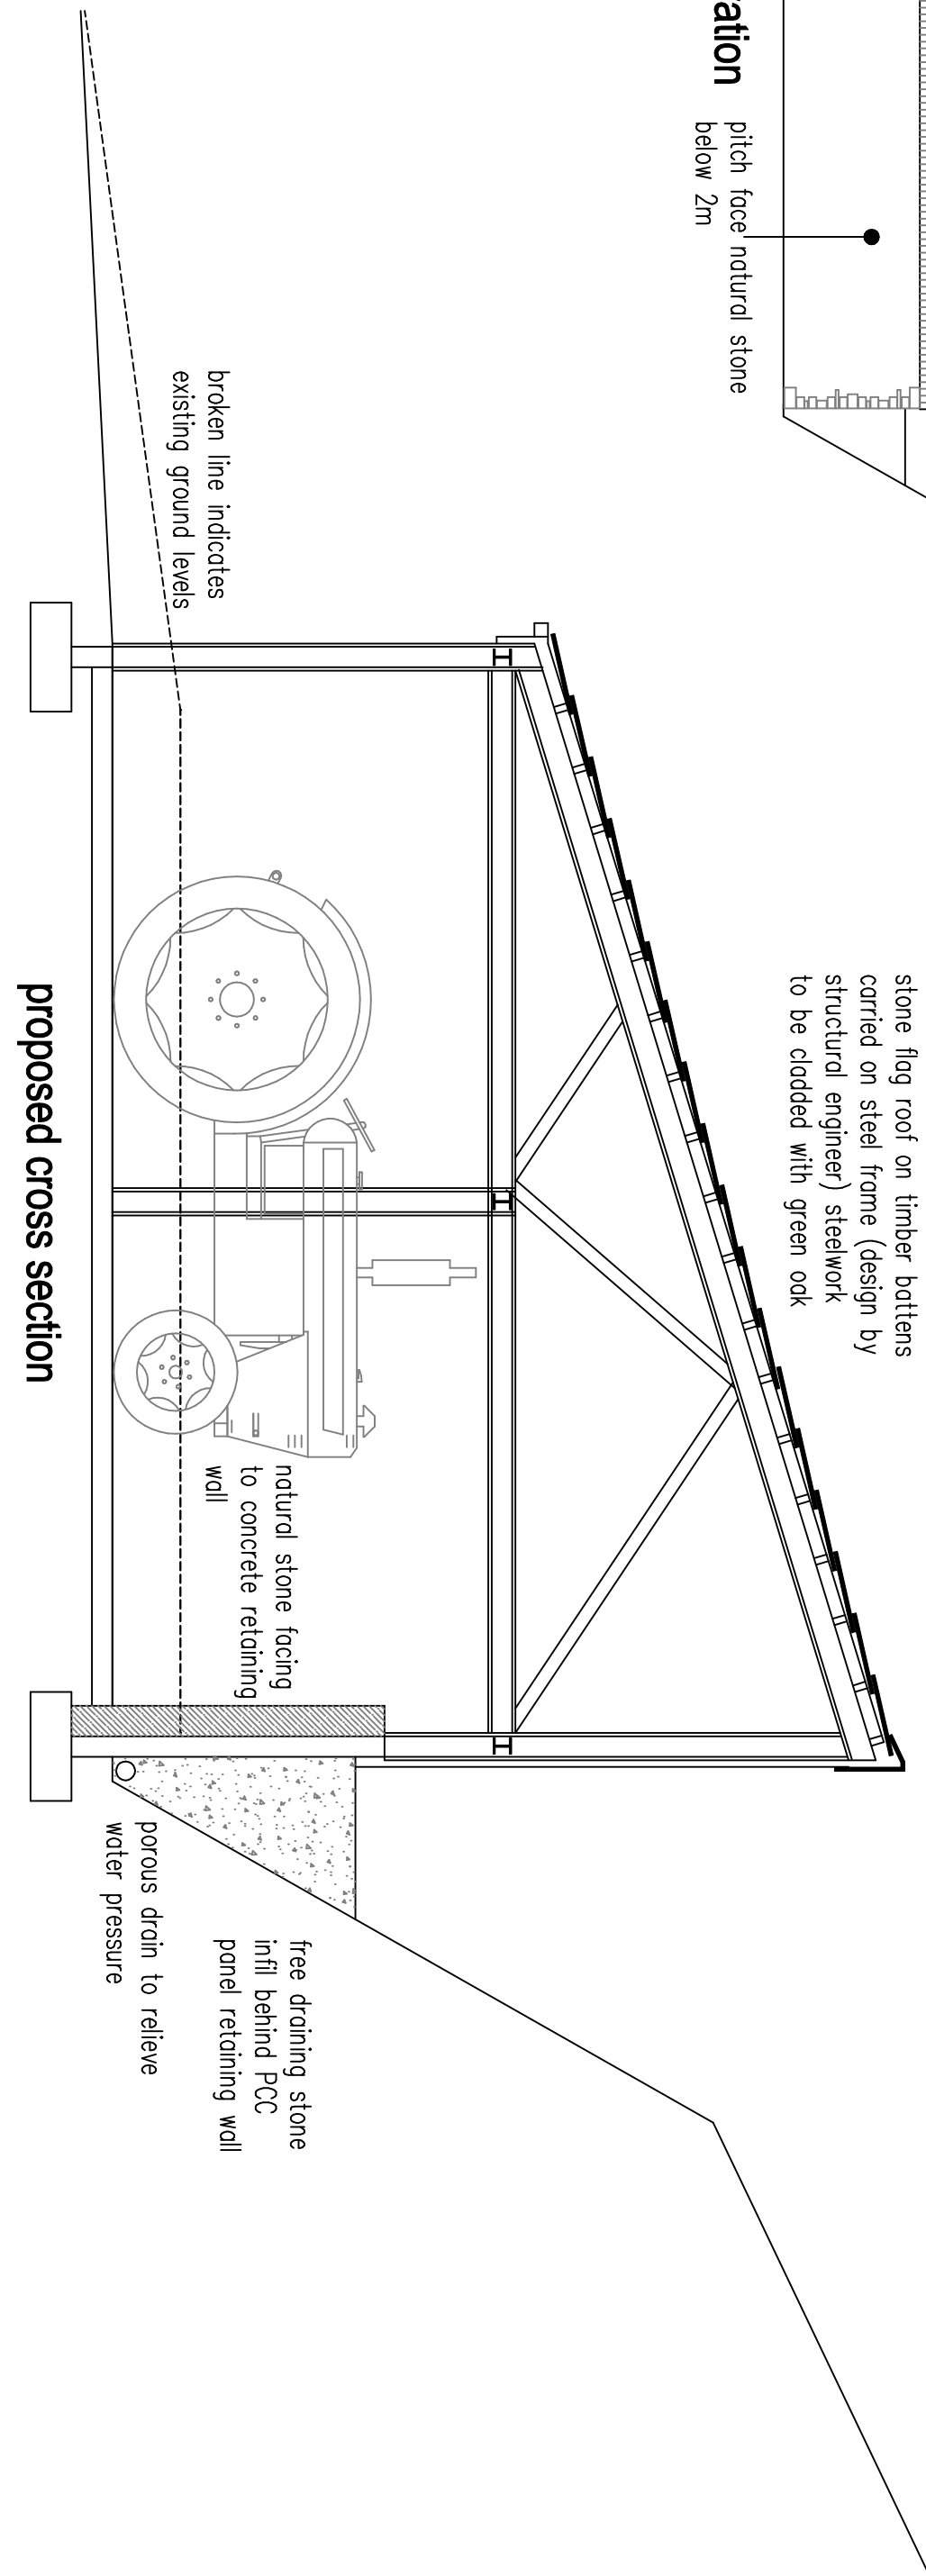

section along line A-A

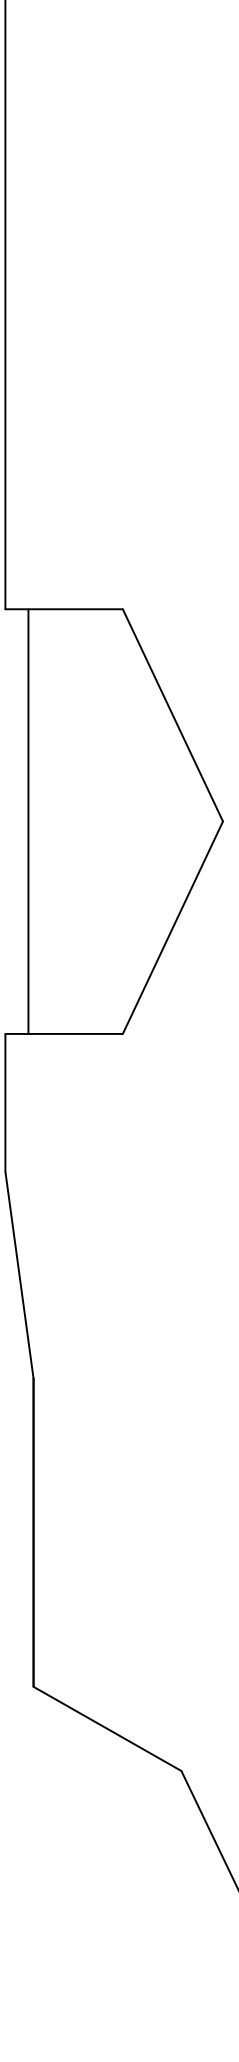


section along line A-A

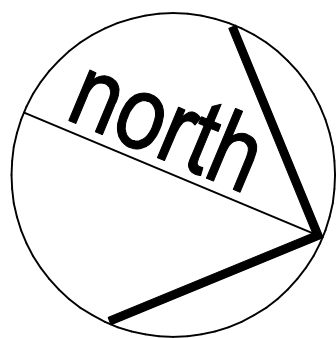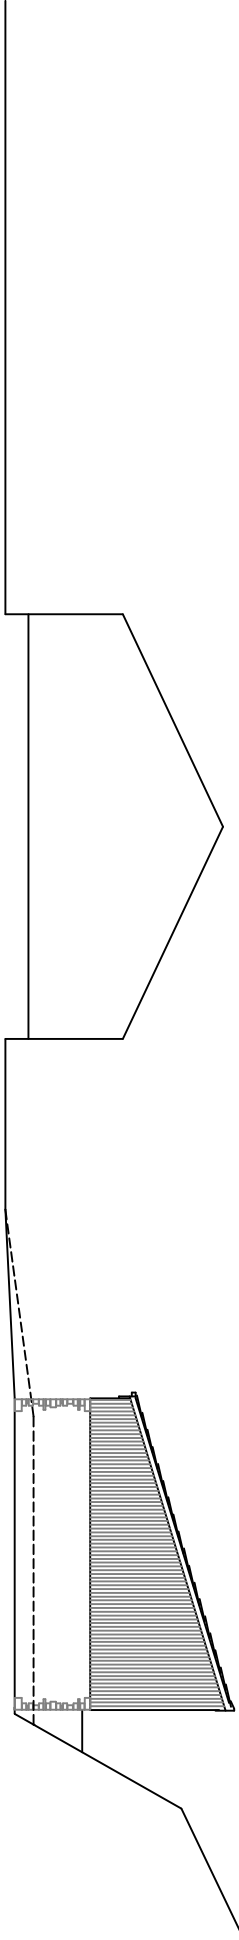

existing site plan (1:200)




proposed site plan (1:200)

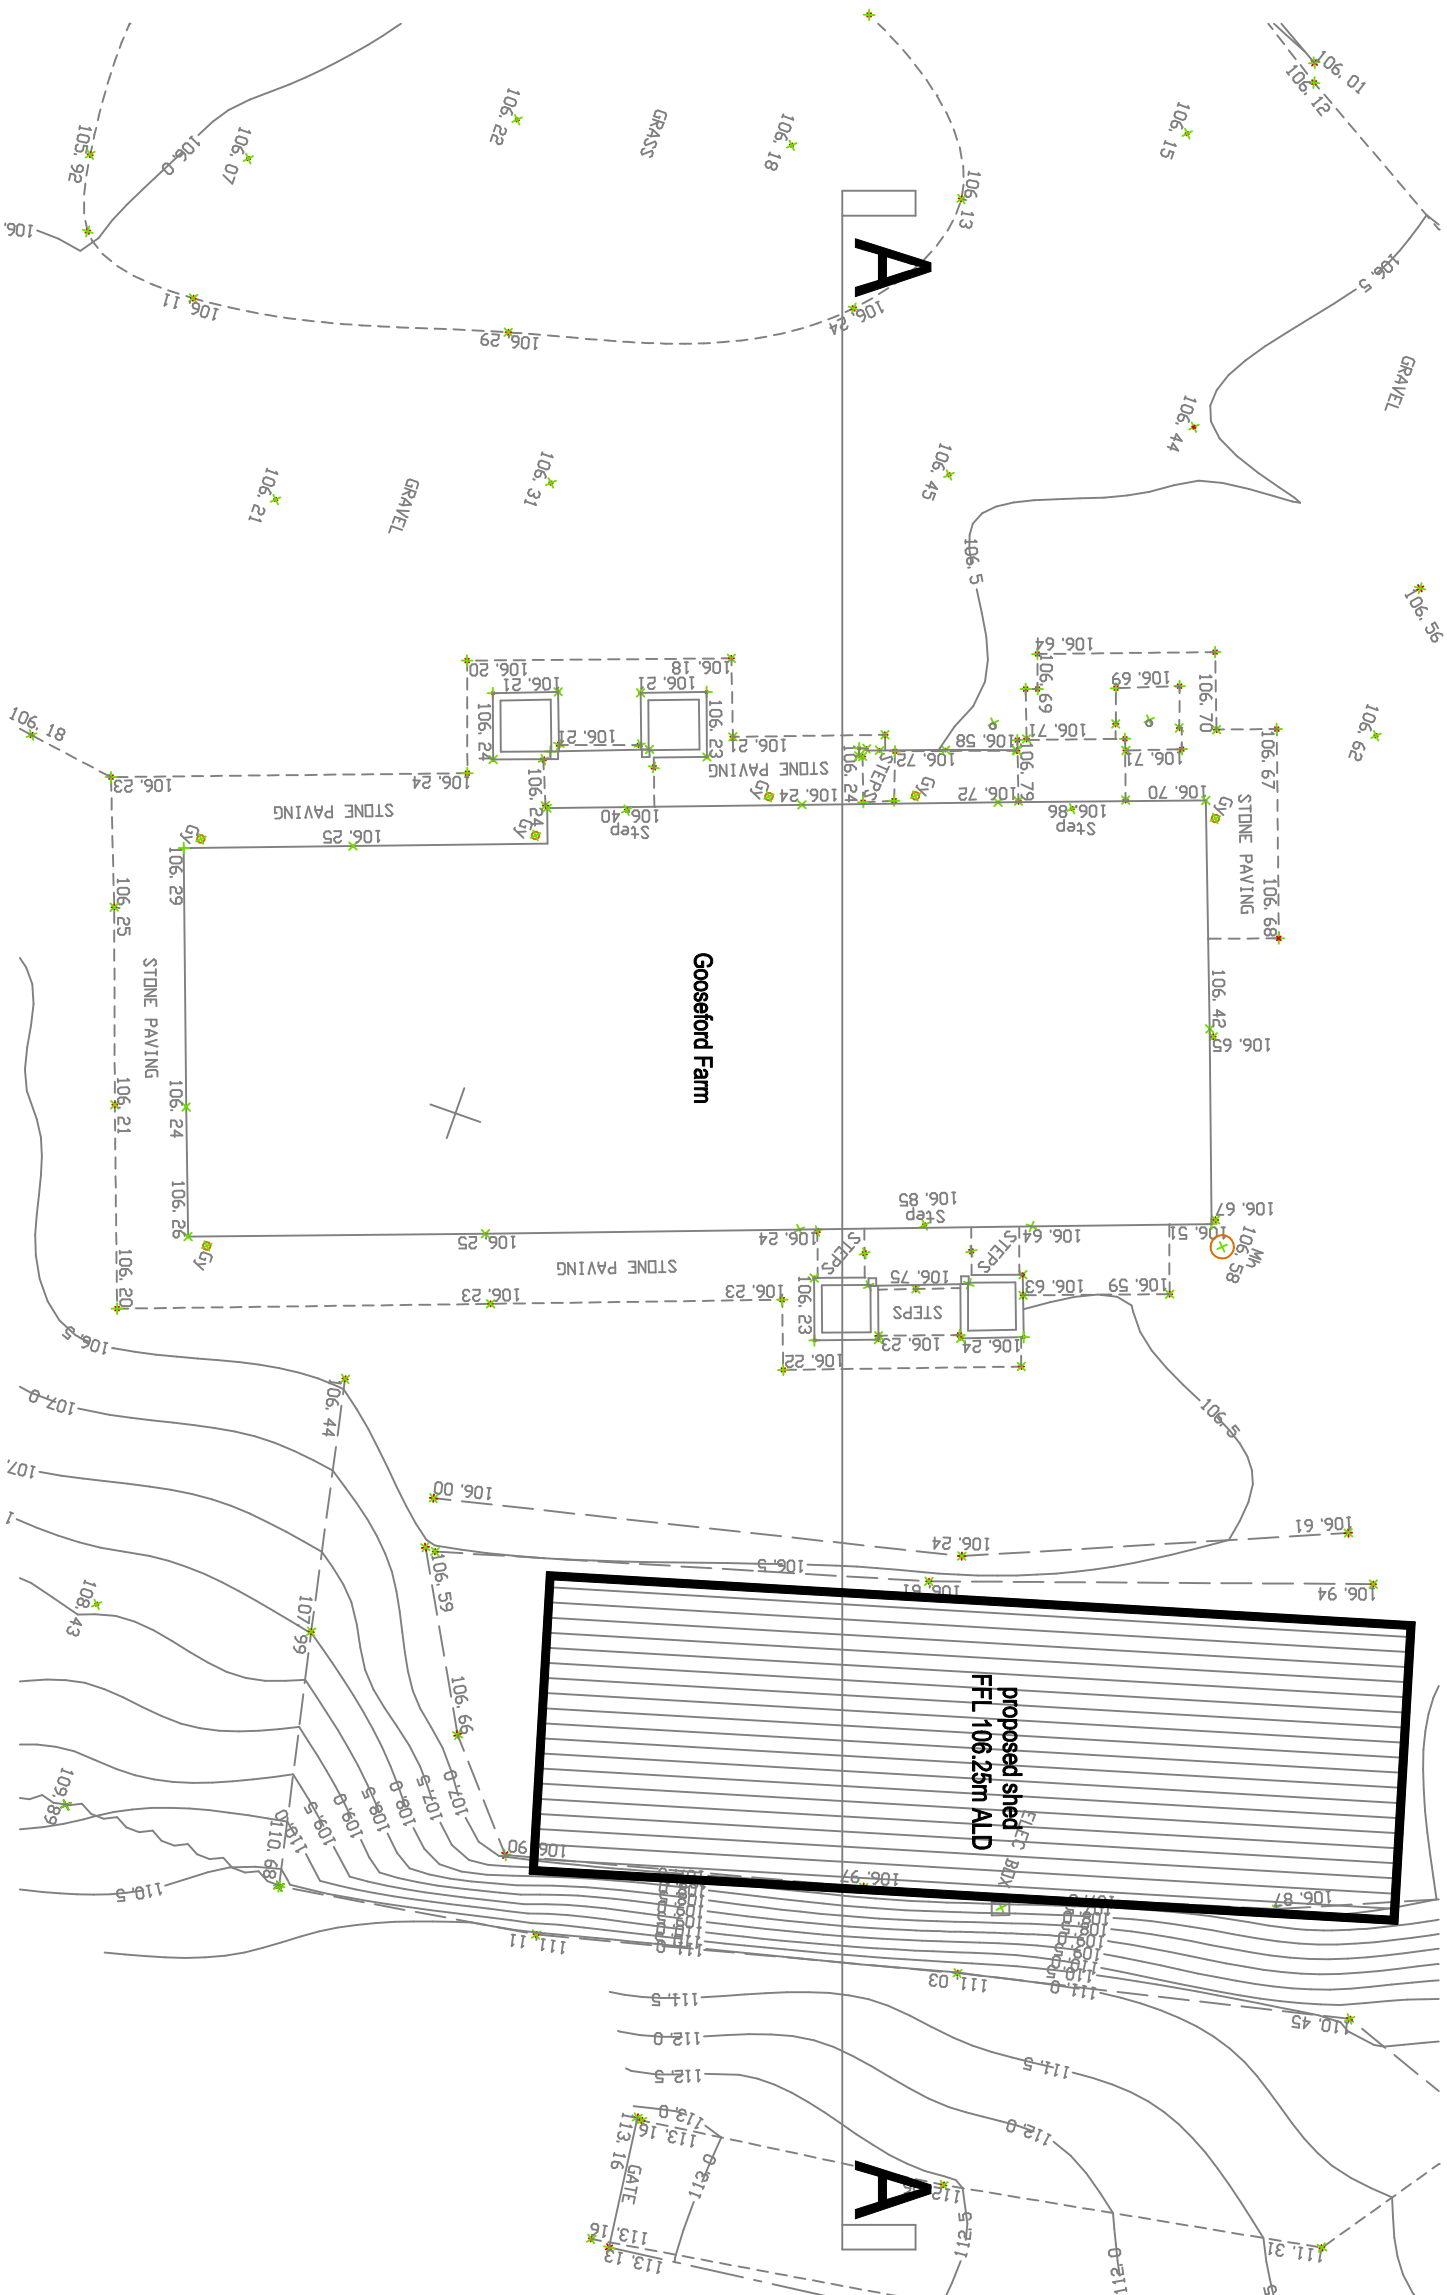

proposed open fronted tractor shed at
Gooseford Farm
Walmersley
Bury

scale 1:200 1:100 1:50 @ A1

 

drawing number GE-19-04-22