




- do not scale dimensions from this drawing
- all dimensions to be checked on-site and
discrepancies to be reported to the architects

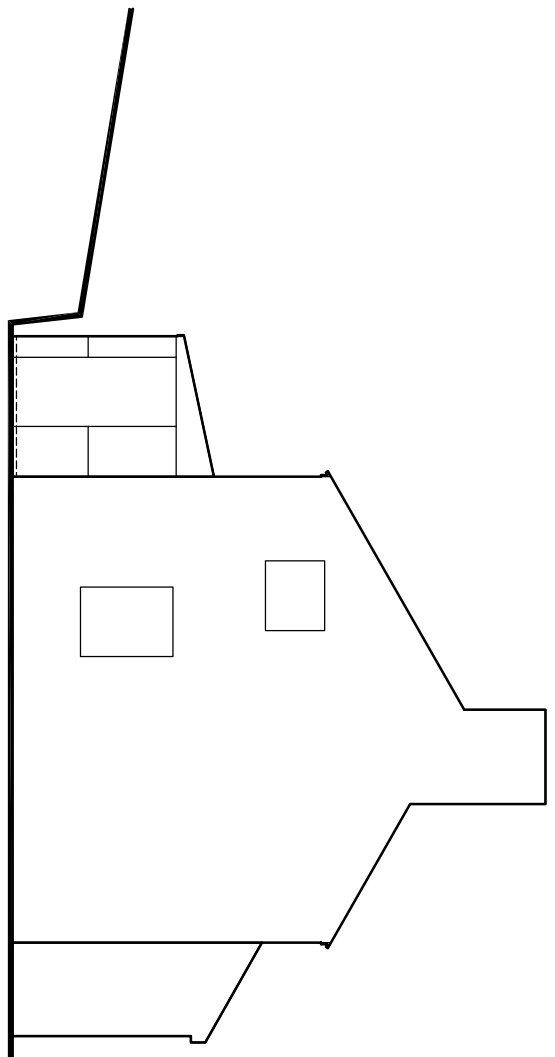

Gable Elevations (south)

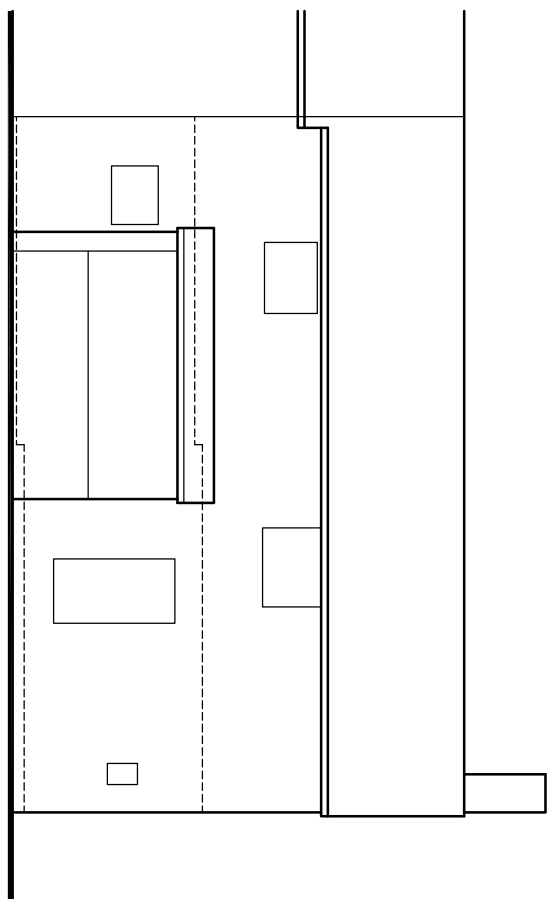


Rear Elevation (north)

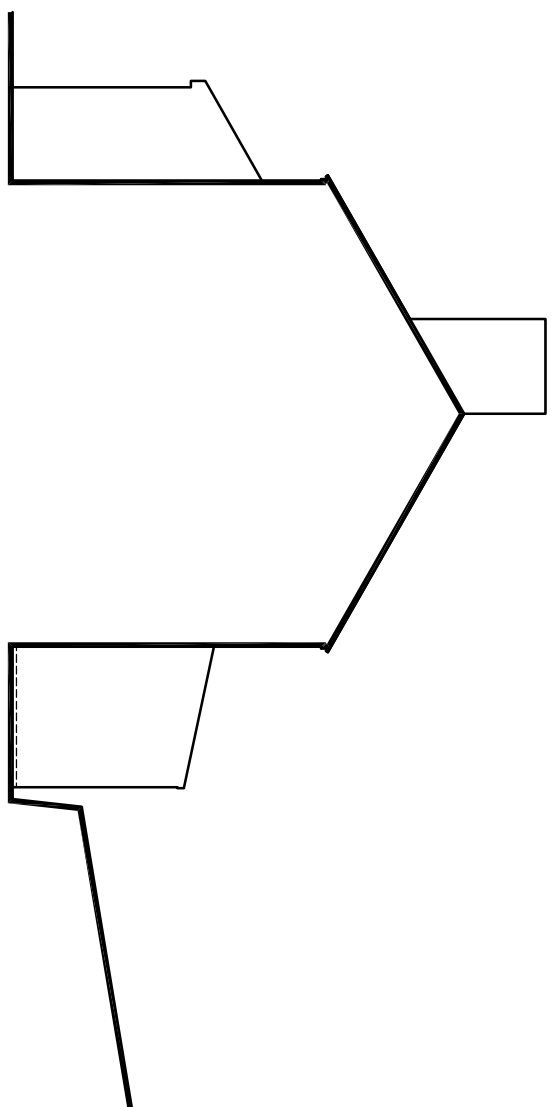


Gable Elevations (north)



Elevations scale 1:100

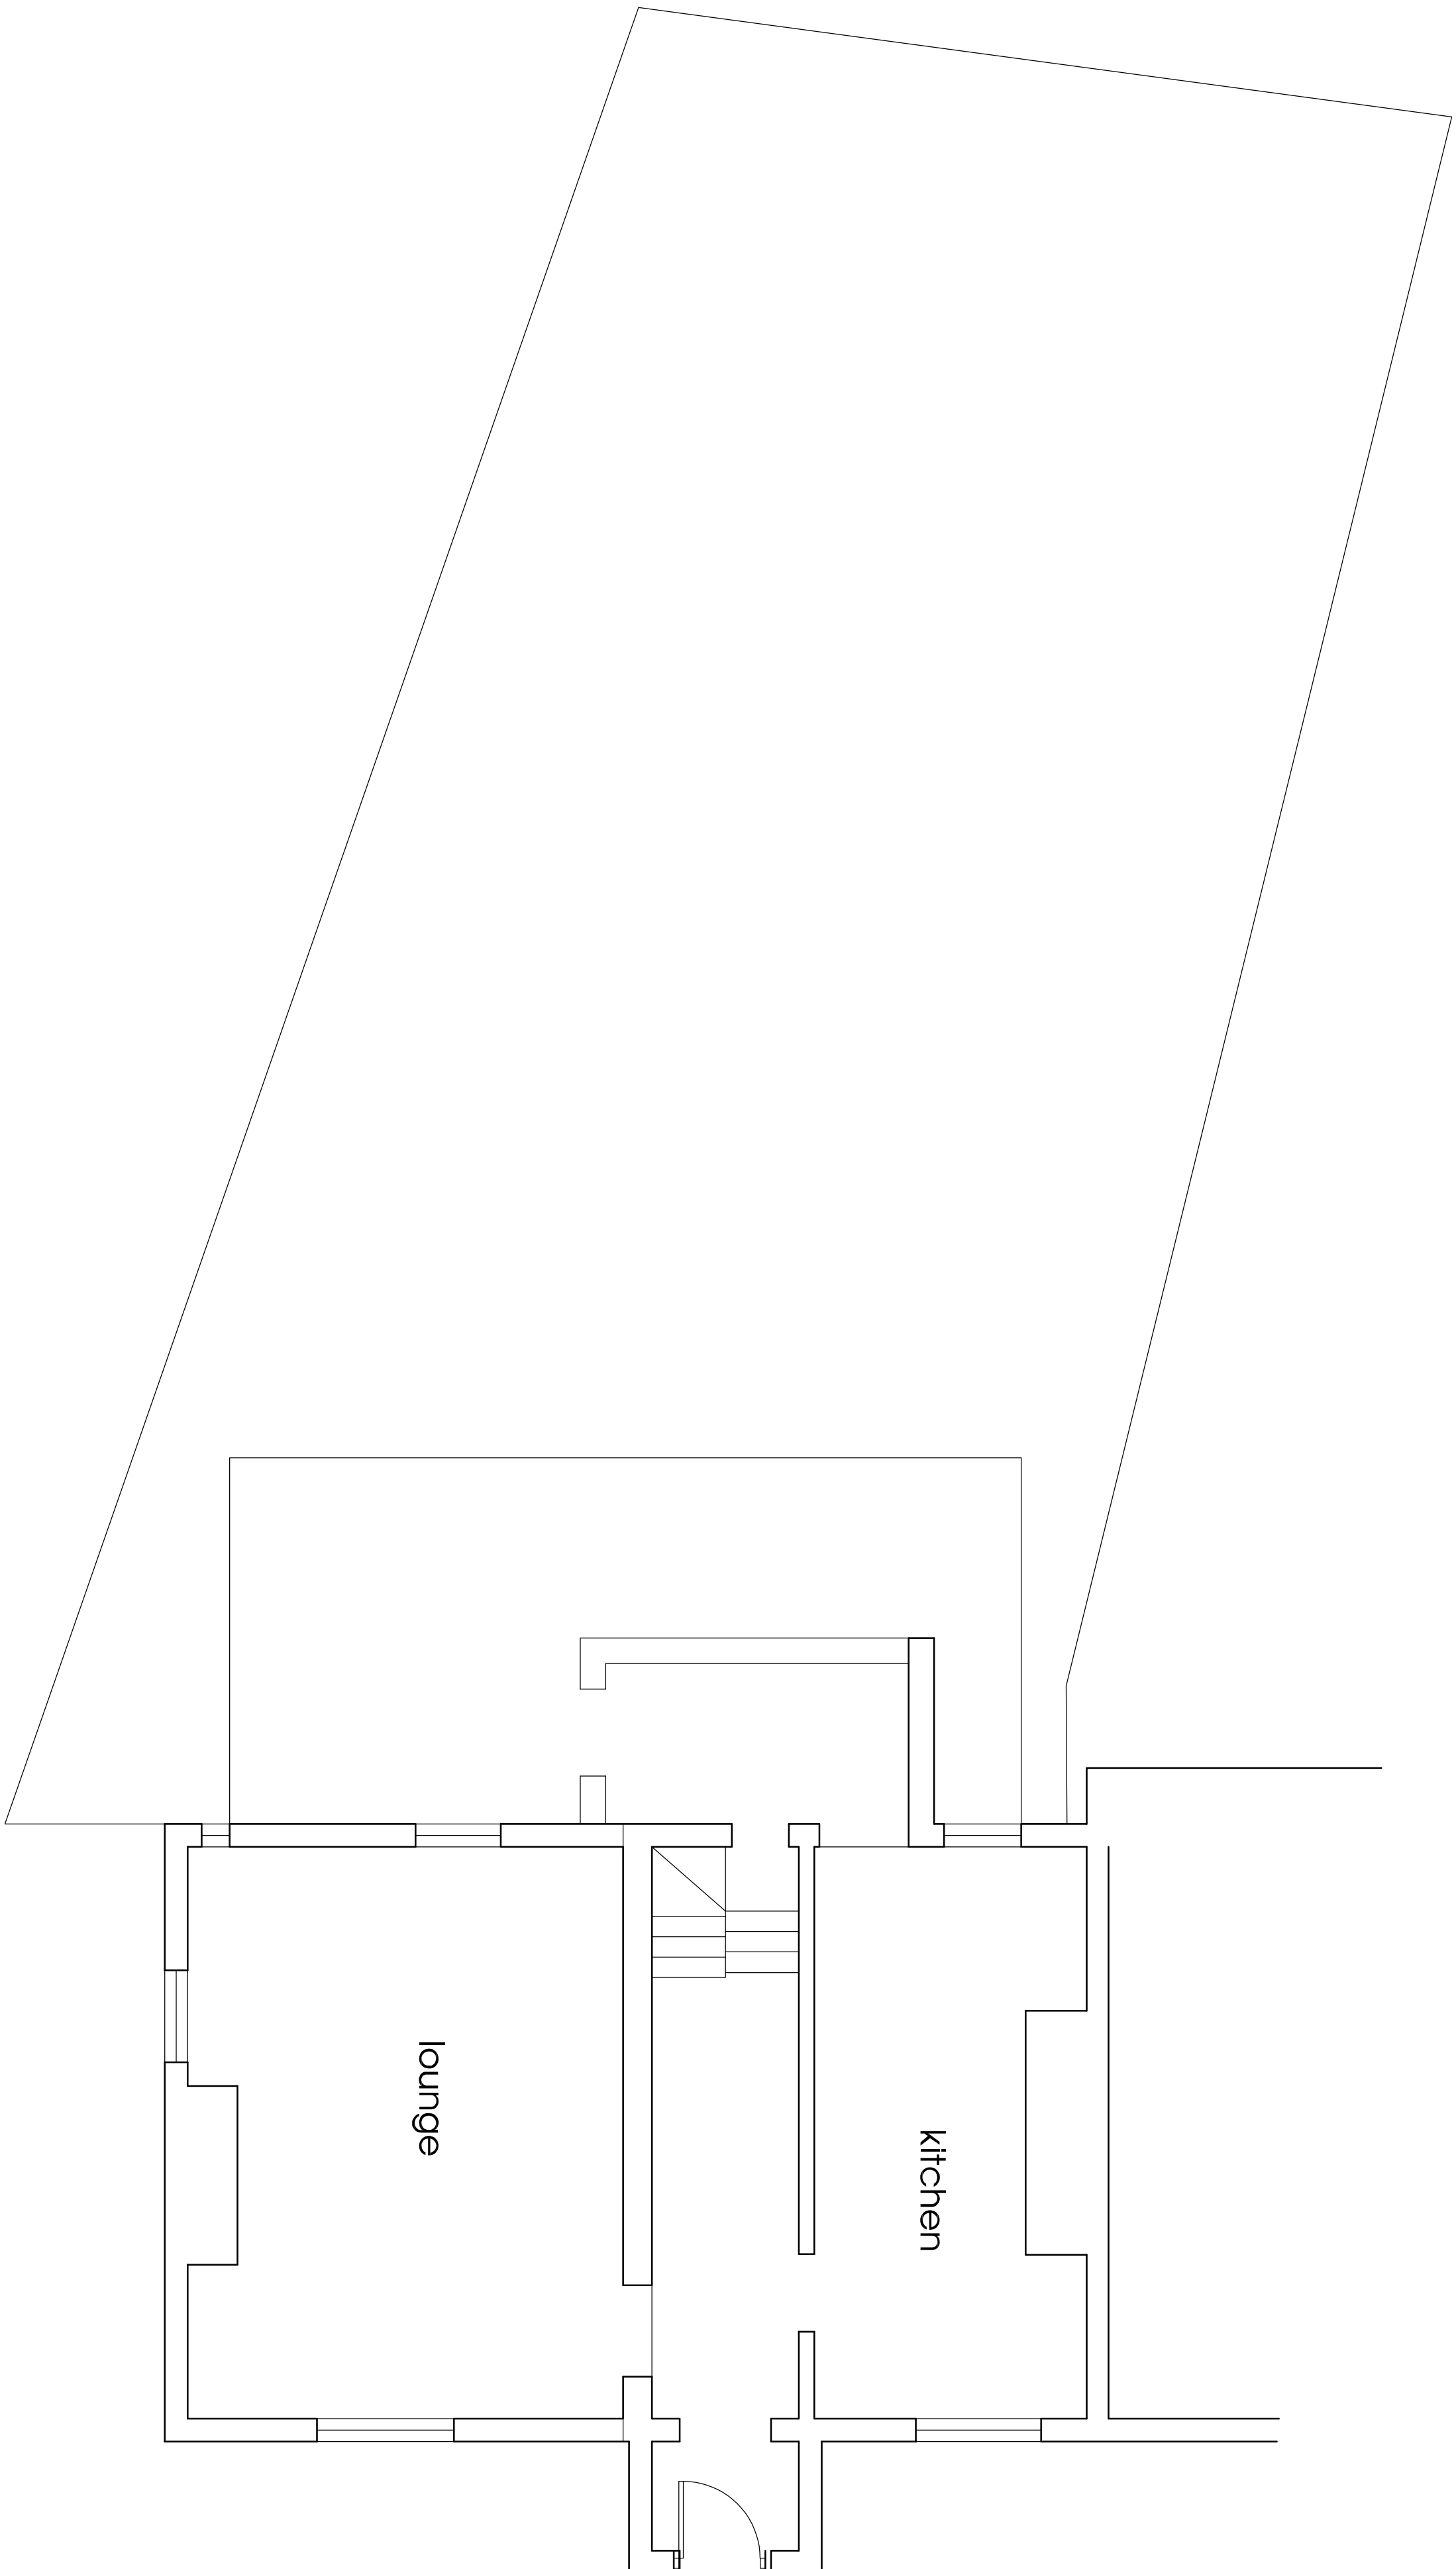

Ground Floor Plan scale 1:50

 

Client

Mrs J Caine

Project

Proposed Rear Extension
54 Harwood Road, Tottington,
Bury, BL8 3PY

Title

Existing Layouts

Drawing Number

1233:02

Revision

A

Scale

As shown A1

Date

May 23

Drawn by

RH

Staus

fisk
& associates
architects

20 Chorley road, Swinton, Manchester, M27 5QJ
t - 0161 793 5300 e - info@rnfisk.co.uk

