


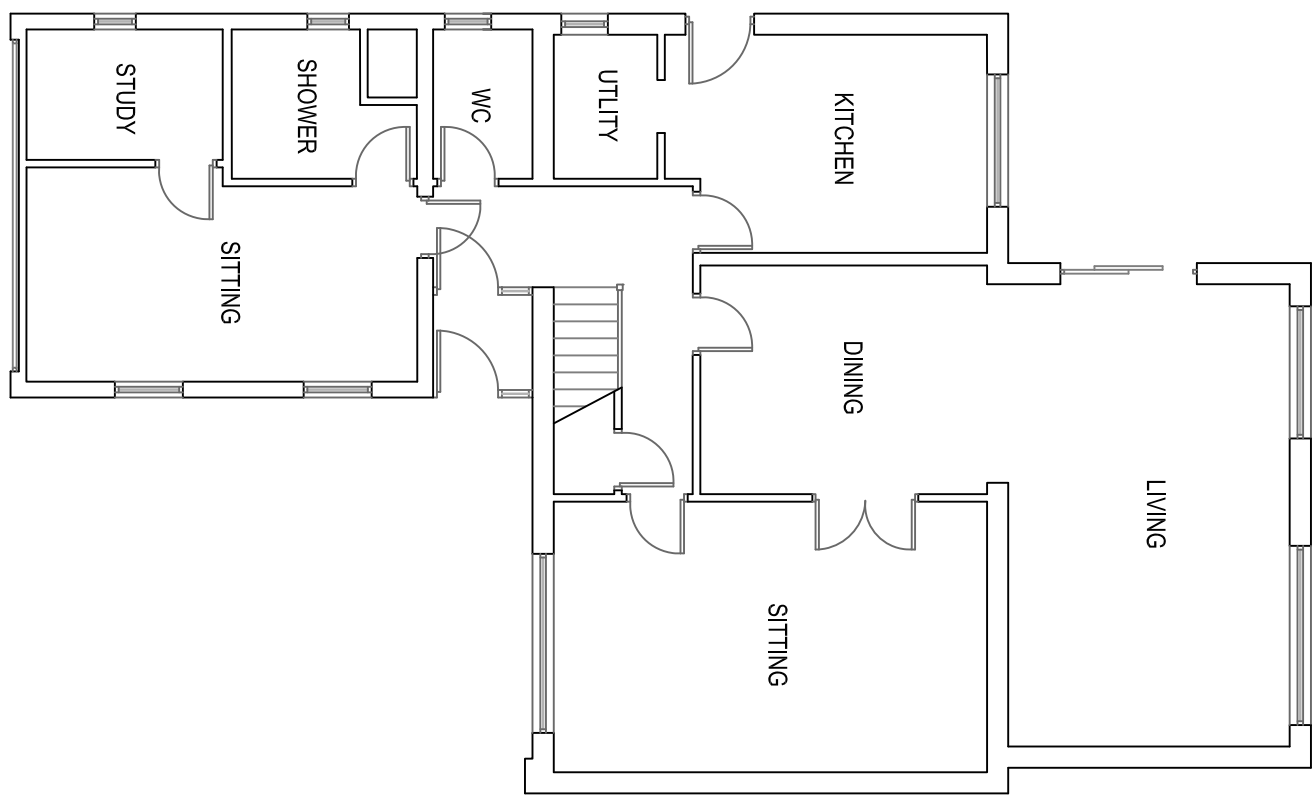


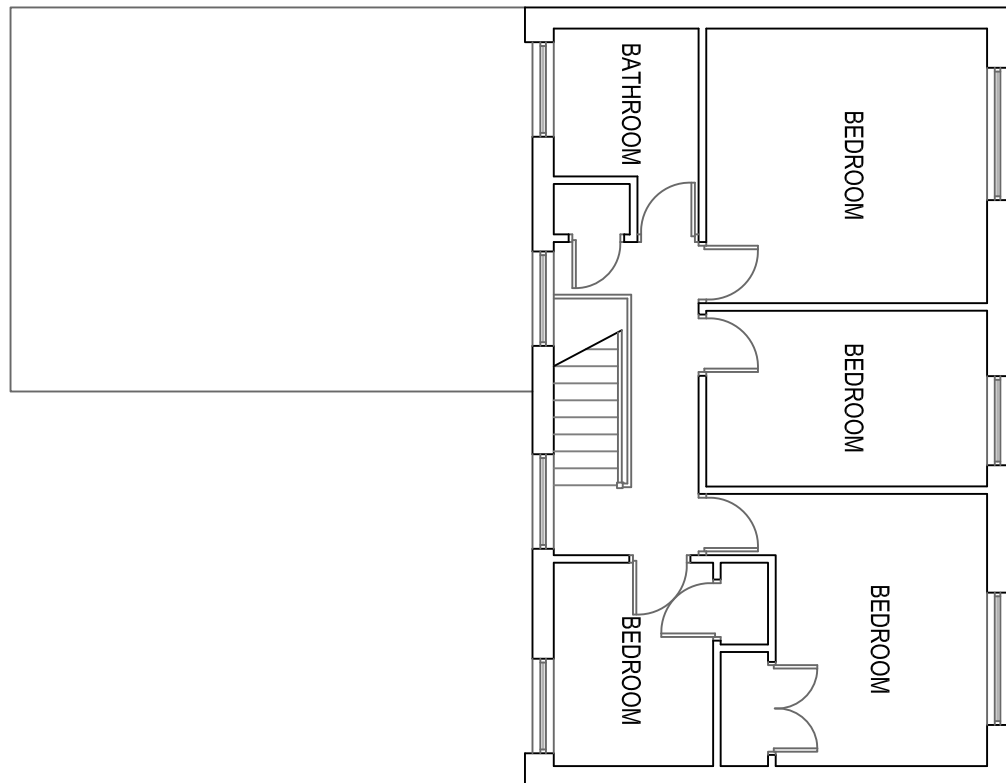


EXISTING GF PLAN 1:100

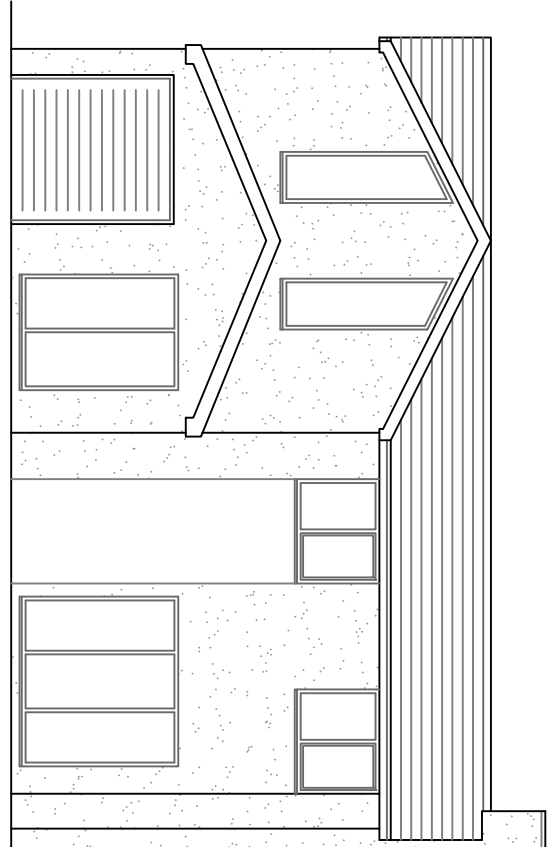


EXISTING FF PLAN 1:100

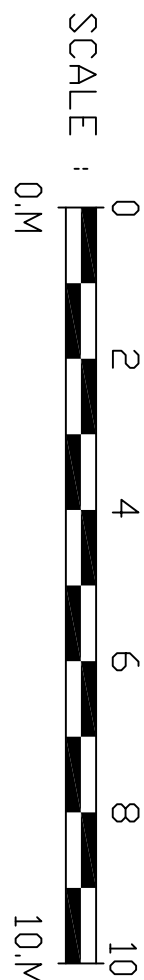

No. 9

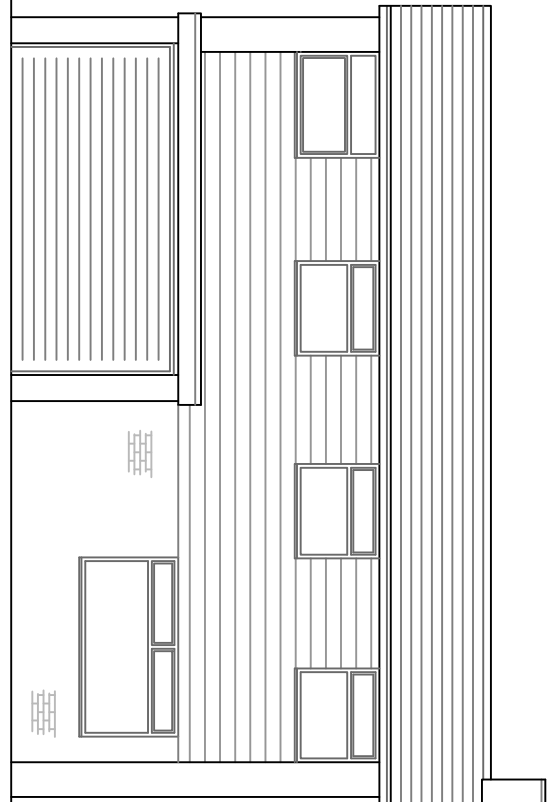


No. 11

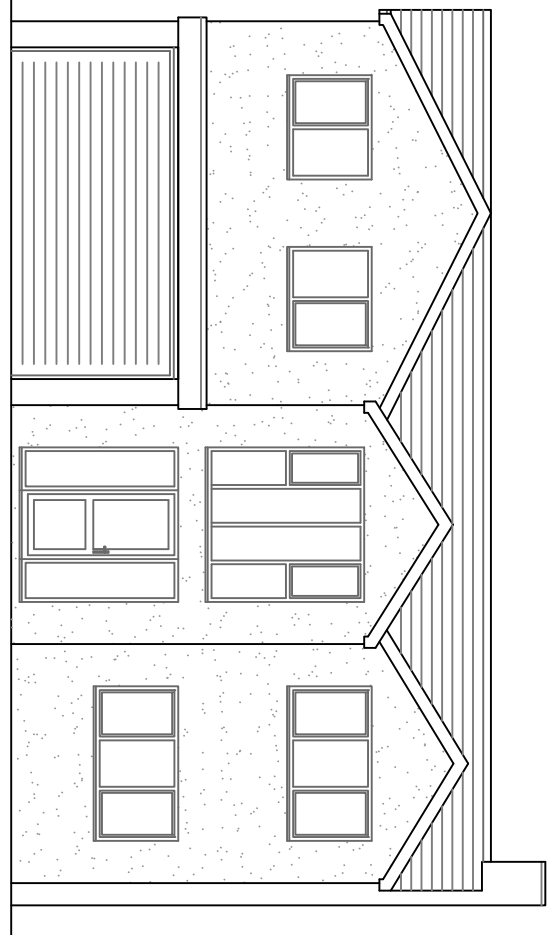


No. 13


EXISTING FRONT ELEVATION STREET SCENE 1:100

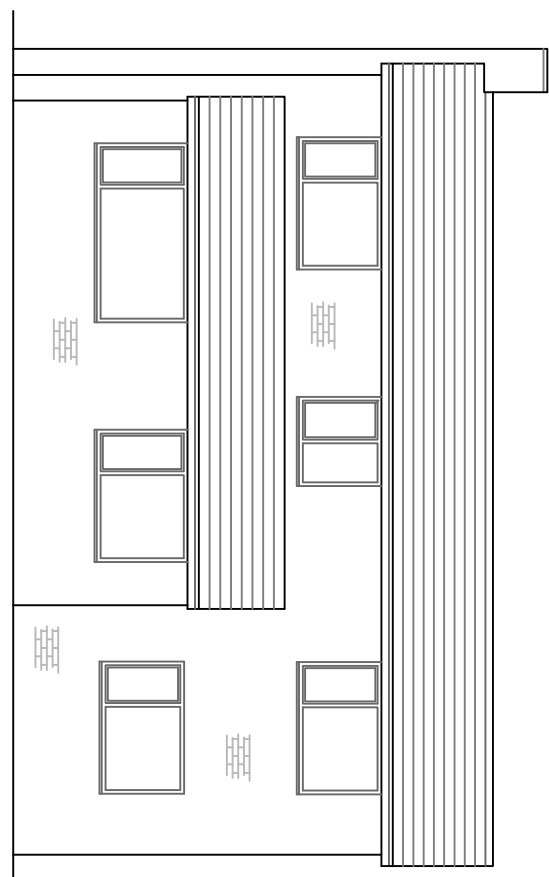


EXISTING REAR ELEVATION 1:100

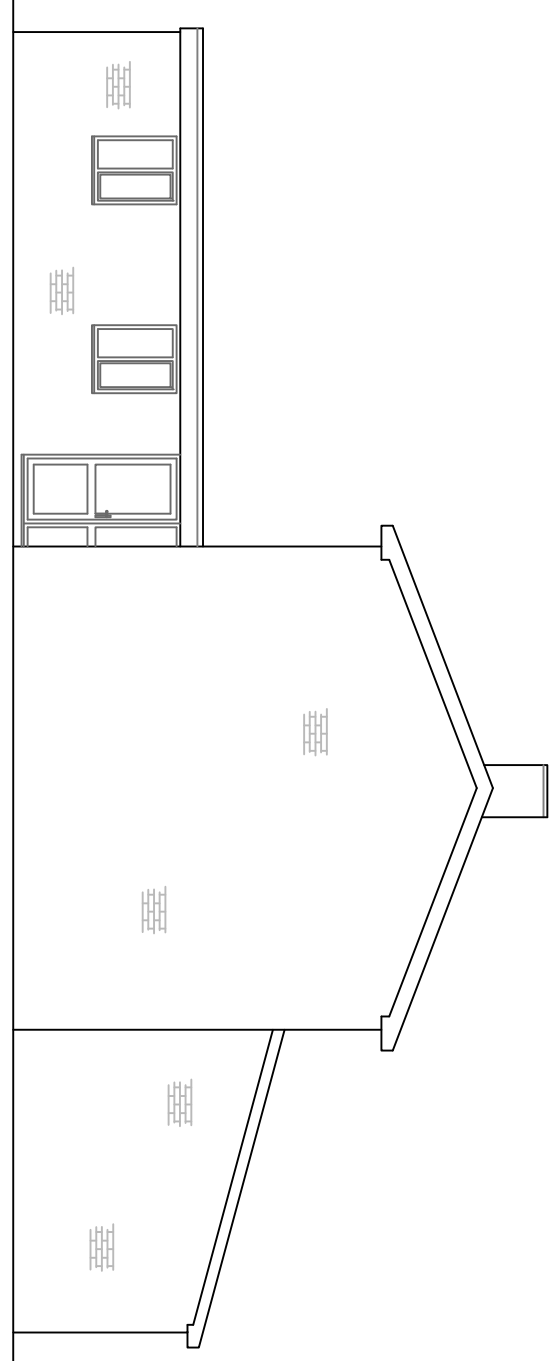


EXISTING SIDE ELEVATION 1:100

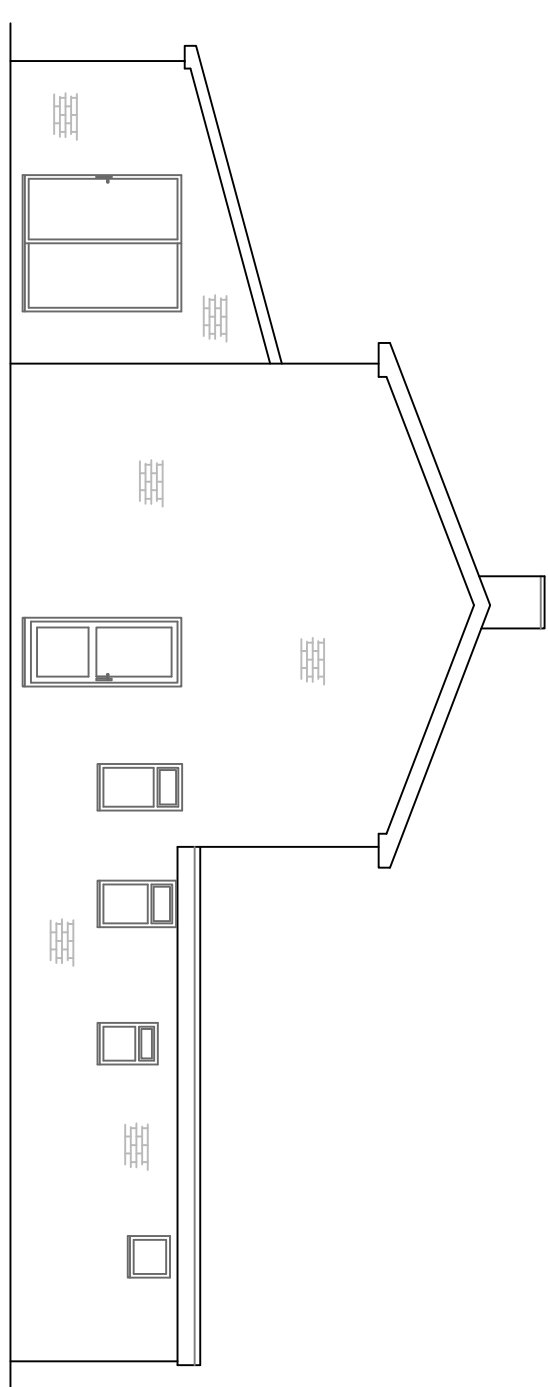


EXISTING SIDE ELEVATION 1:100

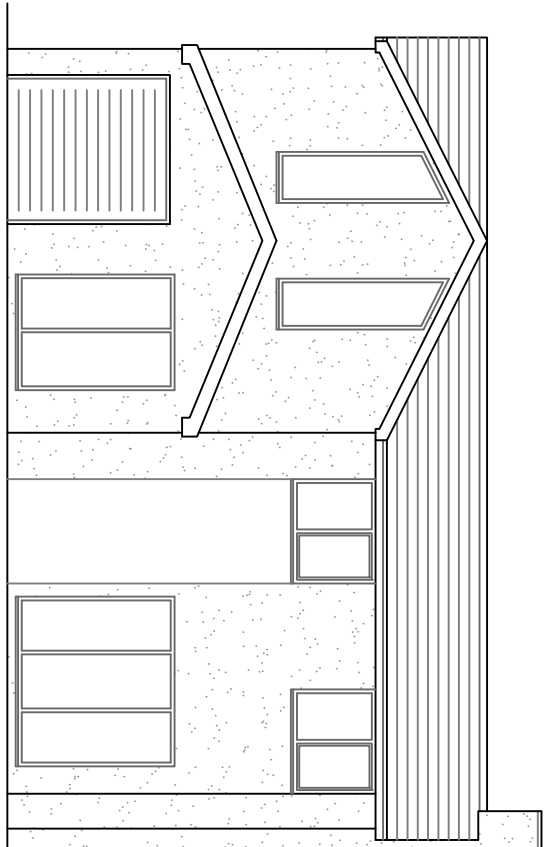

No. 9

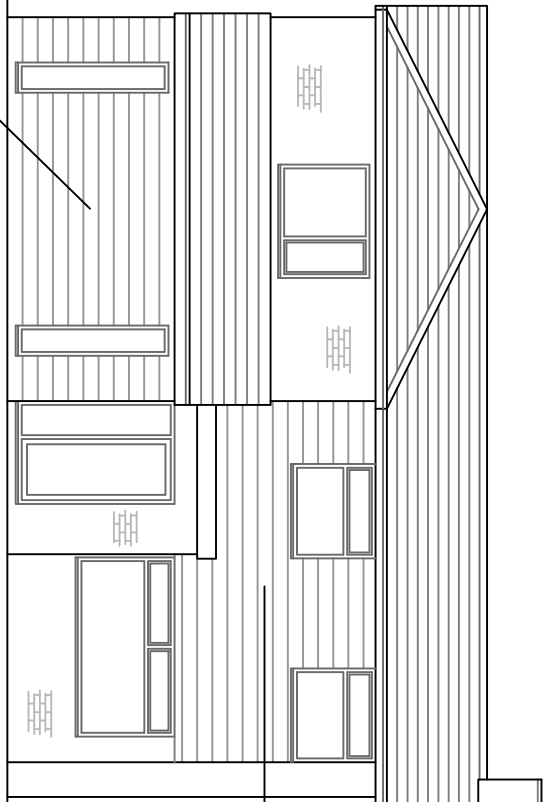

No. 11

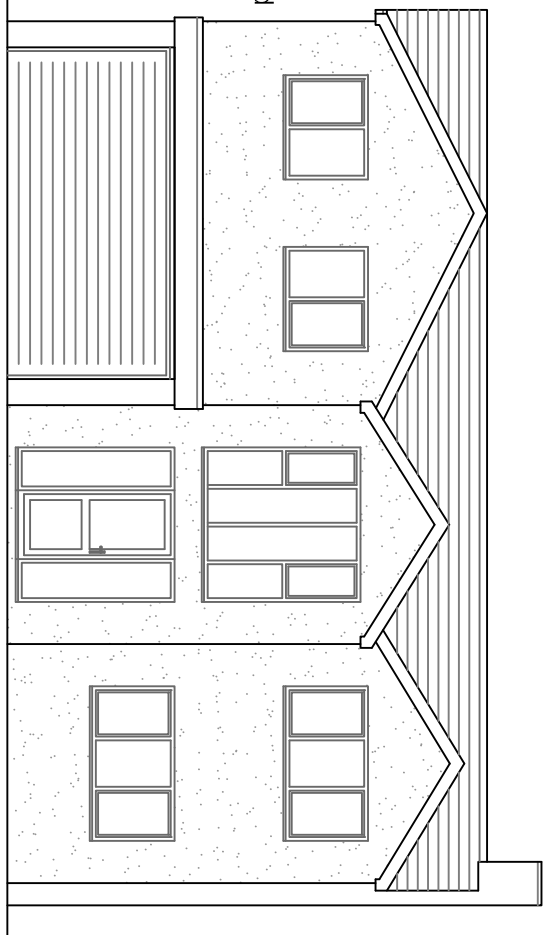

No. 13

PROPOSED FRONT ELEVATION STREET SCENE 1:100

Cedar wood panelling

LIVING

DINING

SITTING

KITCHEN

UTILITY


WC

SHOWER



SITTING

STUDY


PROPOSED GF PLAN 1:100

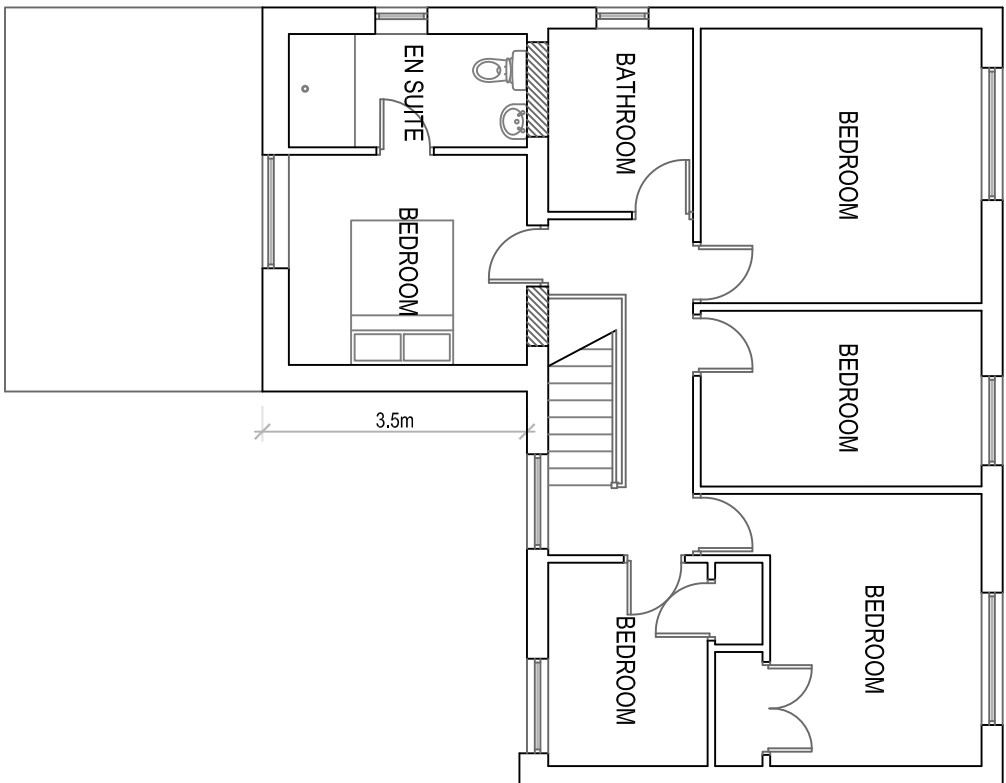


PROPOSED FF PLAN 1:100

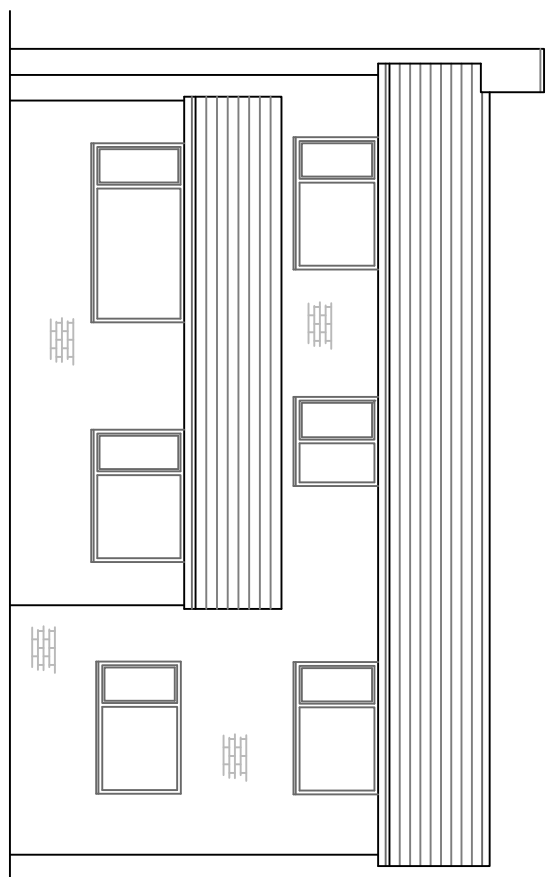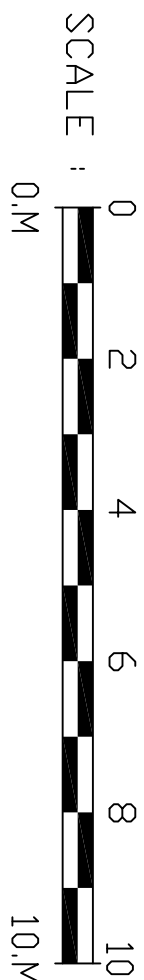


PROPOSED REAR ELEVATION 1:100

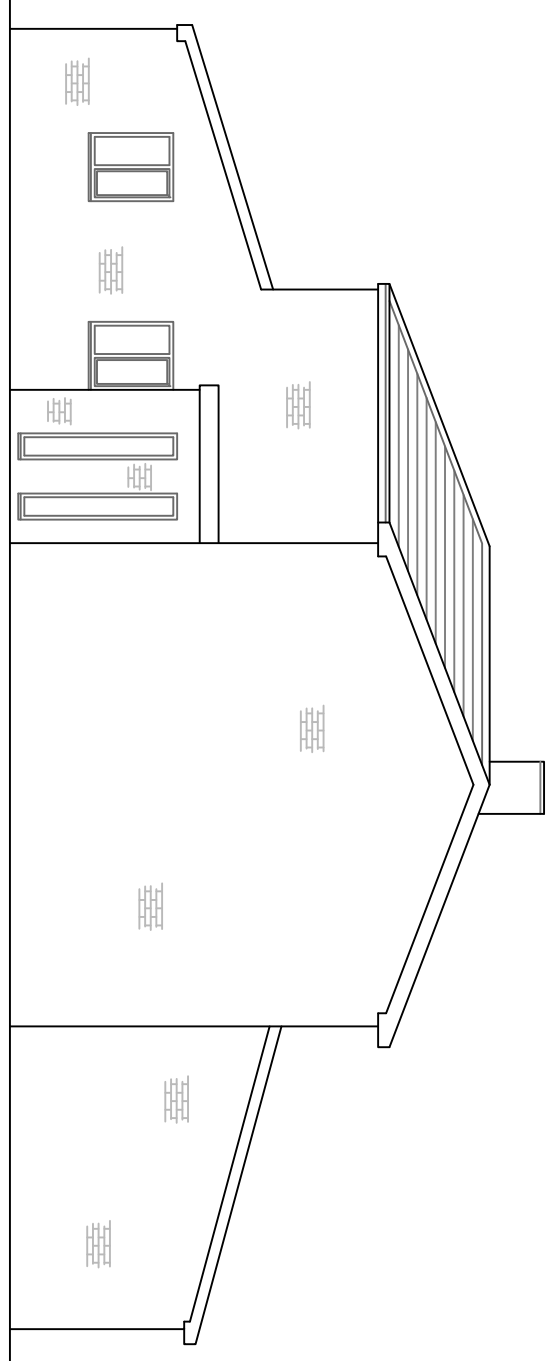

PROPOSED SIDE ELEVATION 1:100

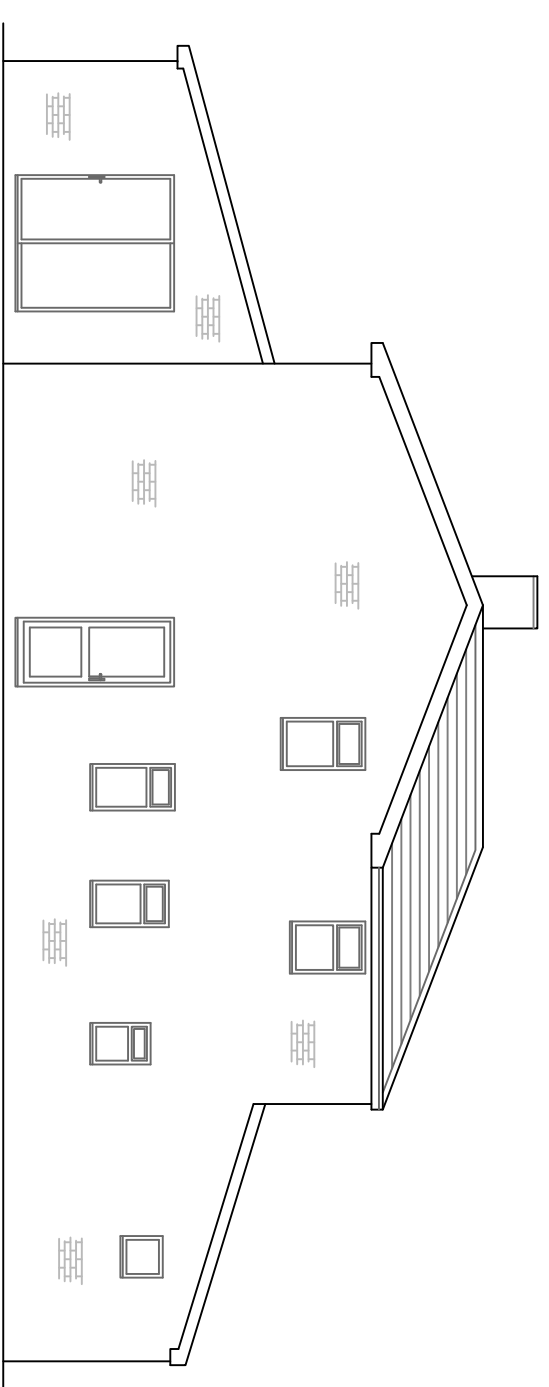

PROPOSED SIDE ELEVATION 1:100

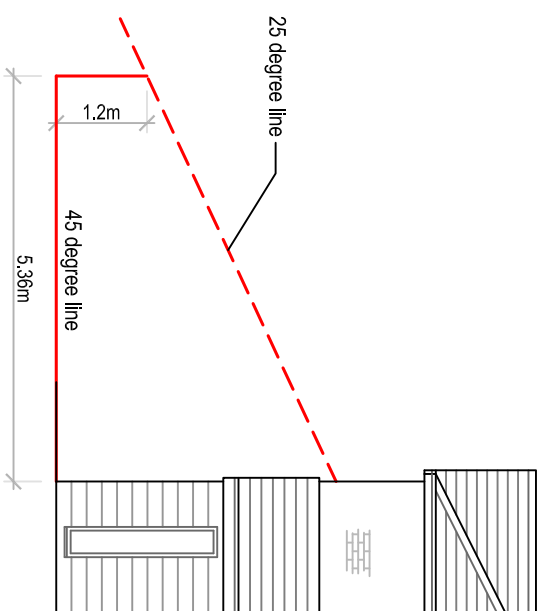

REV C General amendments
REV B General amendments
REV A General amendments

11 Marie Croft
Whitefield
M45 7NB

Existing & Proposed Plans
and Elevations

Drawn: CDW
Scale: 1:100 @ A1
Date: March 2024

2611_WHL_05_Planning_Rev_C

CDWP
CD Wilkinson Plans

tel: 07967 522401 email: chris@cdwilkinsonplans.co.uk
5 Highmeadow, Manchester, M26 1VN