




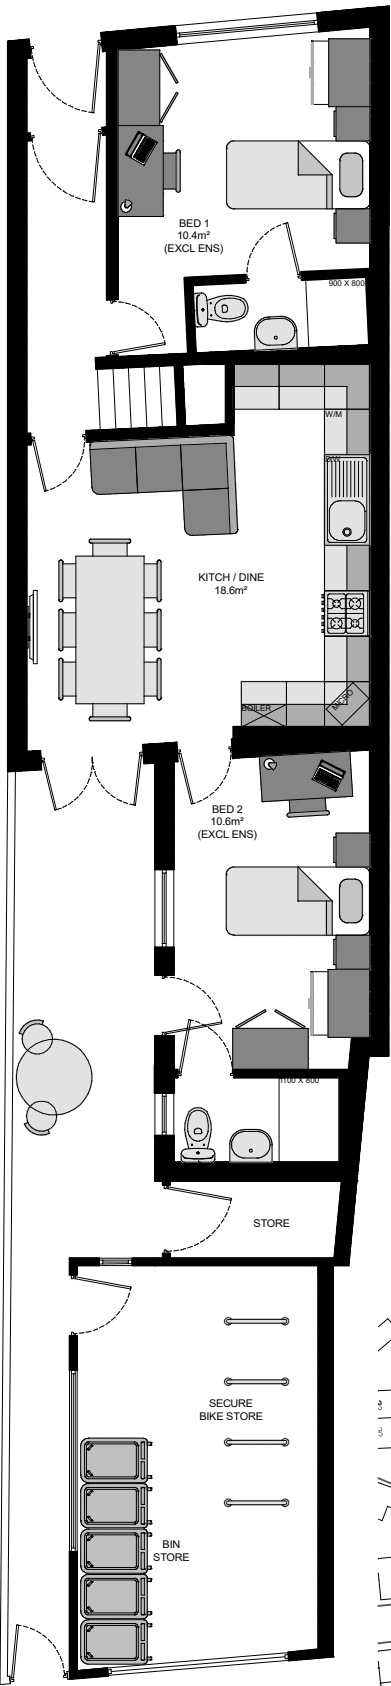

GROUND FLOOR PLAN AND SITE LAYOUT (scale 1/100)

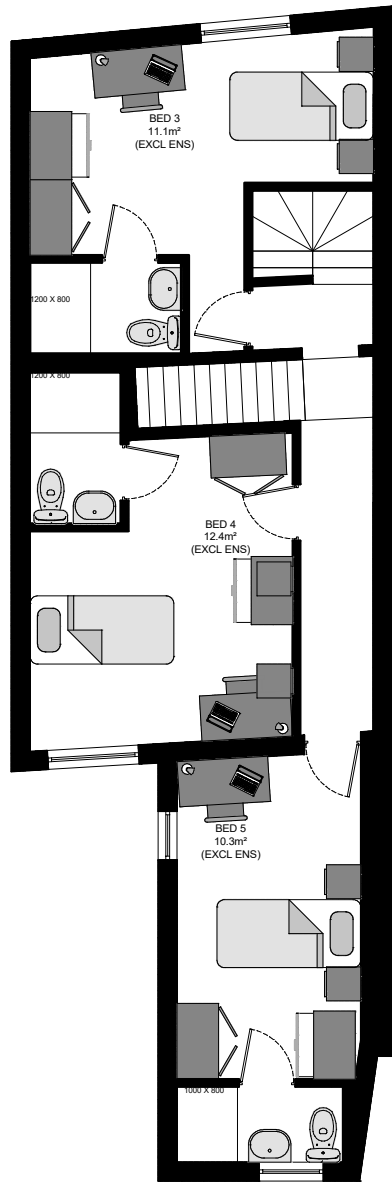



FIRST FLOOR PLAN (scale 1/100)

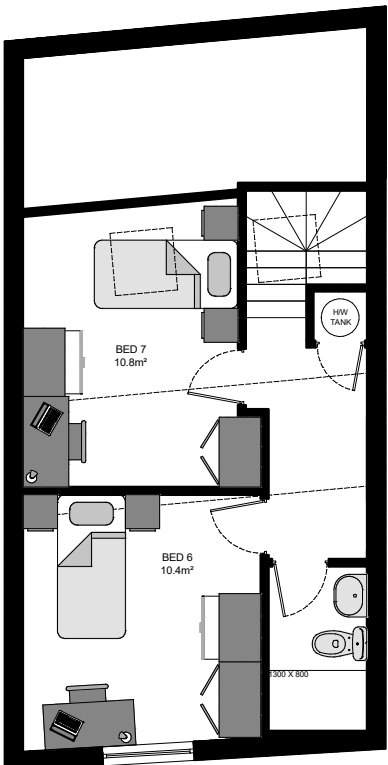


SECOND FLOOR PLAN (scale 1/100)




LOCATION PLAN (scale 1/1250)

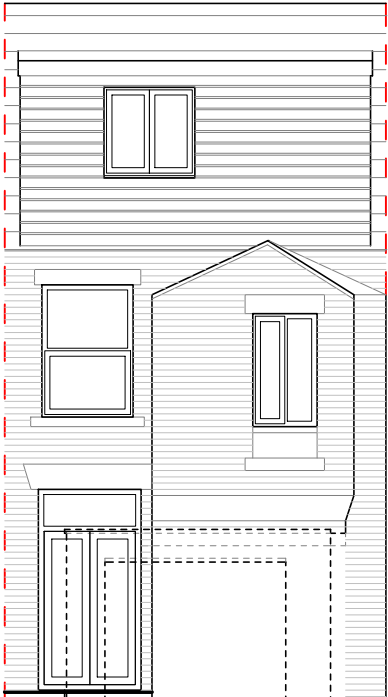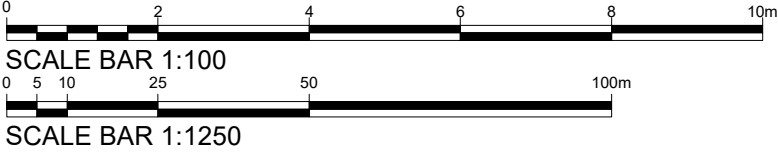

REAR ELEVATION (scale 1/100)

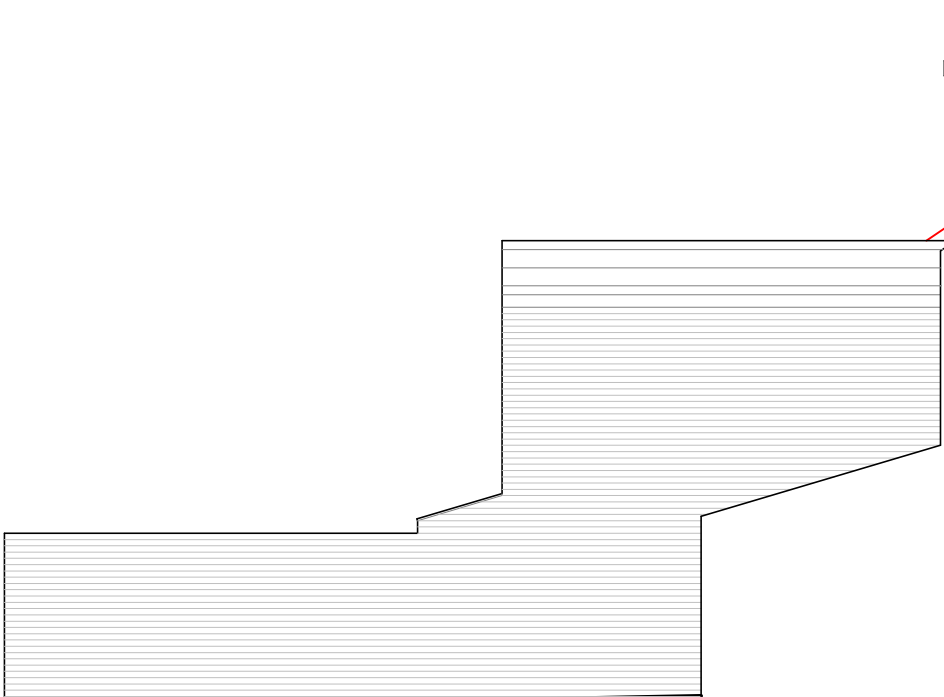

SIDE ELEVATION (scale 1/100)

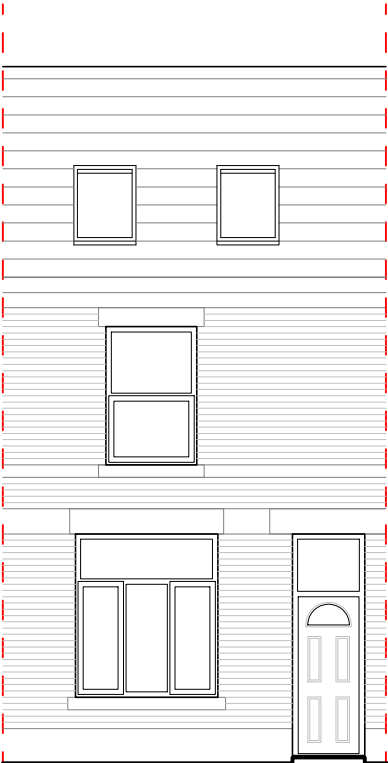

FRONT ELEVATION (scale 1/100)



SIDE ELEVATION (scale 1/100)

REVISION / DESCRIPTION	DRAWN	CHECKED	DATE	PROJECT TITLE		
A - ALTERNATIVE BIN STORE LOCATION SHOWN	GPE	GPE	17/05/23	104 AINSWORTH ROAD		
B - MINOR AMENDS	GPE	GPE	19/05/23	BURY		
				BL8 2RS		
				PROJECT NUMBER		
				20191008		
NOTES				DRAWING TITLE		SCALE
				PROPOSED PLANS, ELEVATIONS, SITE LAYOUT		AS NOTED
				AND LOCATION PLAN		@A3
GRANT ERSKINE ARCHITECTS LTD SHALL HAVE NO RESPONSIBILITY FOR ANY USE MADE OF THIS DOCUMENT OTHER THAN FOR THAT WHICH IT WAS PREPARED AND ISSUED.						DATE
						29/11/22
ALL DIMENSIONS SHOULD BE CHECKED ON SITE.						
ANY DRAWING ERRORS OR DIVERGENCES SHOULD BE BROUGHT TO THE ATTENTION OF GRANT ERSKINE ARCHITECTS LTD AT THE ADDRESS SHOWN BELOW.				DRAWING No.		REVISION
				(20)A003		B