


Manchester Motor Mart

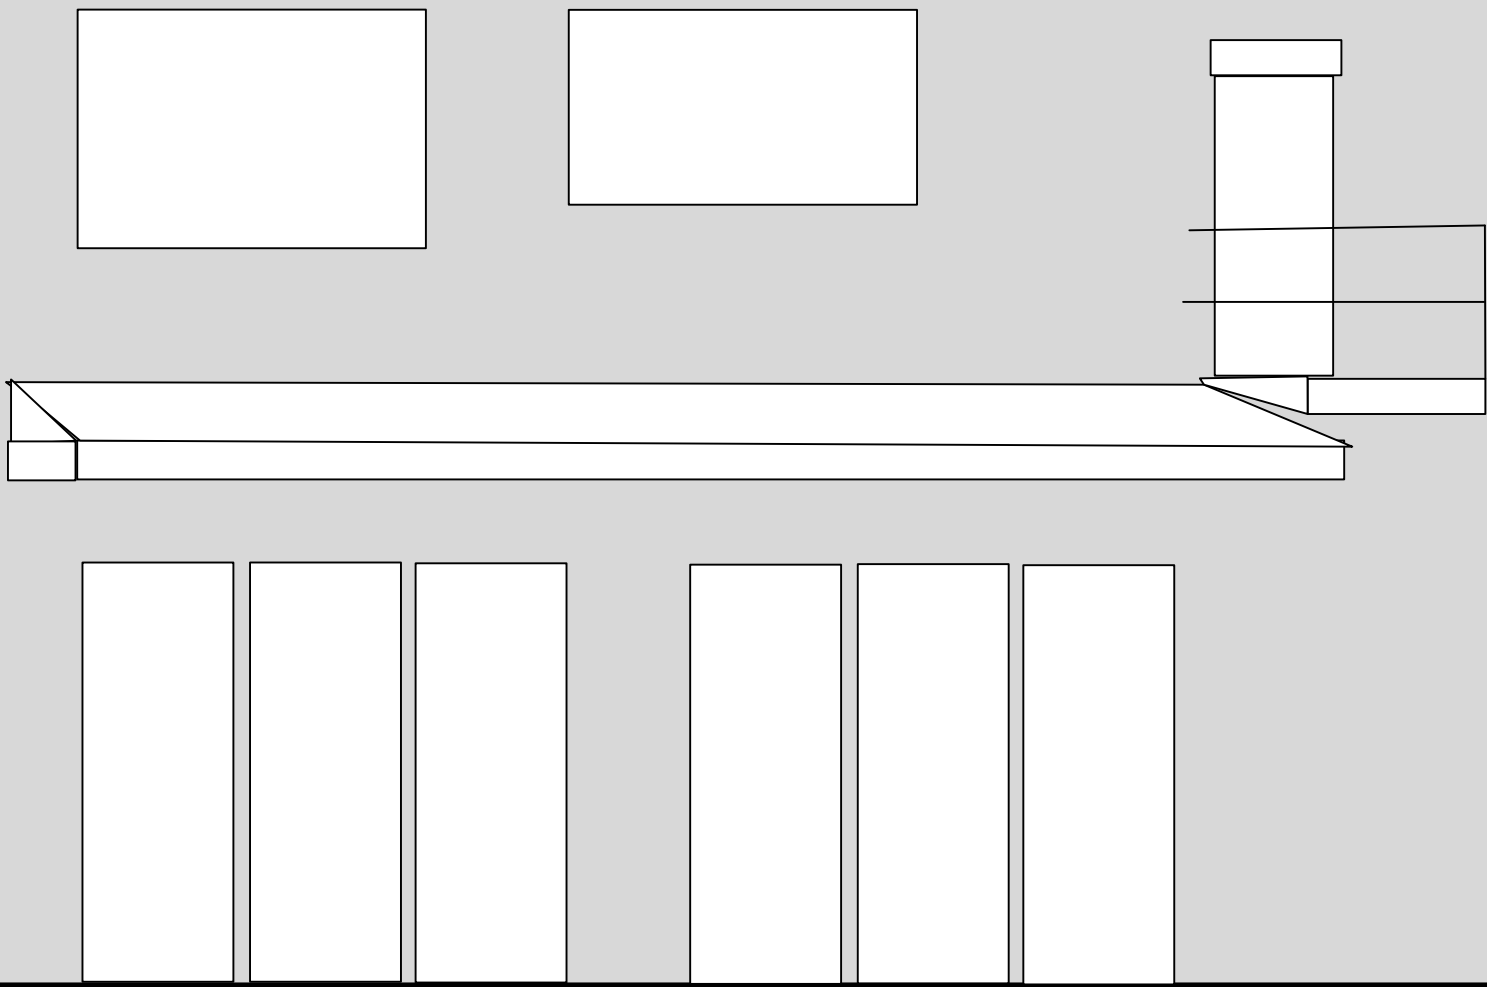

Proposed South West Elevation



OFFICE:
Dewar Planning
4100 Park Approach
Leeds
LS15 8GB

SITE ADDRESS:
Manchester Motor Mart
115 Bolton Road
Bury
BL8 2AT

Tel: 0113 397 0310
Mob: 07799 095 613

S.dewar@dpaplanning.co.uk

Existing South West Elevation from
Streetview



Date	By	Paper	Scale	Dwg no.	Rev
15/10/2024	MD	A3	1:50	BR004	-

Existing Elevations