




OFFICE:
Dewar Planning
4100 Park Approach
Leeds
LS15 8GB

SITE ADDRESS:
Manchester Motor Mart
115 Bolton Road
Bury
BL8 2AT

Tel: 0113 397 0310
Mob: 07799 095 613

S.dewar@dpapanning.co.uk

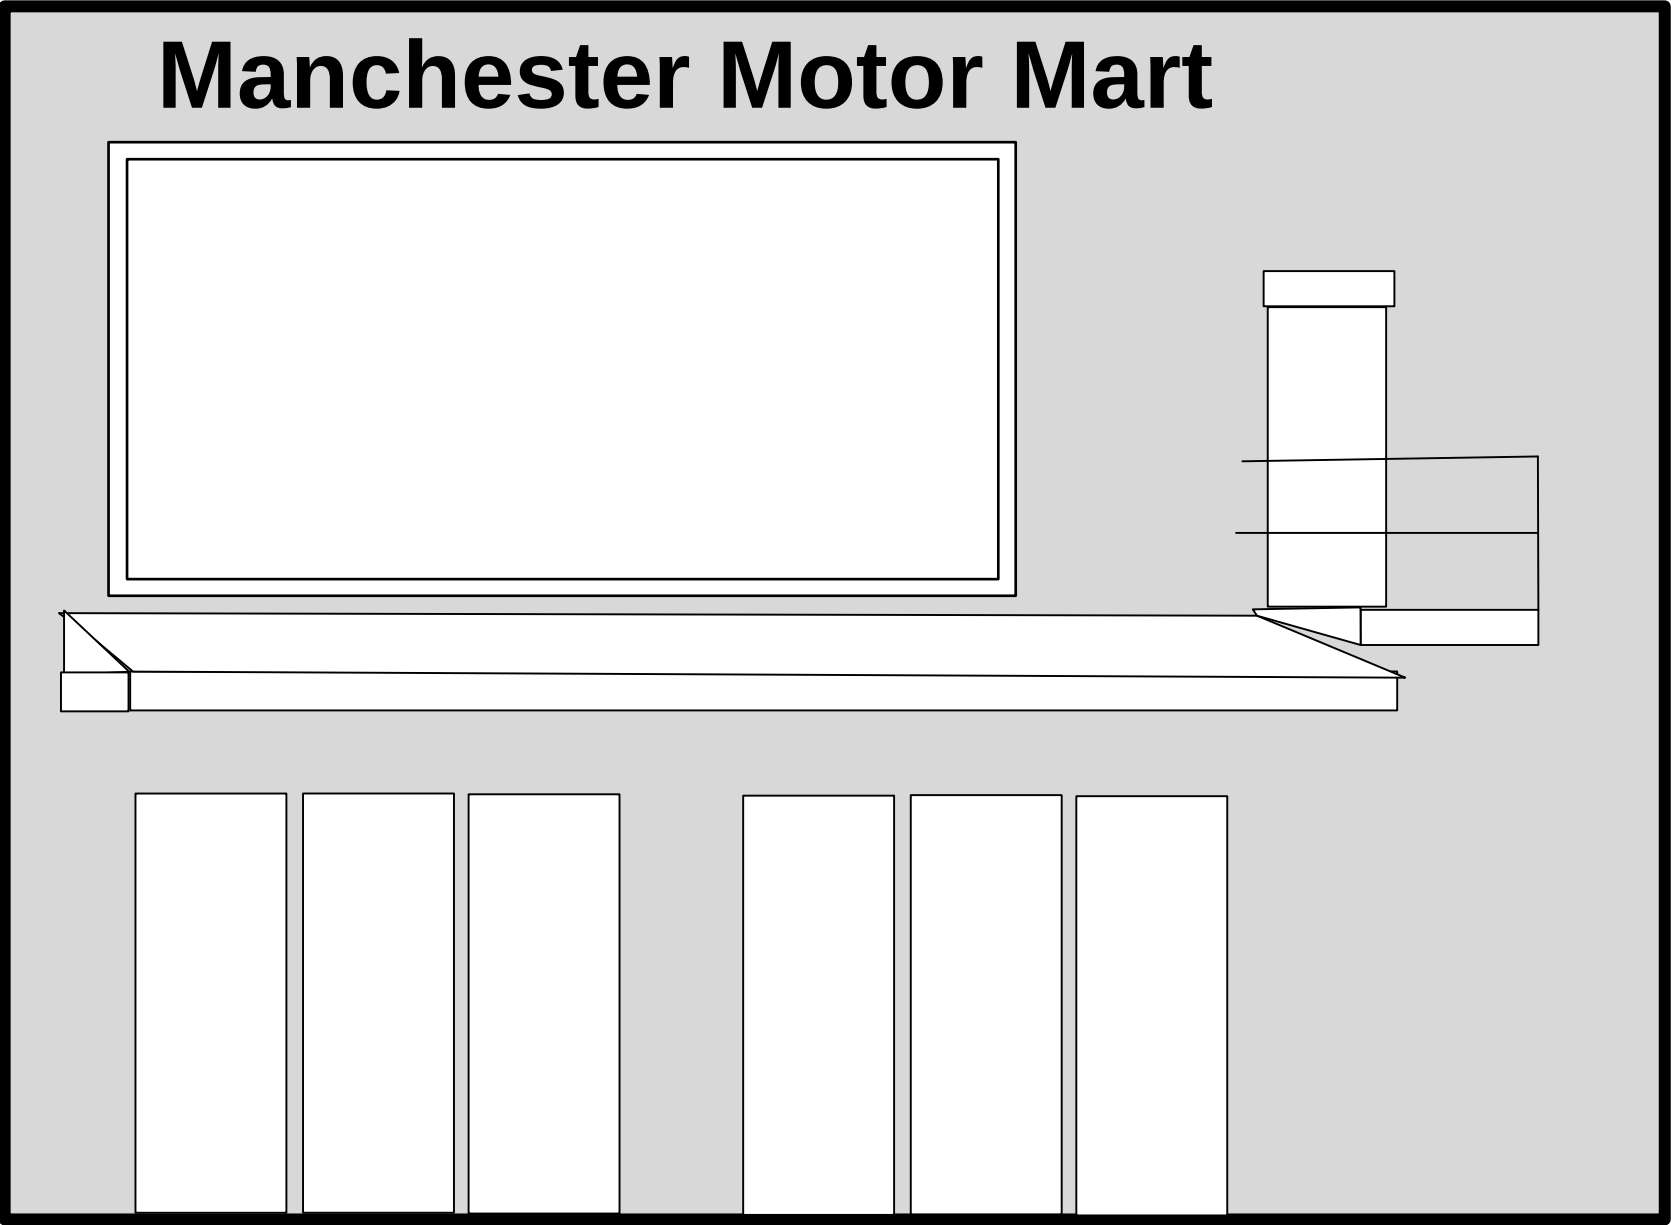

Proposed South West Elevation



Date	By	Paper	Scale	Dwg no.	Rev
15/10/2024	MD	A3	1:50	BR005	-

Proposed Elevations