




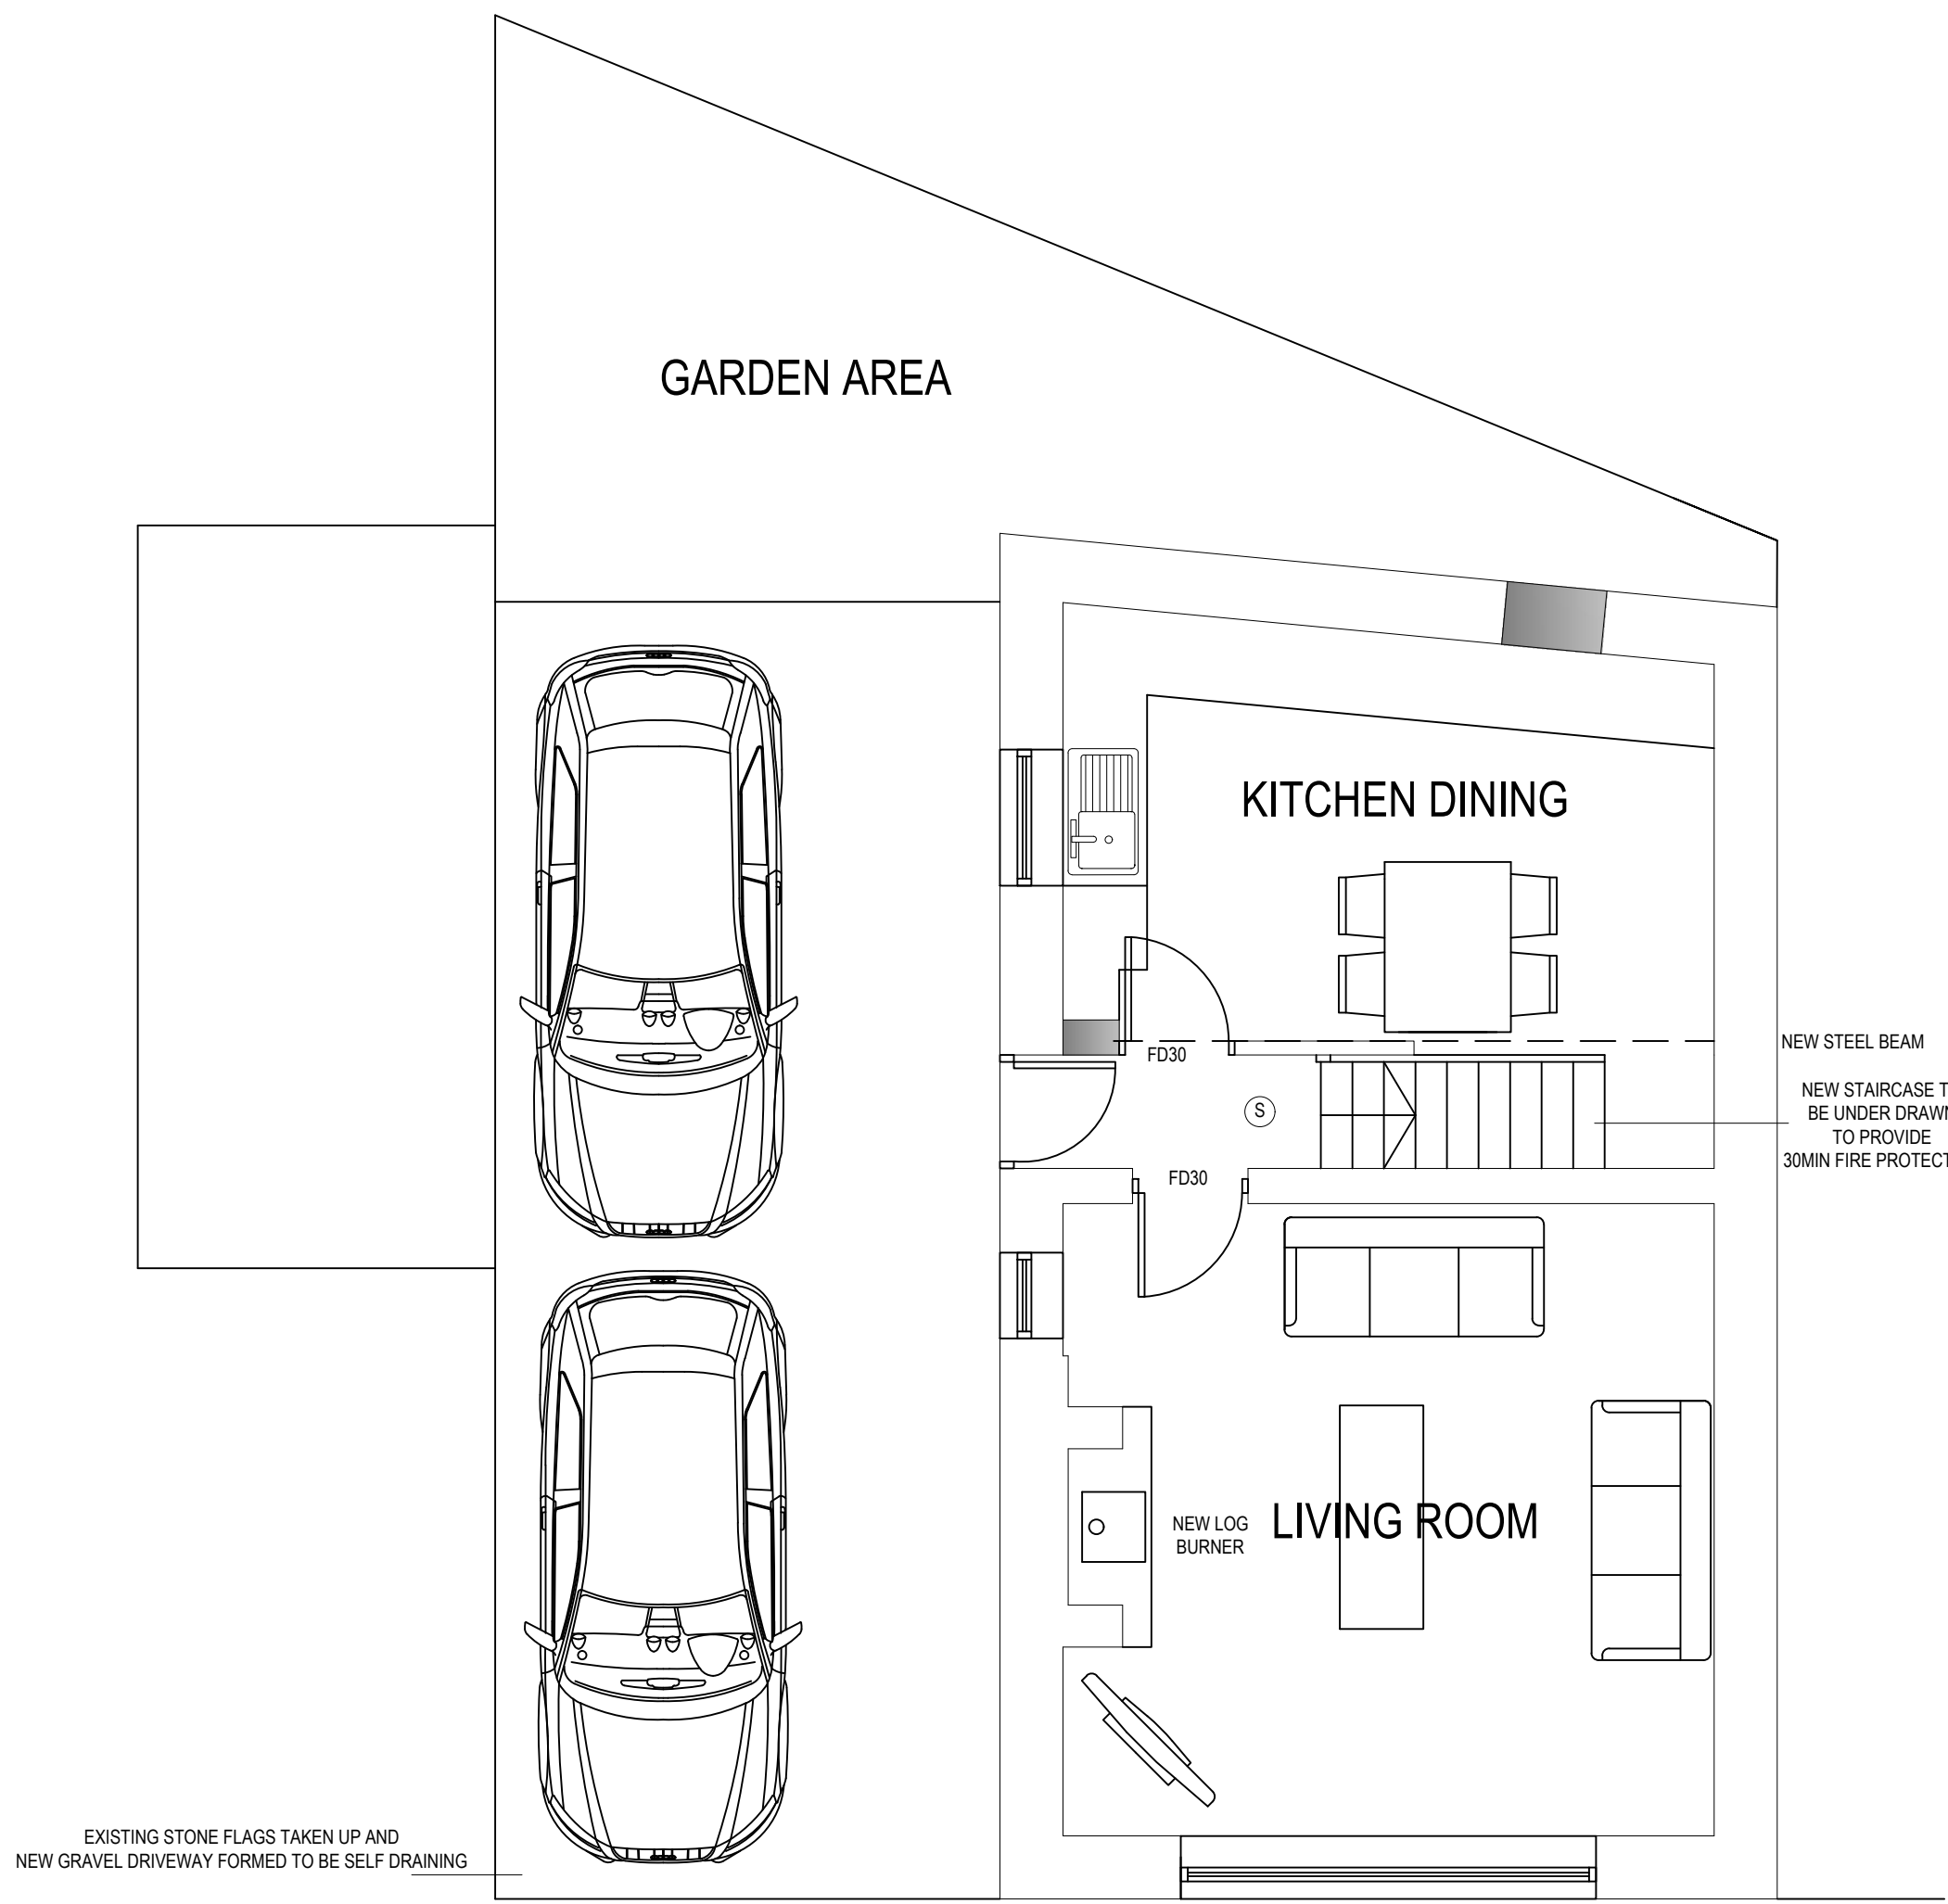

PROPOSED GROUND FLOOR PLAN

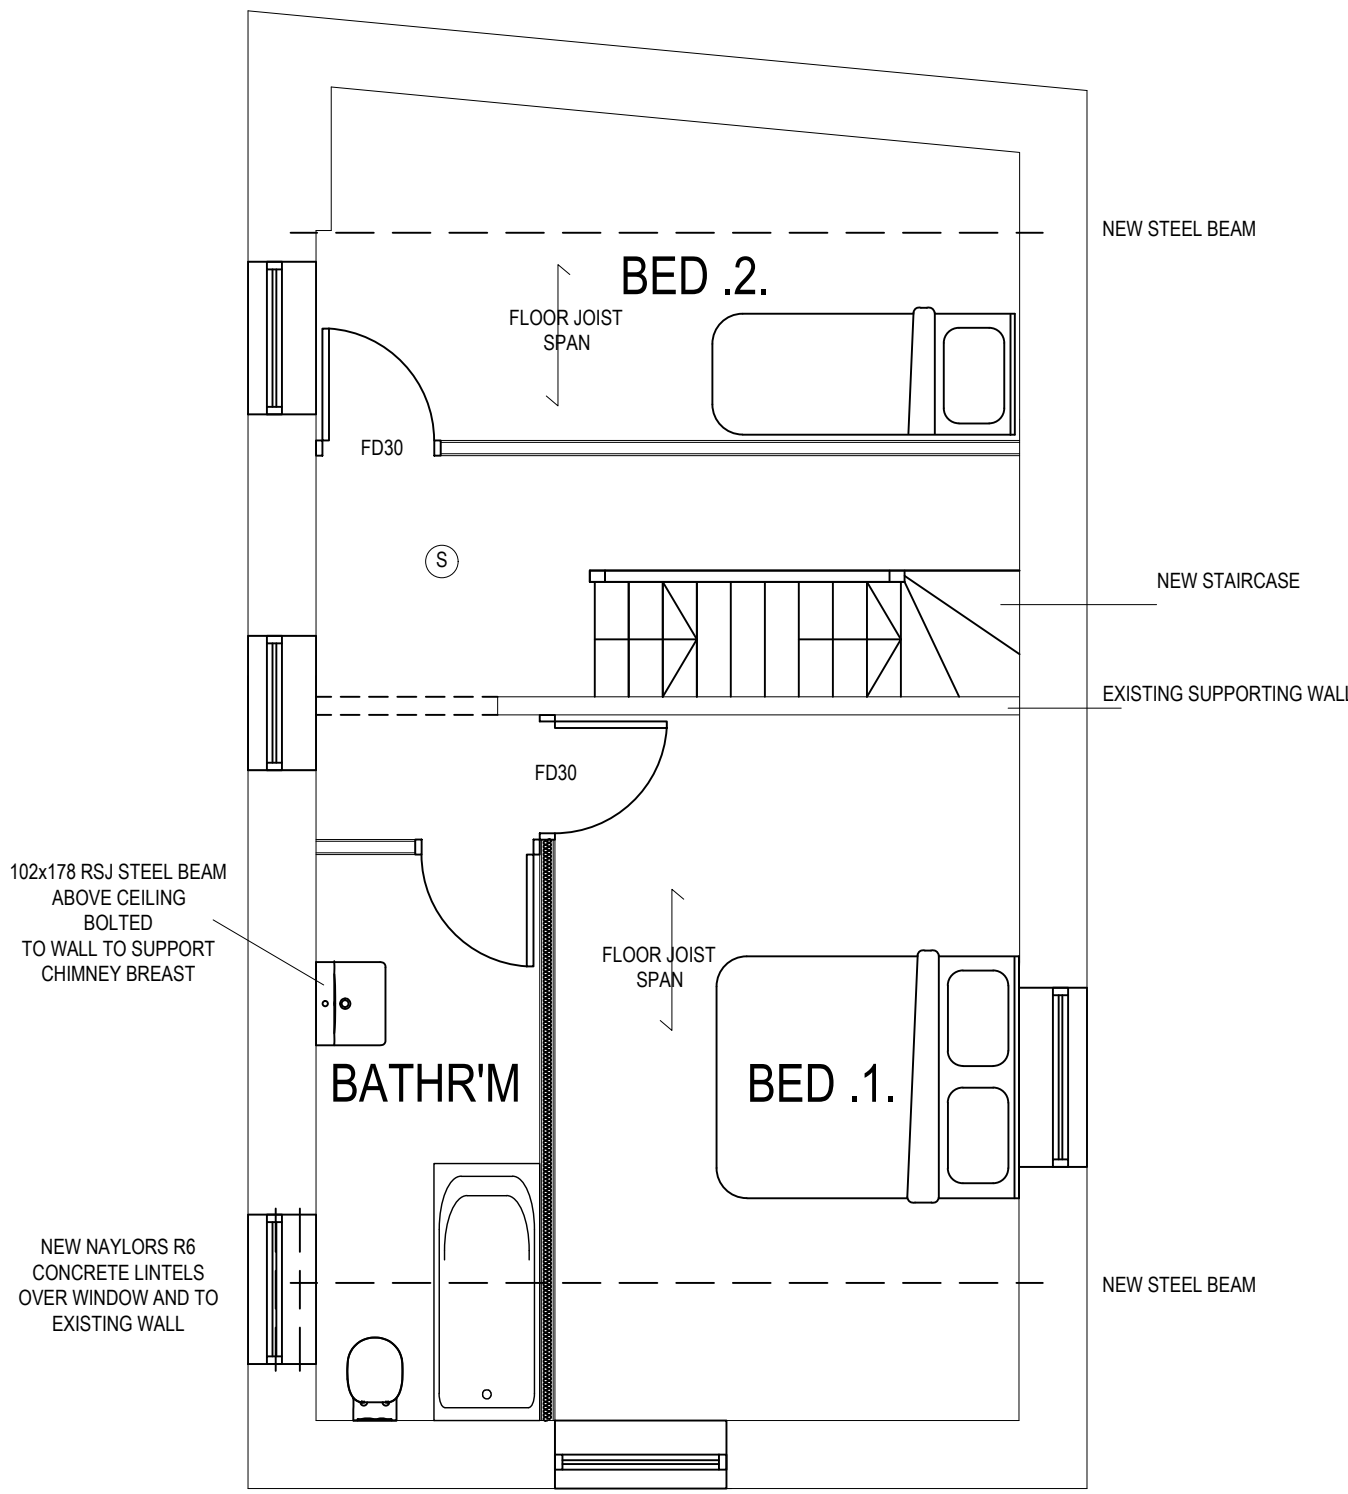

PROPOSED FIRST FLOOR PLAN

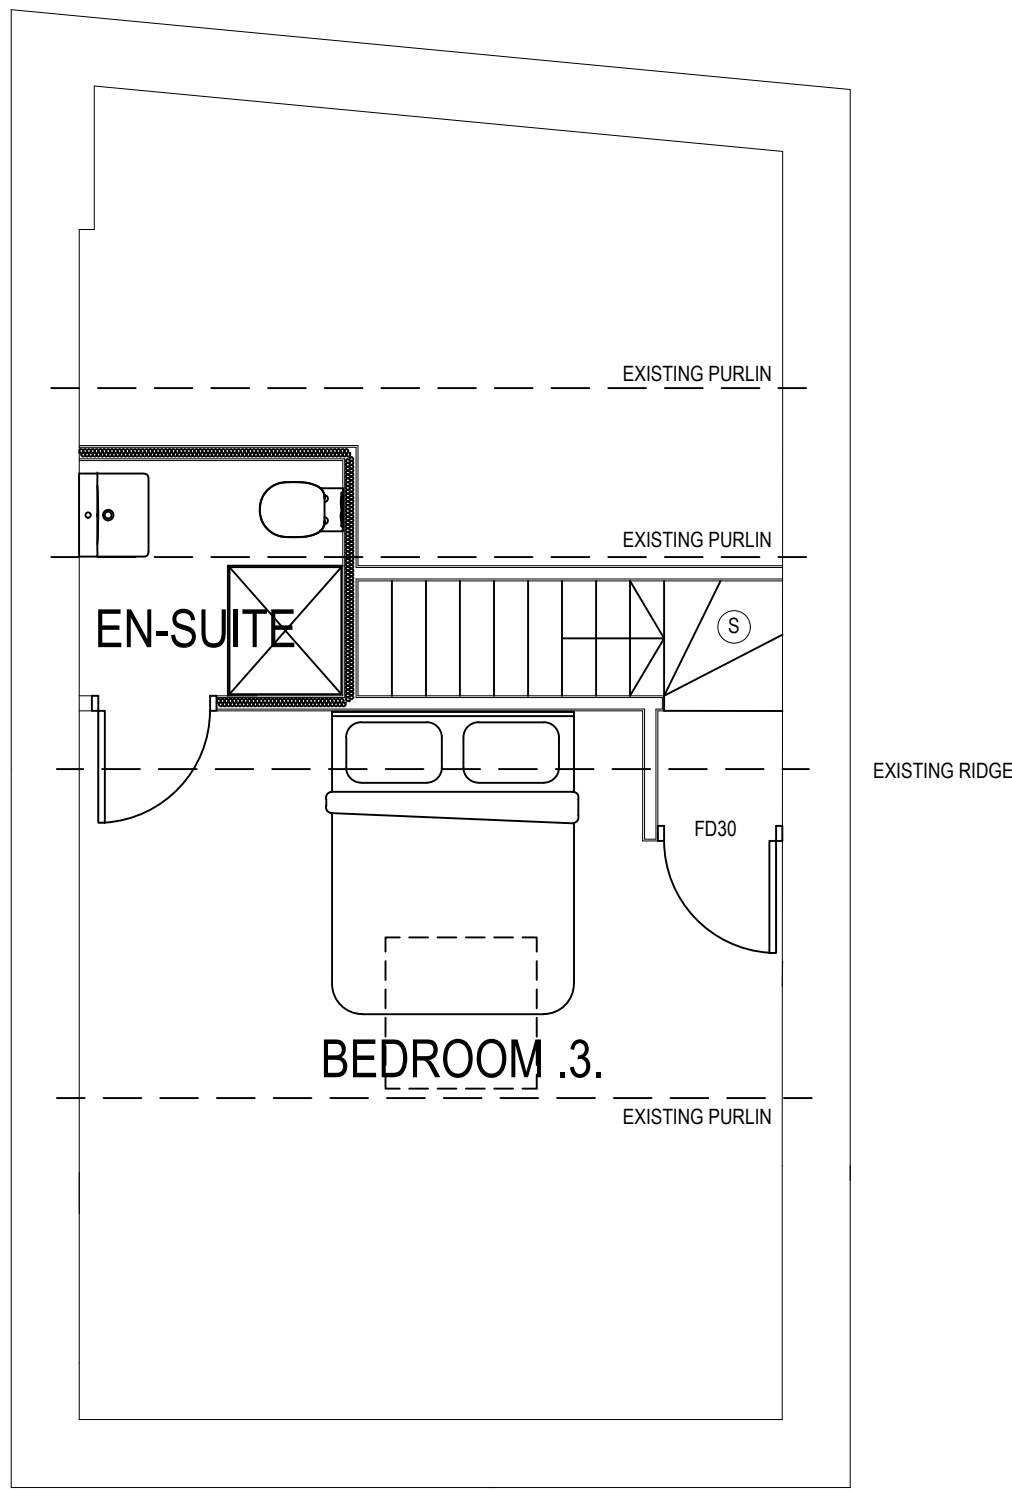


PROPOSED ATTIC FLOOR PLAN

IF IN ANY DOUBT PLEASE ASK THE ARCHITECT FOR CLARIFICATION.

DO NOT SCALE FROM DRAWING. ALL DIMENSIONS TO BE CHECKED ON SITE

THE COPYRIGHT FOR THESE DRAWINGS REMAINS THE PROPERTY OF THE ARCHITECT. THEY MUST NOT BE REPRODUCED IN ANY WAY WITHOUT THE ARCHITECT'S PRIOR WRITTEN CONSENT.

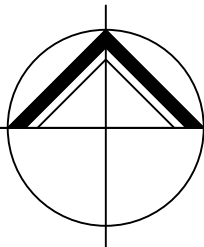

**NORTHERN
DESIGN**

(OLDHAM)
CHARTERED ARCHITECTS

NORTHERN DESIGN
17 STATION LANE
GROTTON
OLDHAM
OL14 5GY
TELEPHONE : 07753 859616

CLIENT			
ABDUL KHALID			
PROJECT			
PROPOSED RENOVATIONS 10 LUMB CARR ROAD HOLCOMBE			
DRAWING TITLE			
PROPOSED FLOOR PLANS			
Rev.	Notes	Date	Drawn
A	BUILDING REGS	11.24	A.D.
C	PLANNING	11.24	A.D.
D	PLANNING	12.24	A.D.
E	PLANNING	01.25	A.D.
F	variation of condition	06.25	A.D.
SCALE		1:50 AT A1	09.24 AD
PROJECT No.		DRAWING No.	Rev.
2459		03	F