


Do not scale from this drawing. All dimensions to be checked on site prior to manufacture and construction. This drawing is the property of Harrison Ince Holdings Limited and should not be reproduced without permission. All discrepancies to be brought to the attention of the architect immediately. This drawing is to be read in conjunction with the specification / bill of quantities and related drawings.


REVISIONS

-	FIRST ISSUE	24.05.2024	CG
A	REVISED ISSUE FOLLOWING SURVEY	08.05.2025	LEB

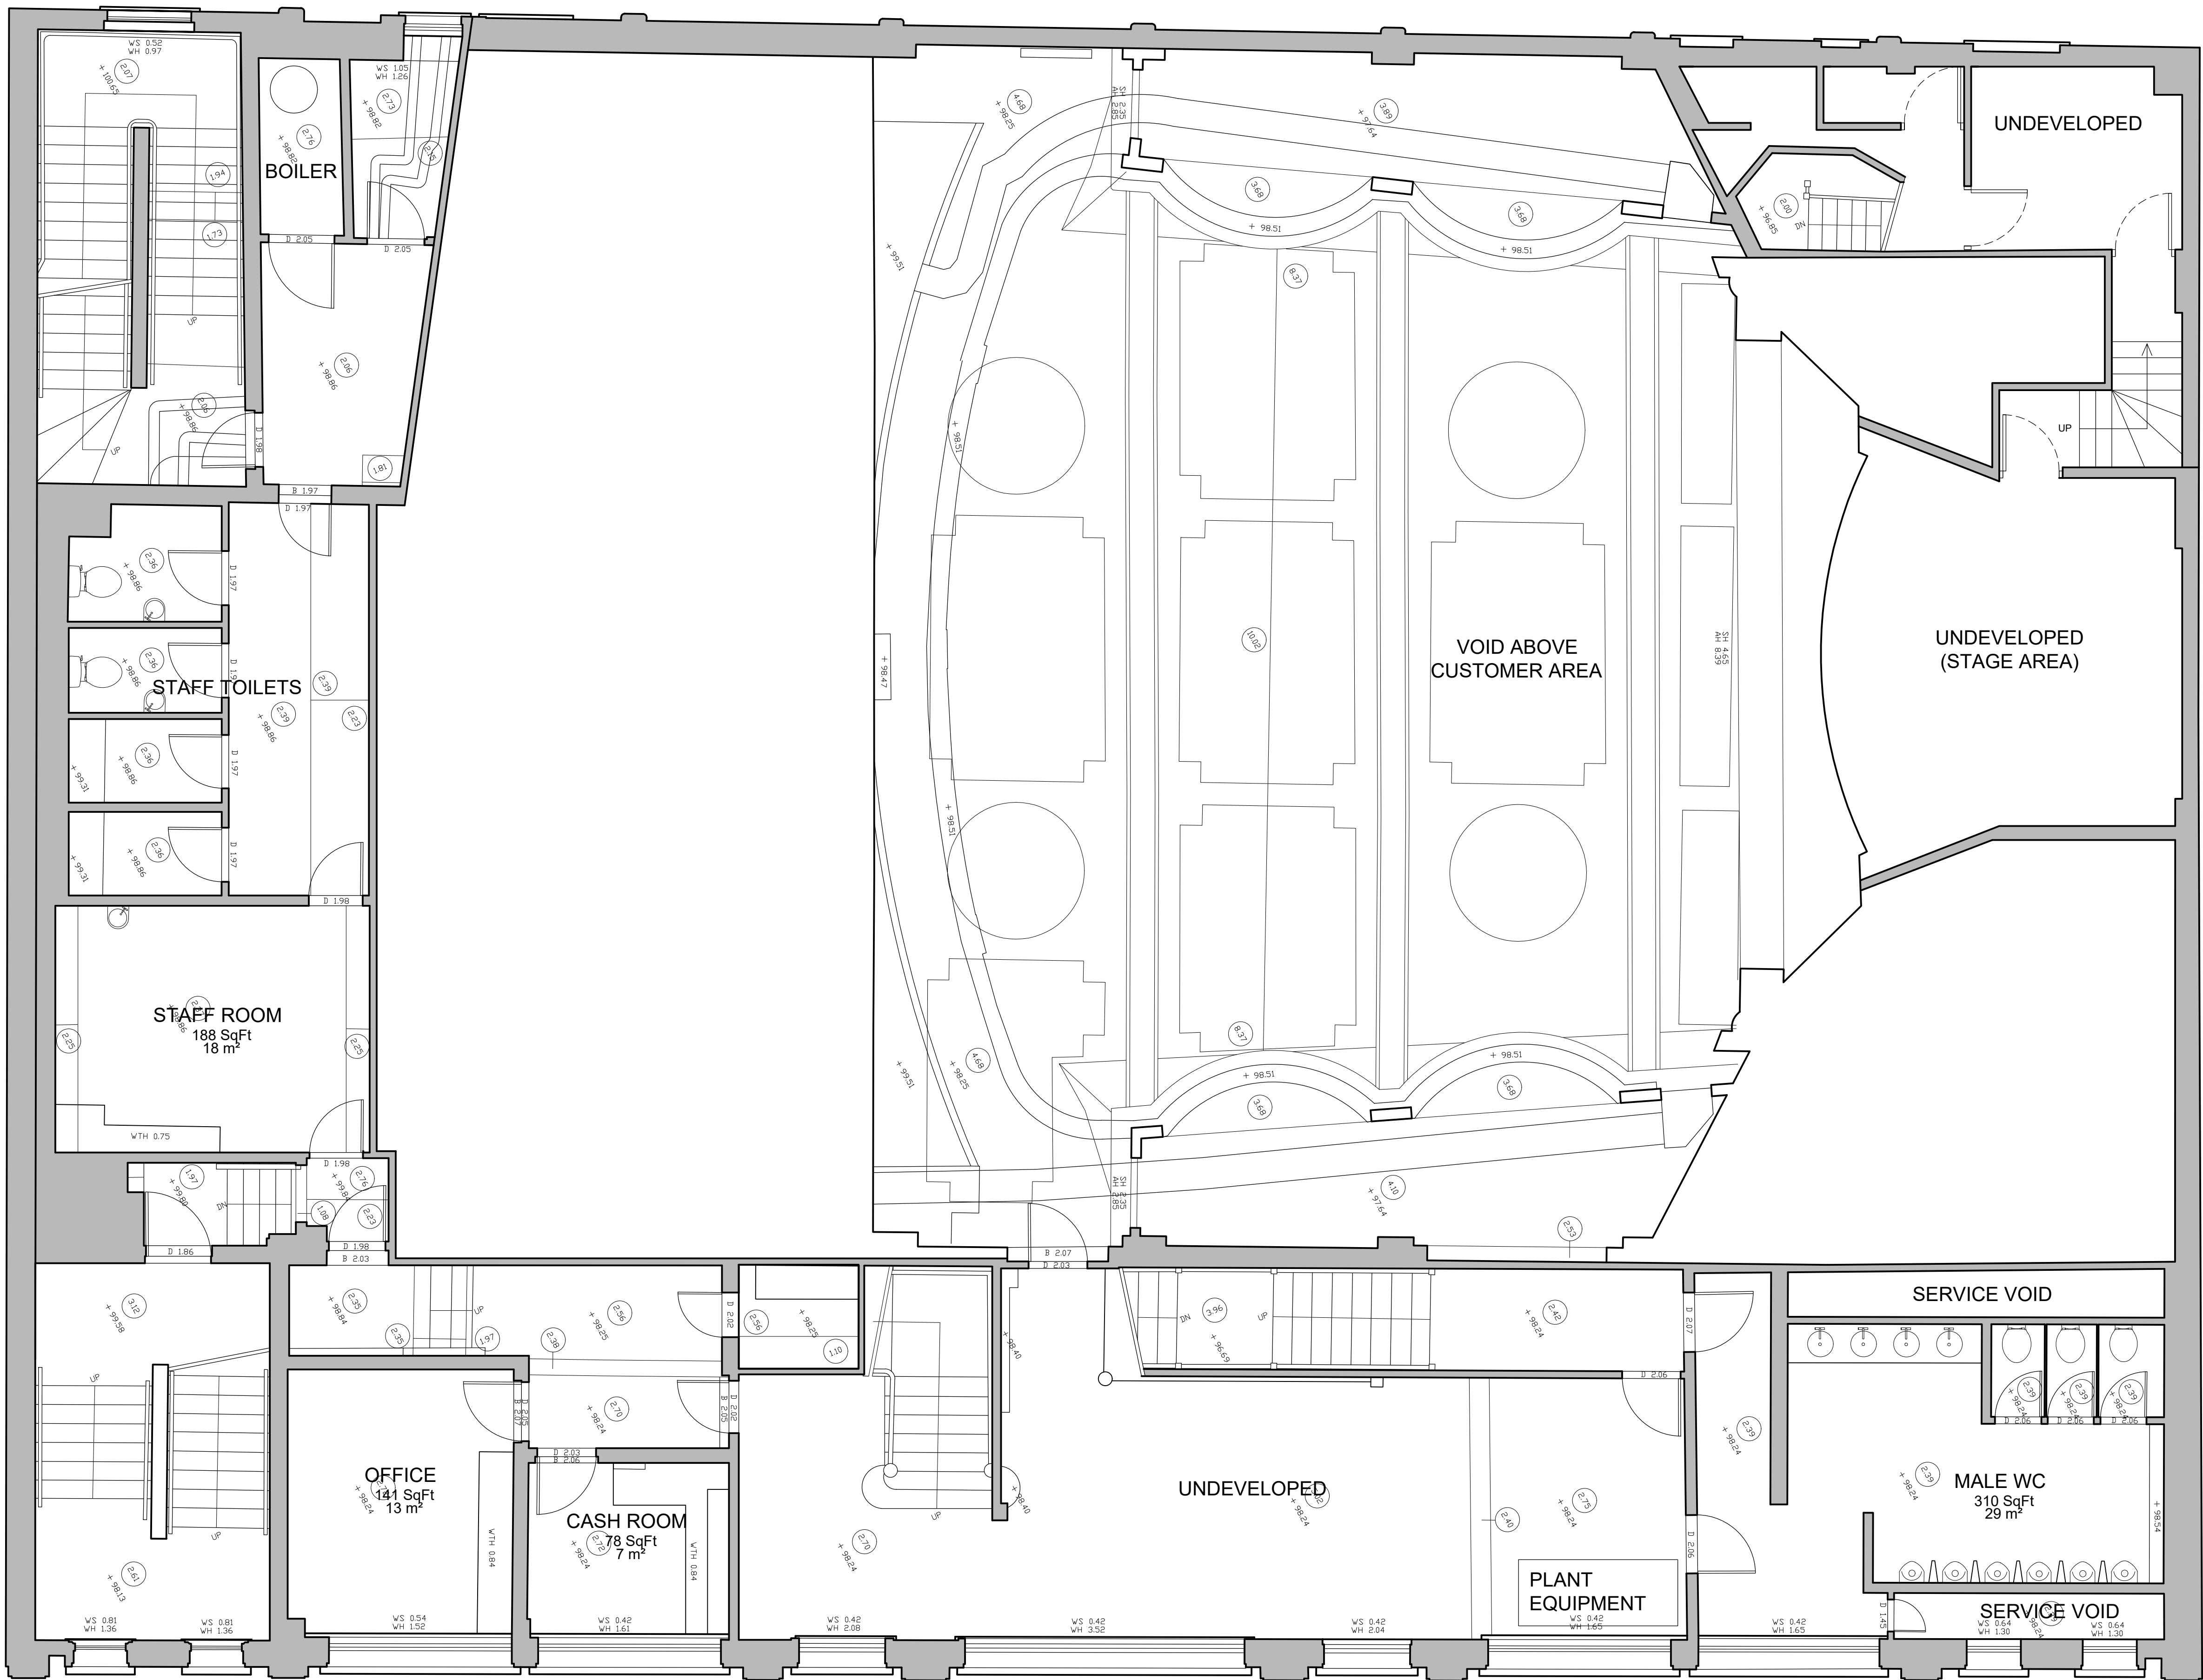

FOR COMMENT

@1:50 scale

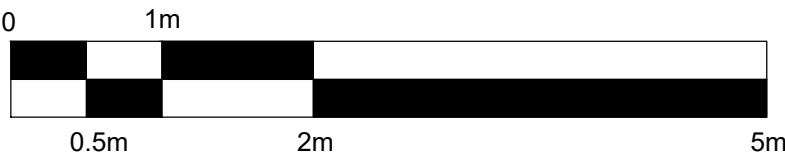

HARRISON INCE

ARCHITECTS INTERIOR DESIGNERS

JD WETHERSPOON PLC

CLIENT

THE ART PICTURE HOUSE,
36 HAYMARKET STREET, BURY BL9 0AY

PROJECT

EXISTING FIRST FLOOR PLAN

TITLE

DATE MAY 2024

SCALE 1:50 @ A1

JOB NO. PN6264-08

DWG. NO. AS02 A

DRAWN CAD/LEB

CHECKED

EXISTING FIRST FLOOR PLAN

Scale 1:50

SUN HOUSE
2-4 LITTLE PETER STREET
KNOTT MALL
MANCHESTER
M15 4PS
TEL: 0161 236 3650
EMAIL: enquiries@harrison-ince.co.uk