


Do not scale from this drawing. All dimensions to be checked on site prior to manufacture and construction. This drawing is the property of Harrison Ince Holdings Limited and should not be reproduced without permission. All discrepancies to be brought to the attention of the architect immediately. This drawing is to be read in conjunction with the specification / bill of quantities and related drawings.

REVISIONS

FIRST ISSUE

25.04.25 GW

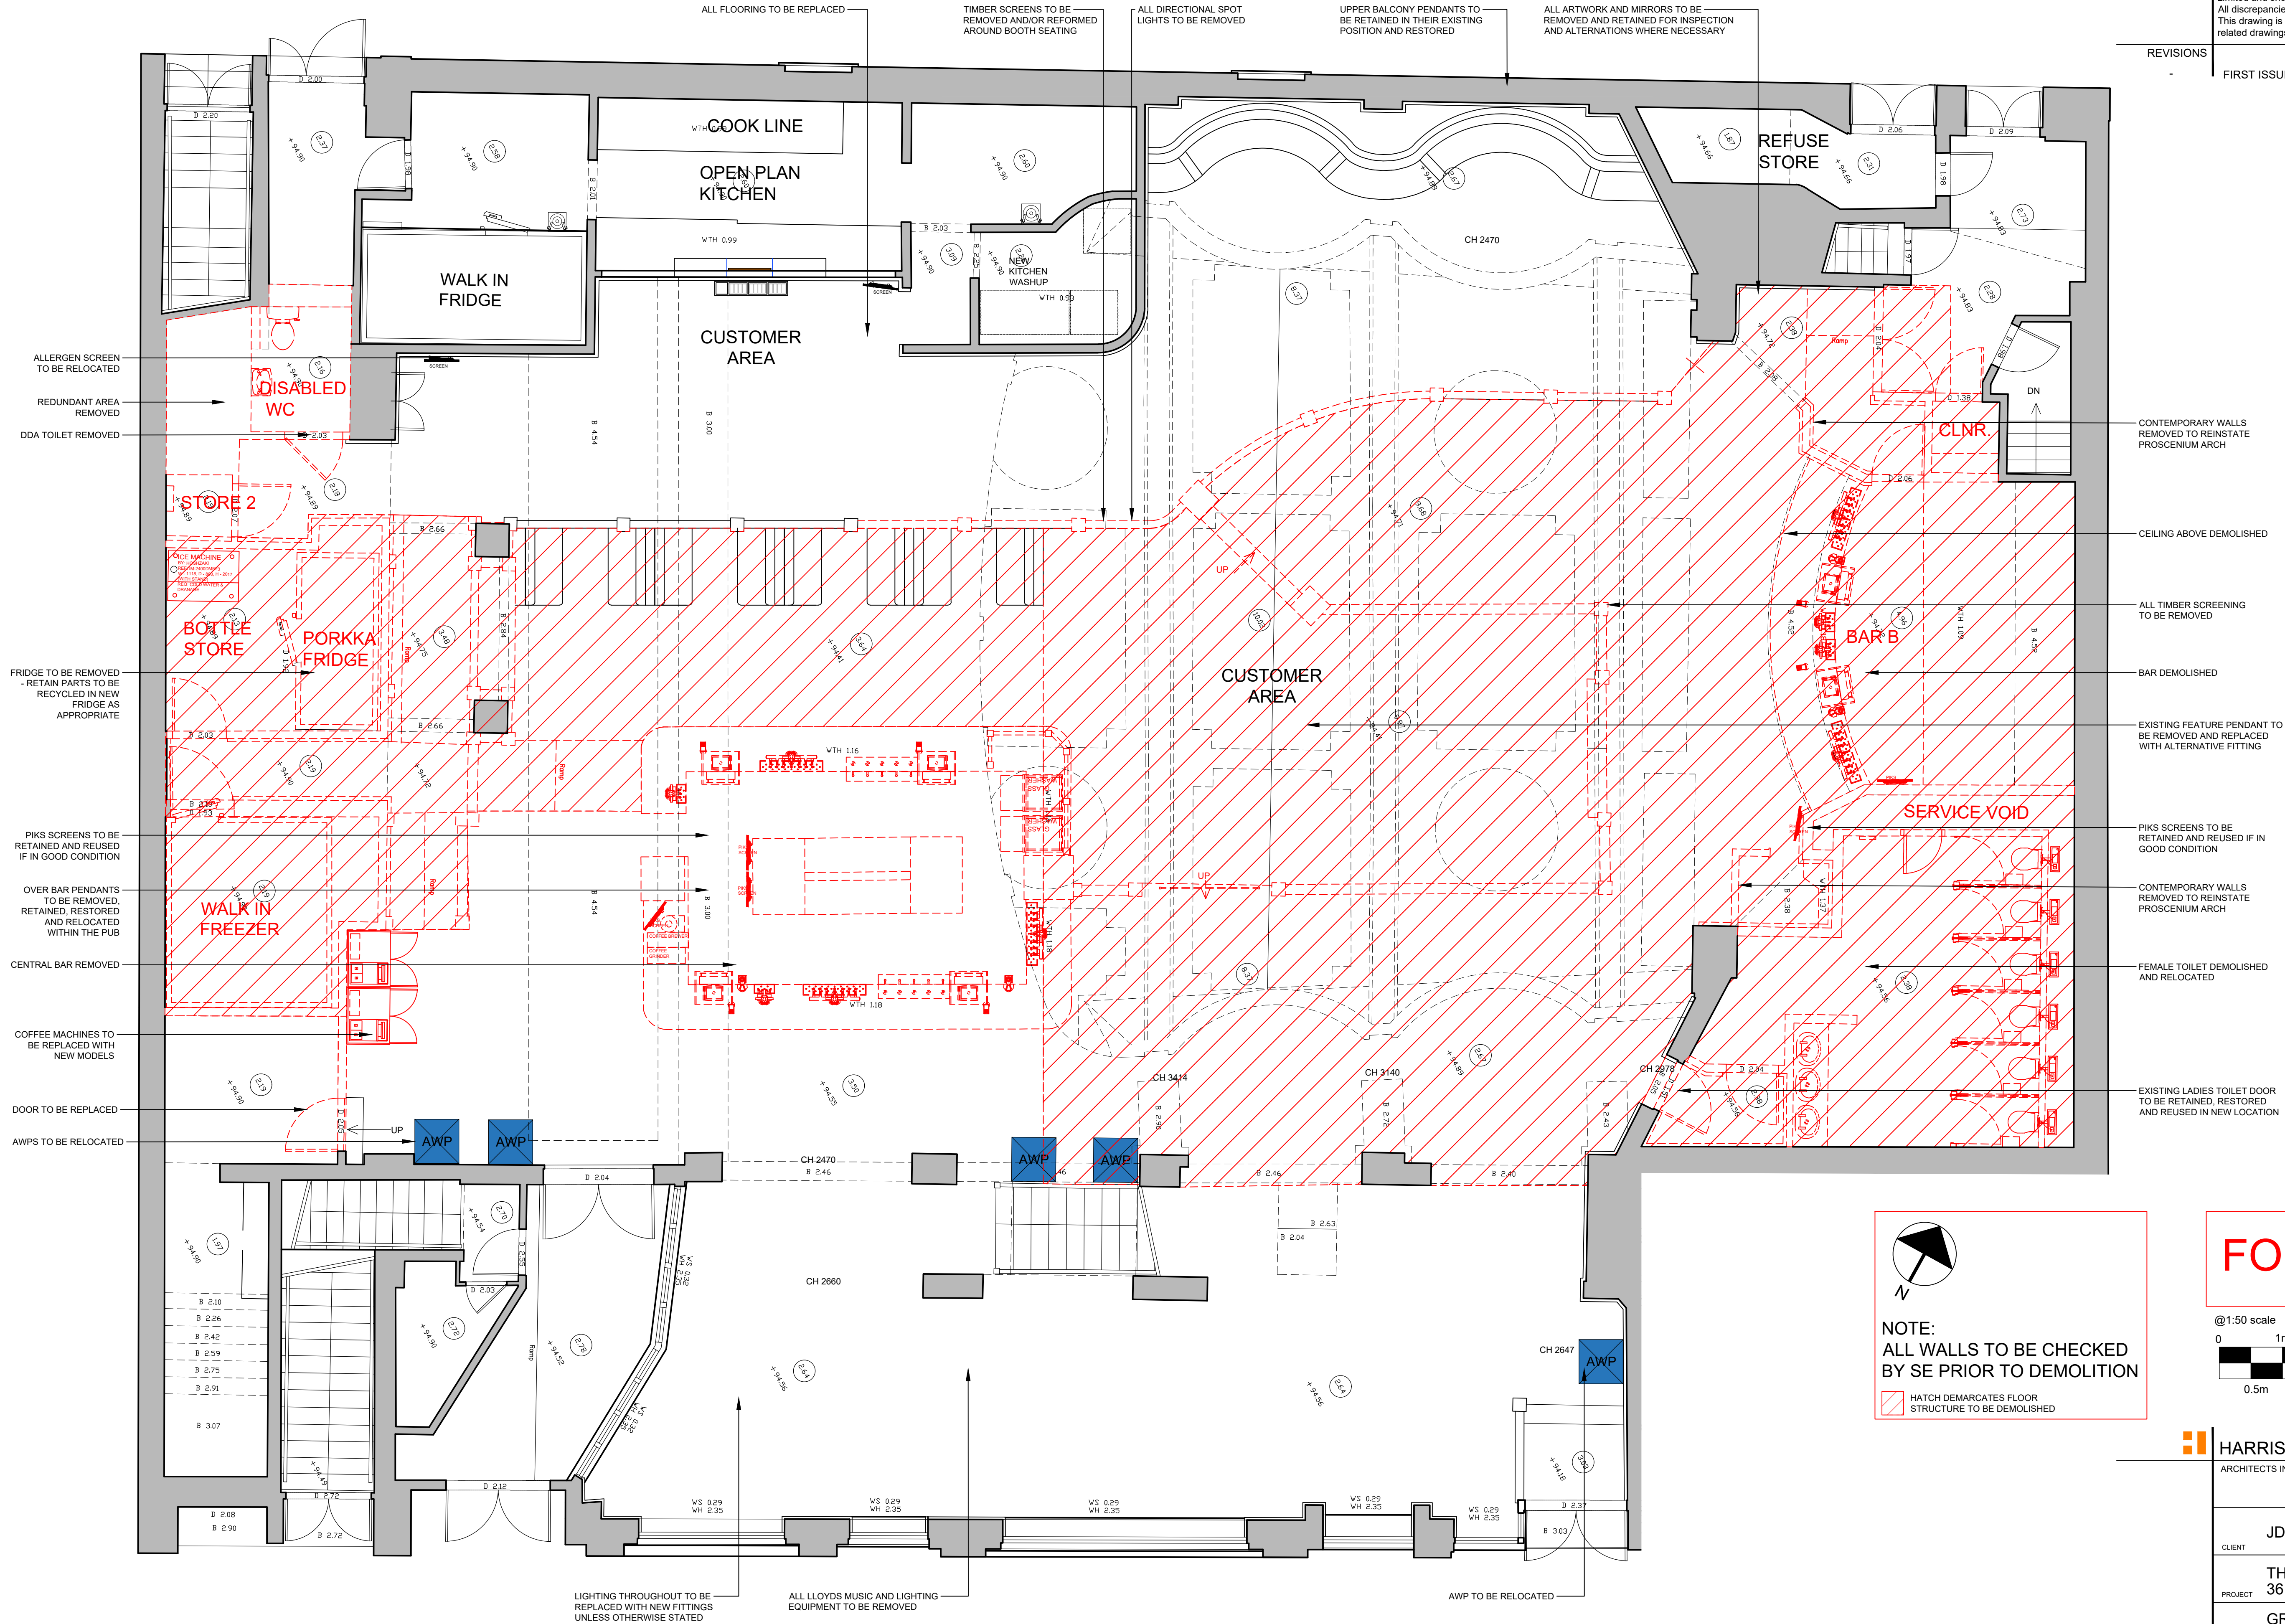

CONTEMPORARY WALLS
REMOVED TO REINSTATE
PROSCENIUM ARCH

CEILING ABOVE DEMOLISHED

ALL TIMBER SCREENING
TO BE REMOVED

BAR DEMOLISHED


EXISTING FEATURE PENDANT TO
BE REMOVED AND REPLACED
WITH ALTERNATIVE FITTING

PIKS SCREENS TO BE
RETAINED AND REUSED IF IN
GOOD CONDITION

CONTEMPORARY WALLS
REMOVED TO REINSTATE
PROSCENIUM ARCH


FEMALE TOILET DEMOLISHED
AND RELOCATED

EXISTING LADIES TOILET DOOR
TO BE RETAINED, RESTORED
AND REUSED IN NEW LOCATION

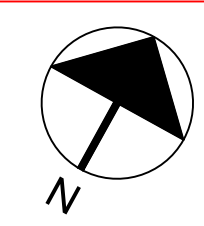

NOTE:
ALL WALLS TO BE CHECKED
BY SE PRIOR TO DEMOLITION
HATCH DEMARCATES FLOOR
STRUCTURE TO BE DEMOLISHED

FOR COMMENT

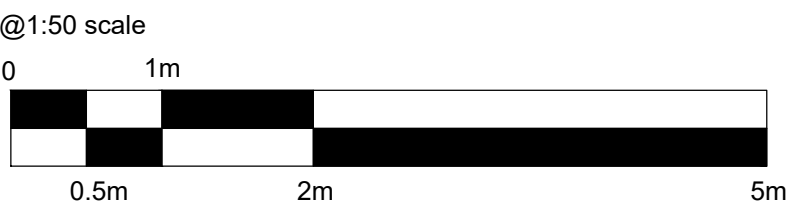

HARRISON INCE
ARCHITECTS INTERIOR DESIGNERS

JD WETHERSPOON PLC

THE ART PICTURE HOUSE,
36 HAYMARKET STREET, BURY BL9 0AY

GROUND FLOOR PLAN
DEMOLITION PLAN

DATE	APRIL 2025	SCALE	1:50 @ A1
JOB NO.	PN6264-08	DWG. NO.	AS05
DRAWN	CAD/GW	CHECKED	

DEMOLITION GROUND FLOOR PLAN
Scale 1:50

SUN HOUSE
2-4 LITTLE PETER STREET
KNOTT MALL
MANCHESTER
M15 4PS
TEL: 0161 236 3650
EMAIL: enquiries@harrison-ince.co.uk