


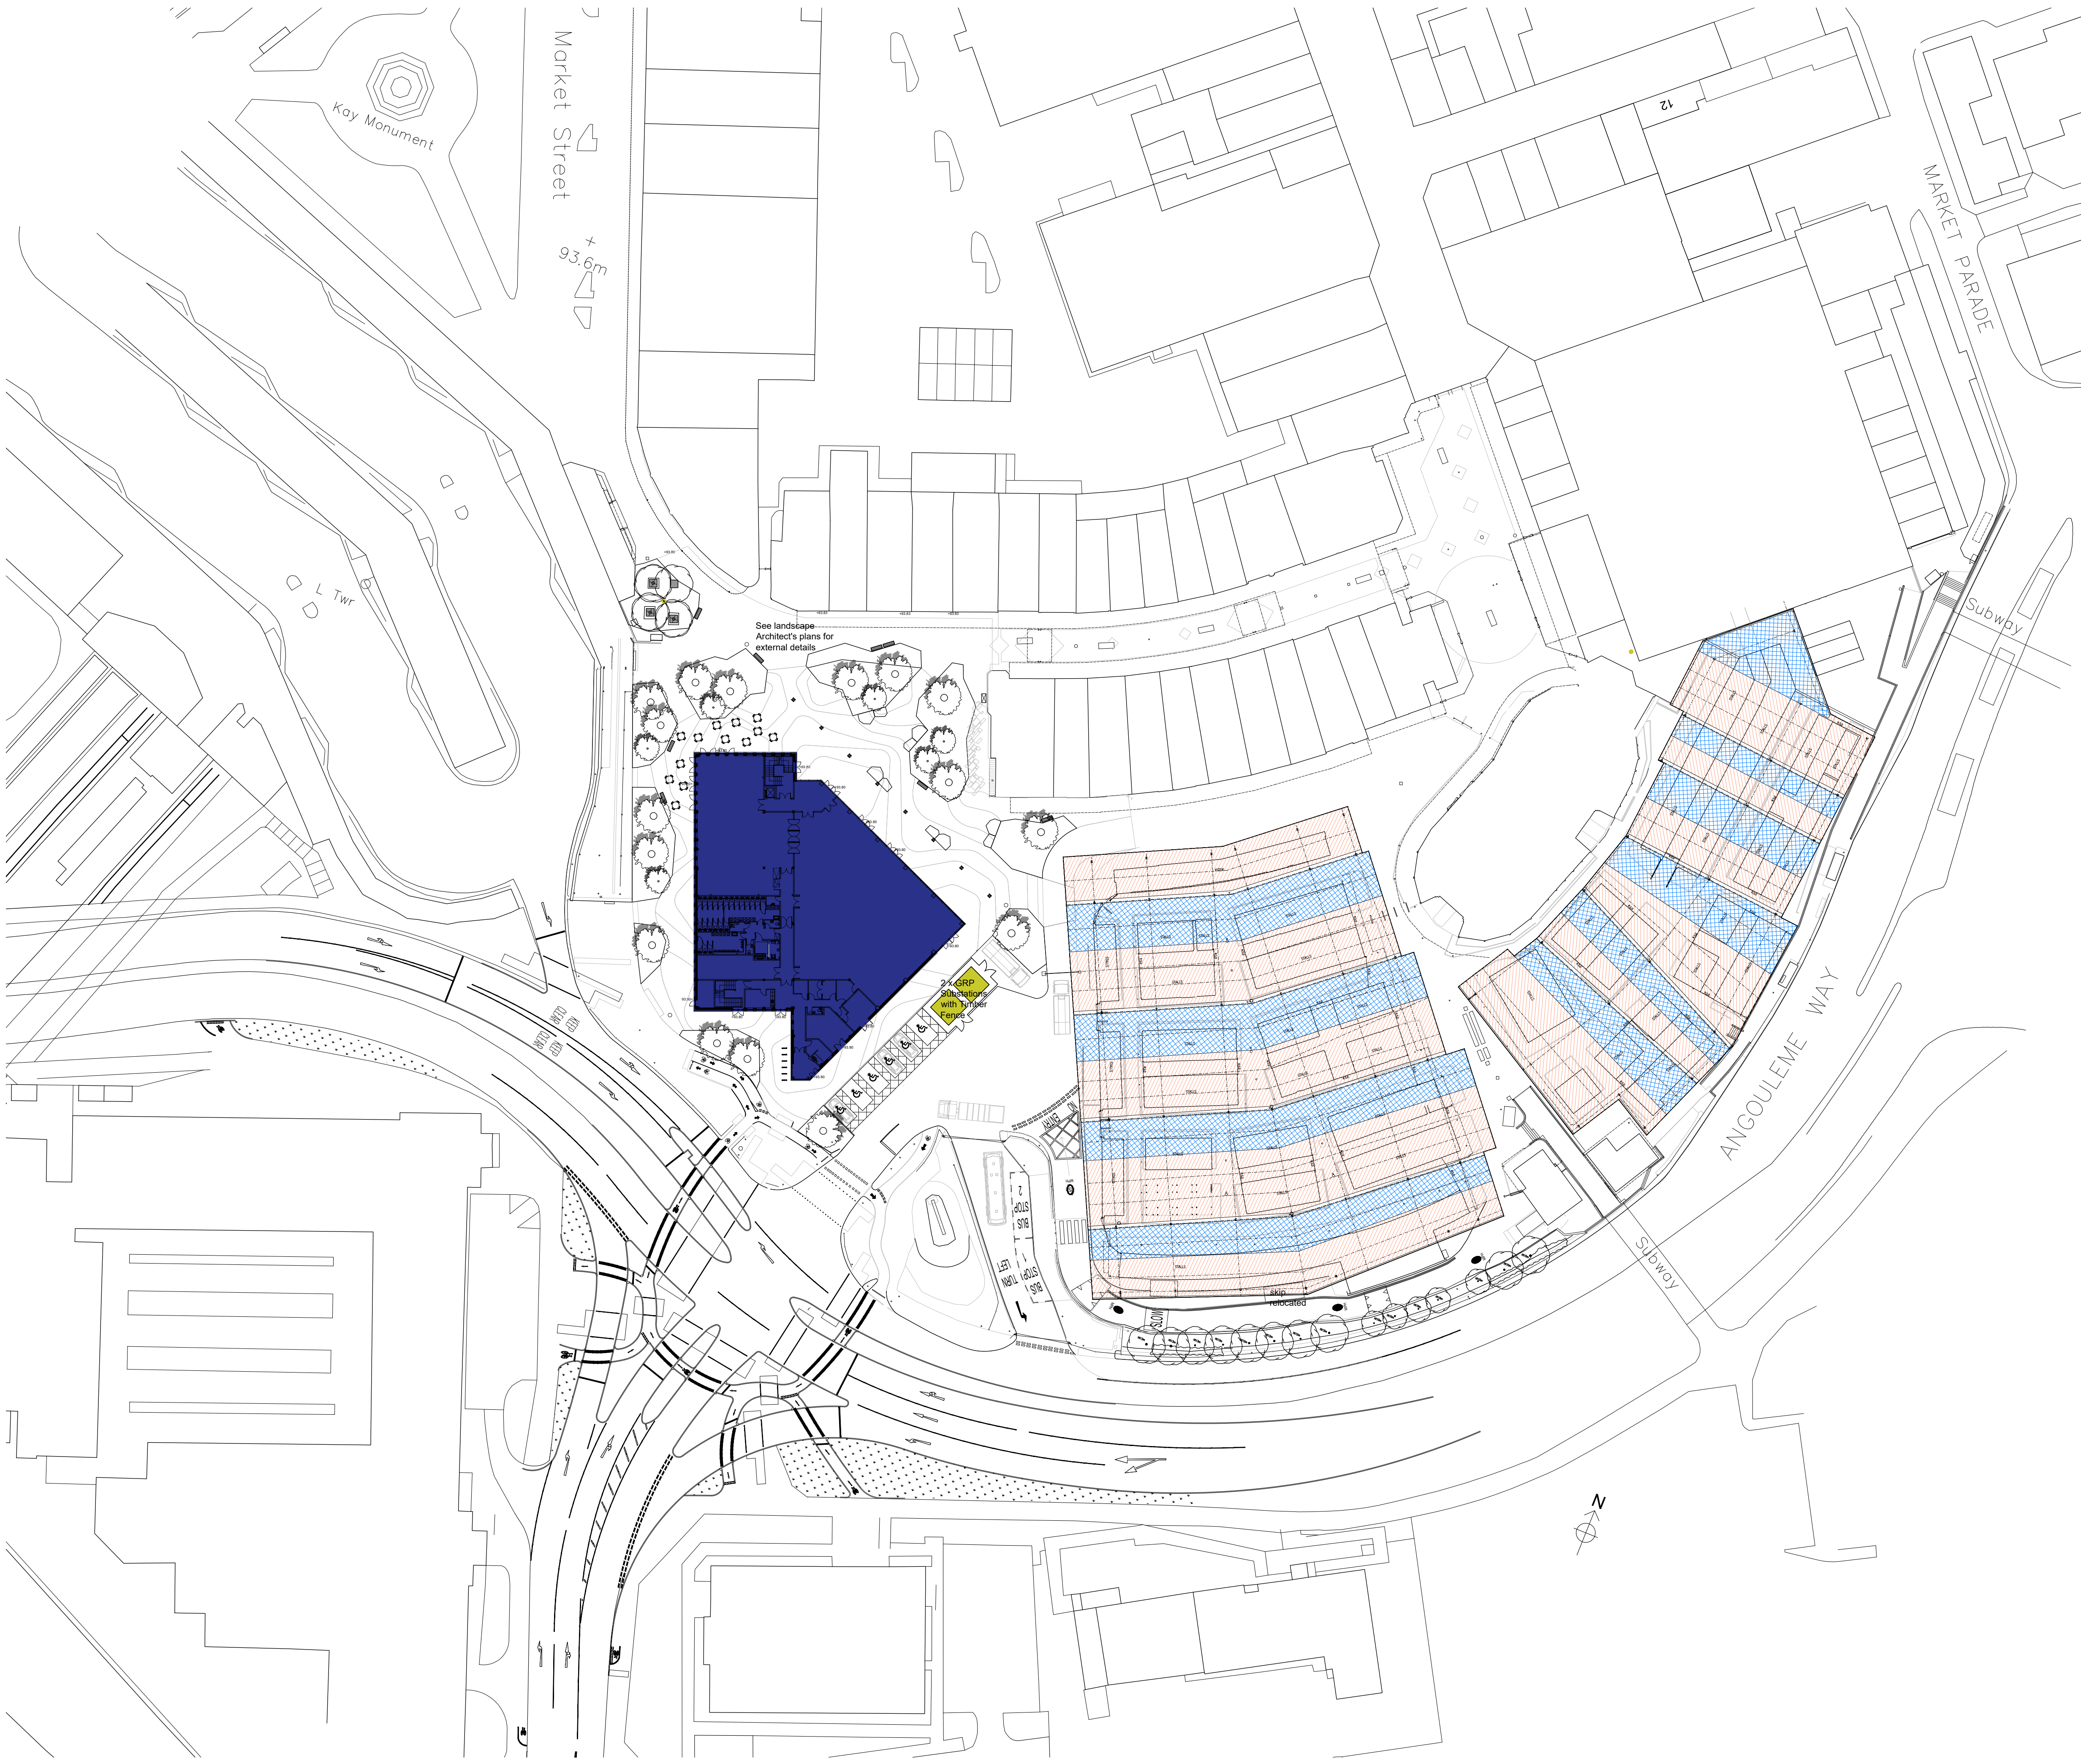

Do not scale off this drawing. All dimensions to be checked on site prior to manufacture and construction. This drawing is the property of Just-H Architects and should not be reproduced without permission. All discrepancies to be brought to the attention of the architect immediately. This drawing to be read in conjunction with the specification / bill of quantities and related drawings.

REVISION			
P01	FIRST ISSUE	07.10.21	RCO
P02	Flexihall moved to allow for access adjacent to bus station. Landscaping amended to create shared access across Murray road. New junction details added.	22.11.21	RCO
P03	Margaret Block reinstated	17.01.22	RCO
P04	Canopy geometry amended to suit topographical information, landscaping design updated to incorporate shared surface vehicle movements	23.02.22	RCO
P05	Market canopy column positions and roofs amended following existing survey	14.03.22	CT
P06	Amended to suit revised building design, accessible parking added	10.05.22	RCO
P07	Flexihall geometry to south entrance amended, landscaping detail to west added.	13.05.22	RCO
P08	Service Layby amended	16.05.22	RCO
P09	Flexihall footprint amended and landscaping altered to suit	23.05.22	RCO
P10	Parking bays and service layby amended to Highways Consultant information	30.05.22	RCO
P11	Enlarged service area option shown	04.07.22	RCO
P12	Landscaping to south of Flexihall & landscaping specification amended.	12.07.22	RCO
P13	Amended to show landscaping option with no grass	25.07.22	RCO
P14	Amended following feedback on proposed public park layout design	30.07.22	RCO
P15	Amended following client meeting. Provisional areas added	19.08.22	JG
P16	Plan updated to include part covered walkway / sub station relocation	08.09.22	JG
P17	Amended to include lighting layout, pavement design, GRP locations	23.09.22	JG
P18	Power points to west of plan removed	03.10.22	JG
P19	Amended to show landscaping by others, sub stations updated	12.12.22	RCO
P20	Market Canopy Roof 2 amended to suit retained Margaret block.	15.02.23	CT
P21	Landscaping note adjacent to Margaret block removed	17.02.23	CT
P22	Gillepsies landscaping drawing added to plan	22.02.23	CT
P23	Recycling Hub removed as Vinci comments, landscaping updated as Gillepsies drawing updated - PLANNING ISSUE	21.04.23	CT

KEY

- Existing Buildings
- New Flexihall
- Market Canopy
- GRP Substation

PLANNING ISSUE

BURY COUNCIL	client
BURY MARKET MASTERPLAN	project
PROPOSED SITE PLAN	title
BCO1	job No.
BURMAR-JHA-V6-XX-DR-A-0003 Rev P23	dwg No.
1:500 @ A1	scale
RCO	drawn



Just H
Architects

107 Timber Wharf
32 Worsley Street
Castlefield, Manchester
M15 4NX
0161 237 5500
info@justharchitects.co.uk