

Client:

Contract:
2 PLEASINGTON DRIVE

Drawing Title:
Proposed Plans

Project N°:
22.107

Drg N°:
BR.003

PLANNING:

BUILDING REGS:

TENDER:

CONSTRUCTION:

• SCALE:

DATE:

Drawn by:

Checked:

1/50


27.09.2021

AG


Suite 125
Imperial House
Hornby St
Bury

HOME


DESIGN • BUILD

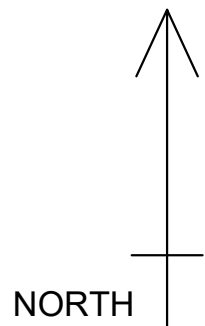

410700

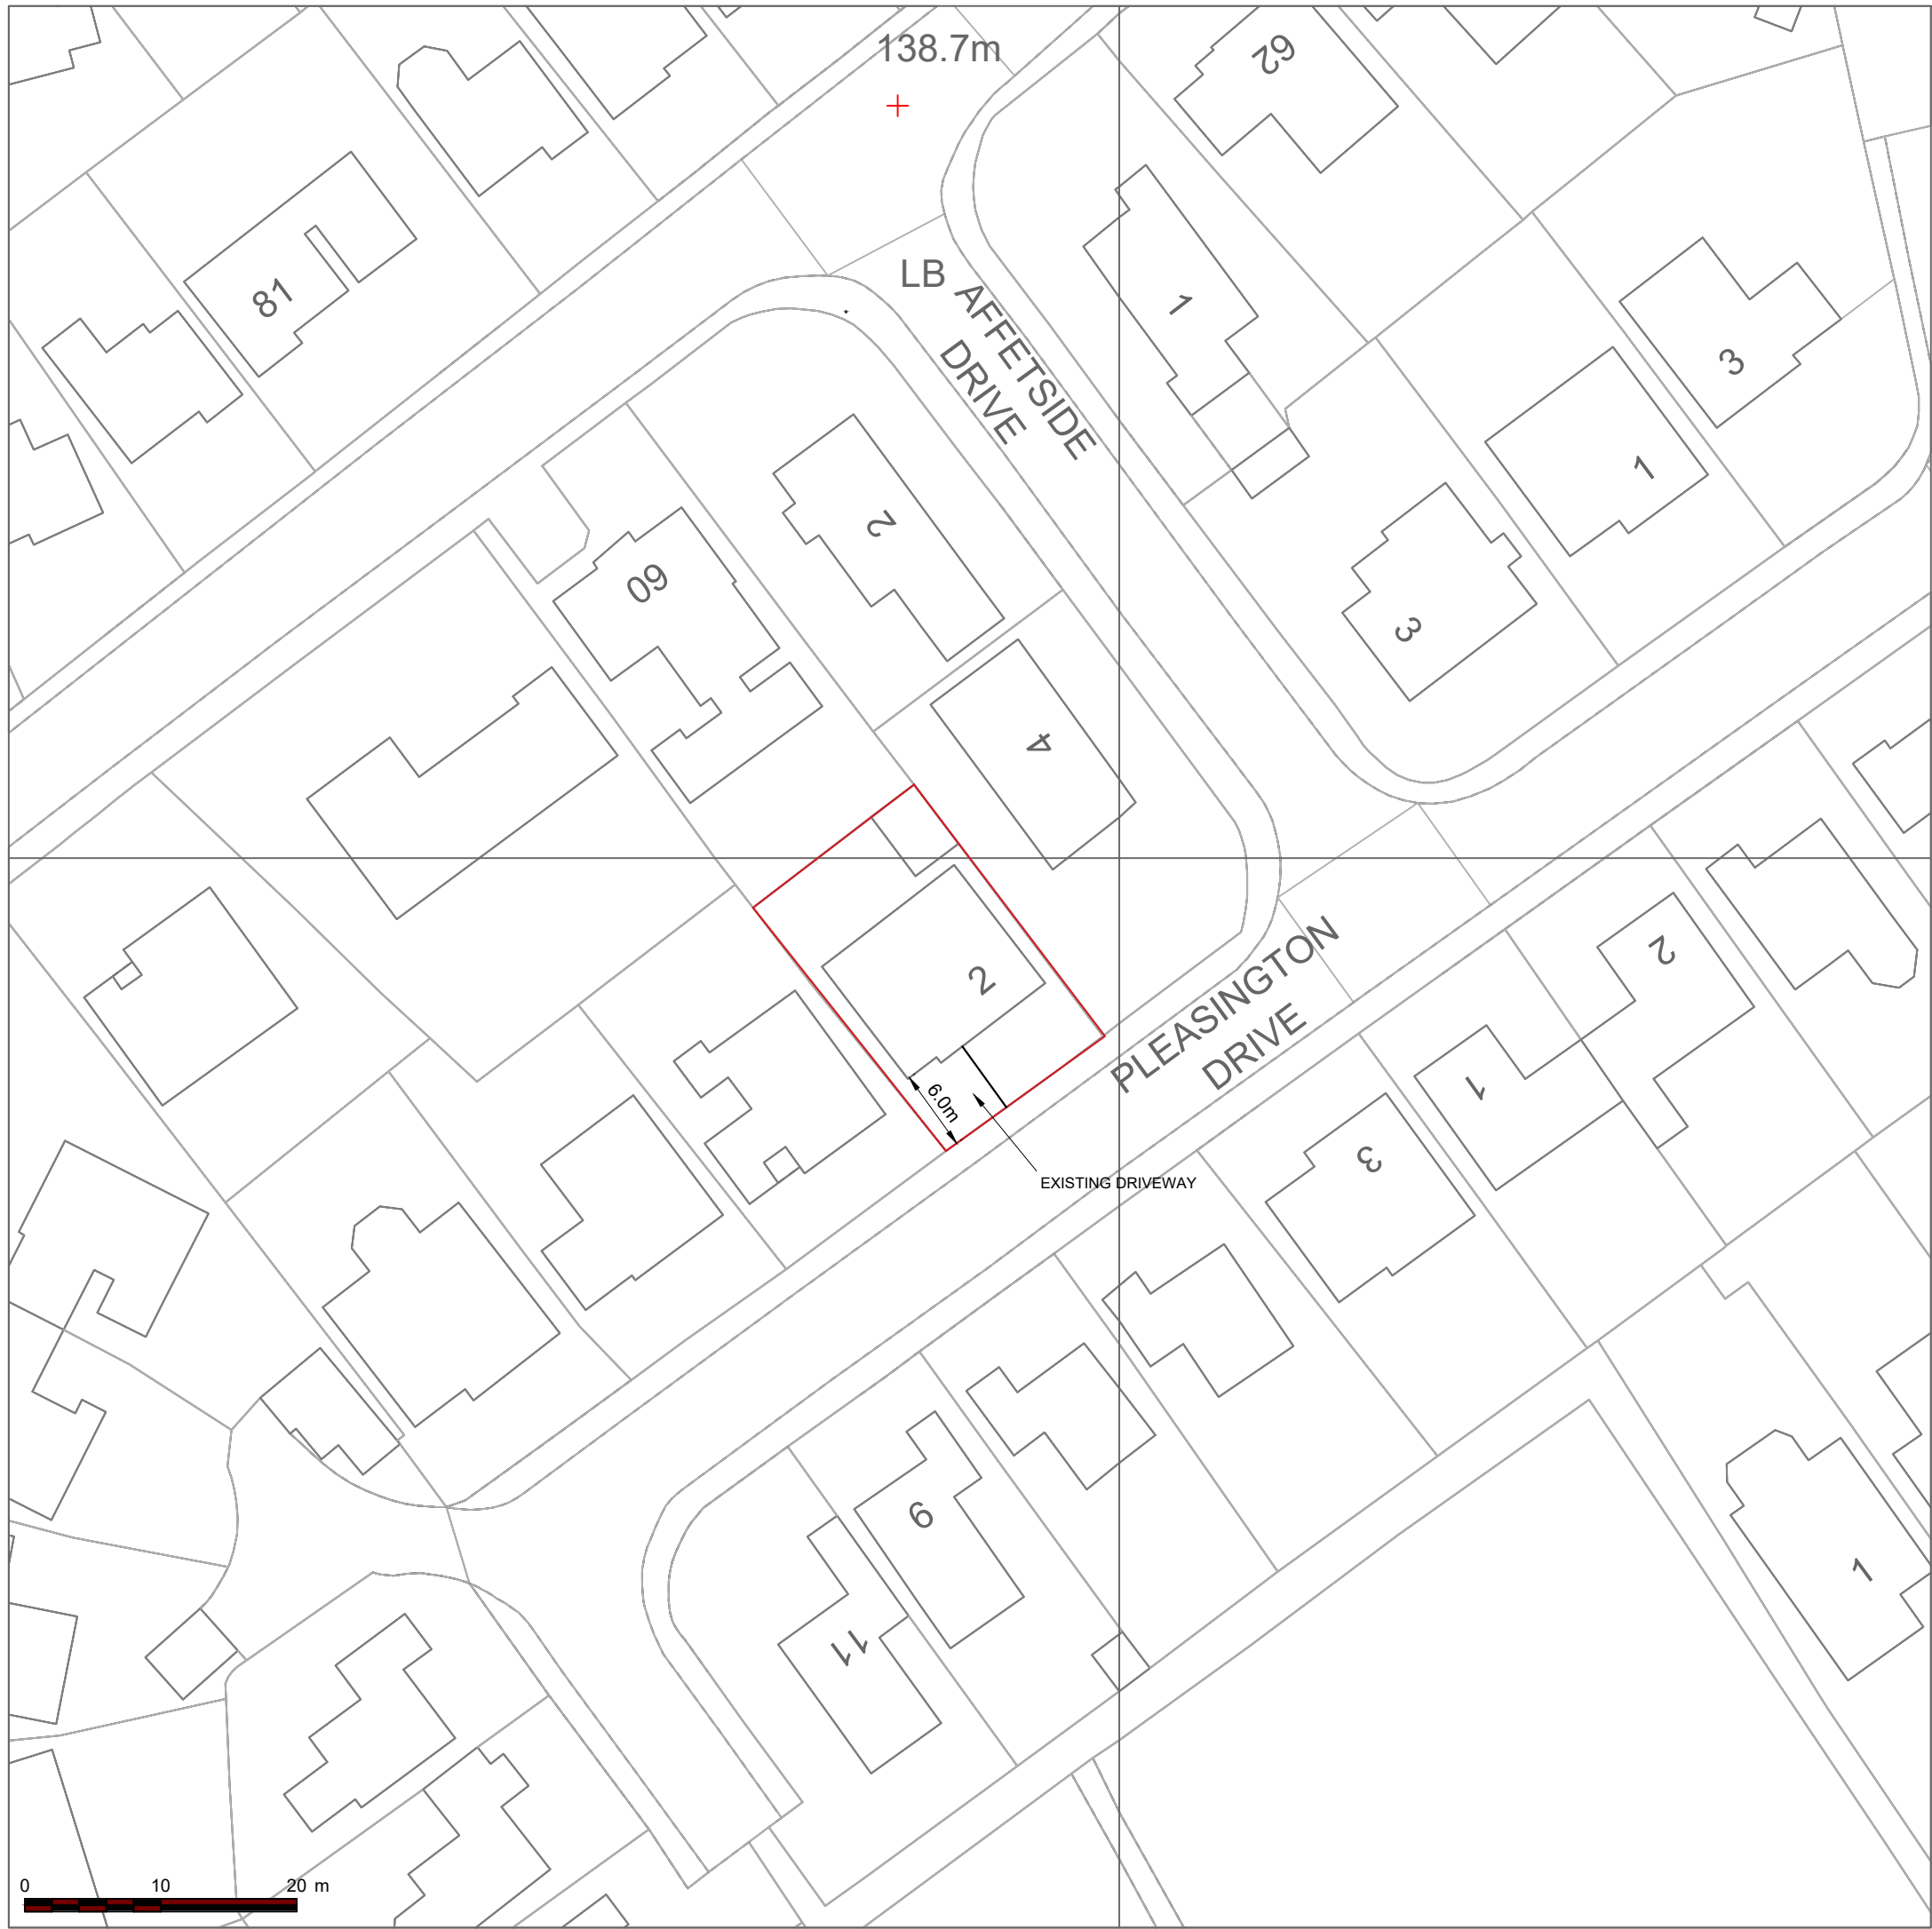

EXISTING SITE PLAN- 1:500

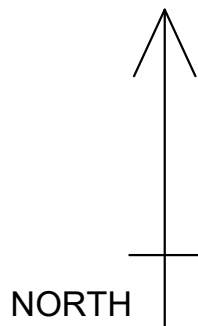

410700




LOCATION PLAN- 1:1250


377500

377500

410700

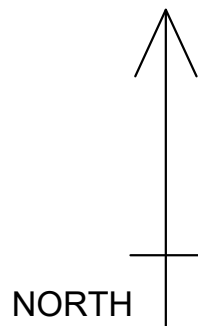

410700

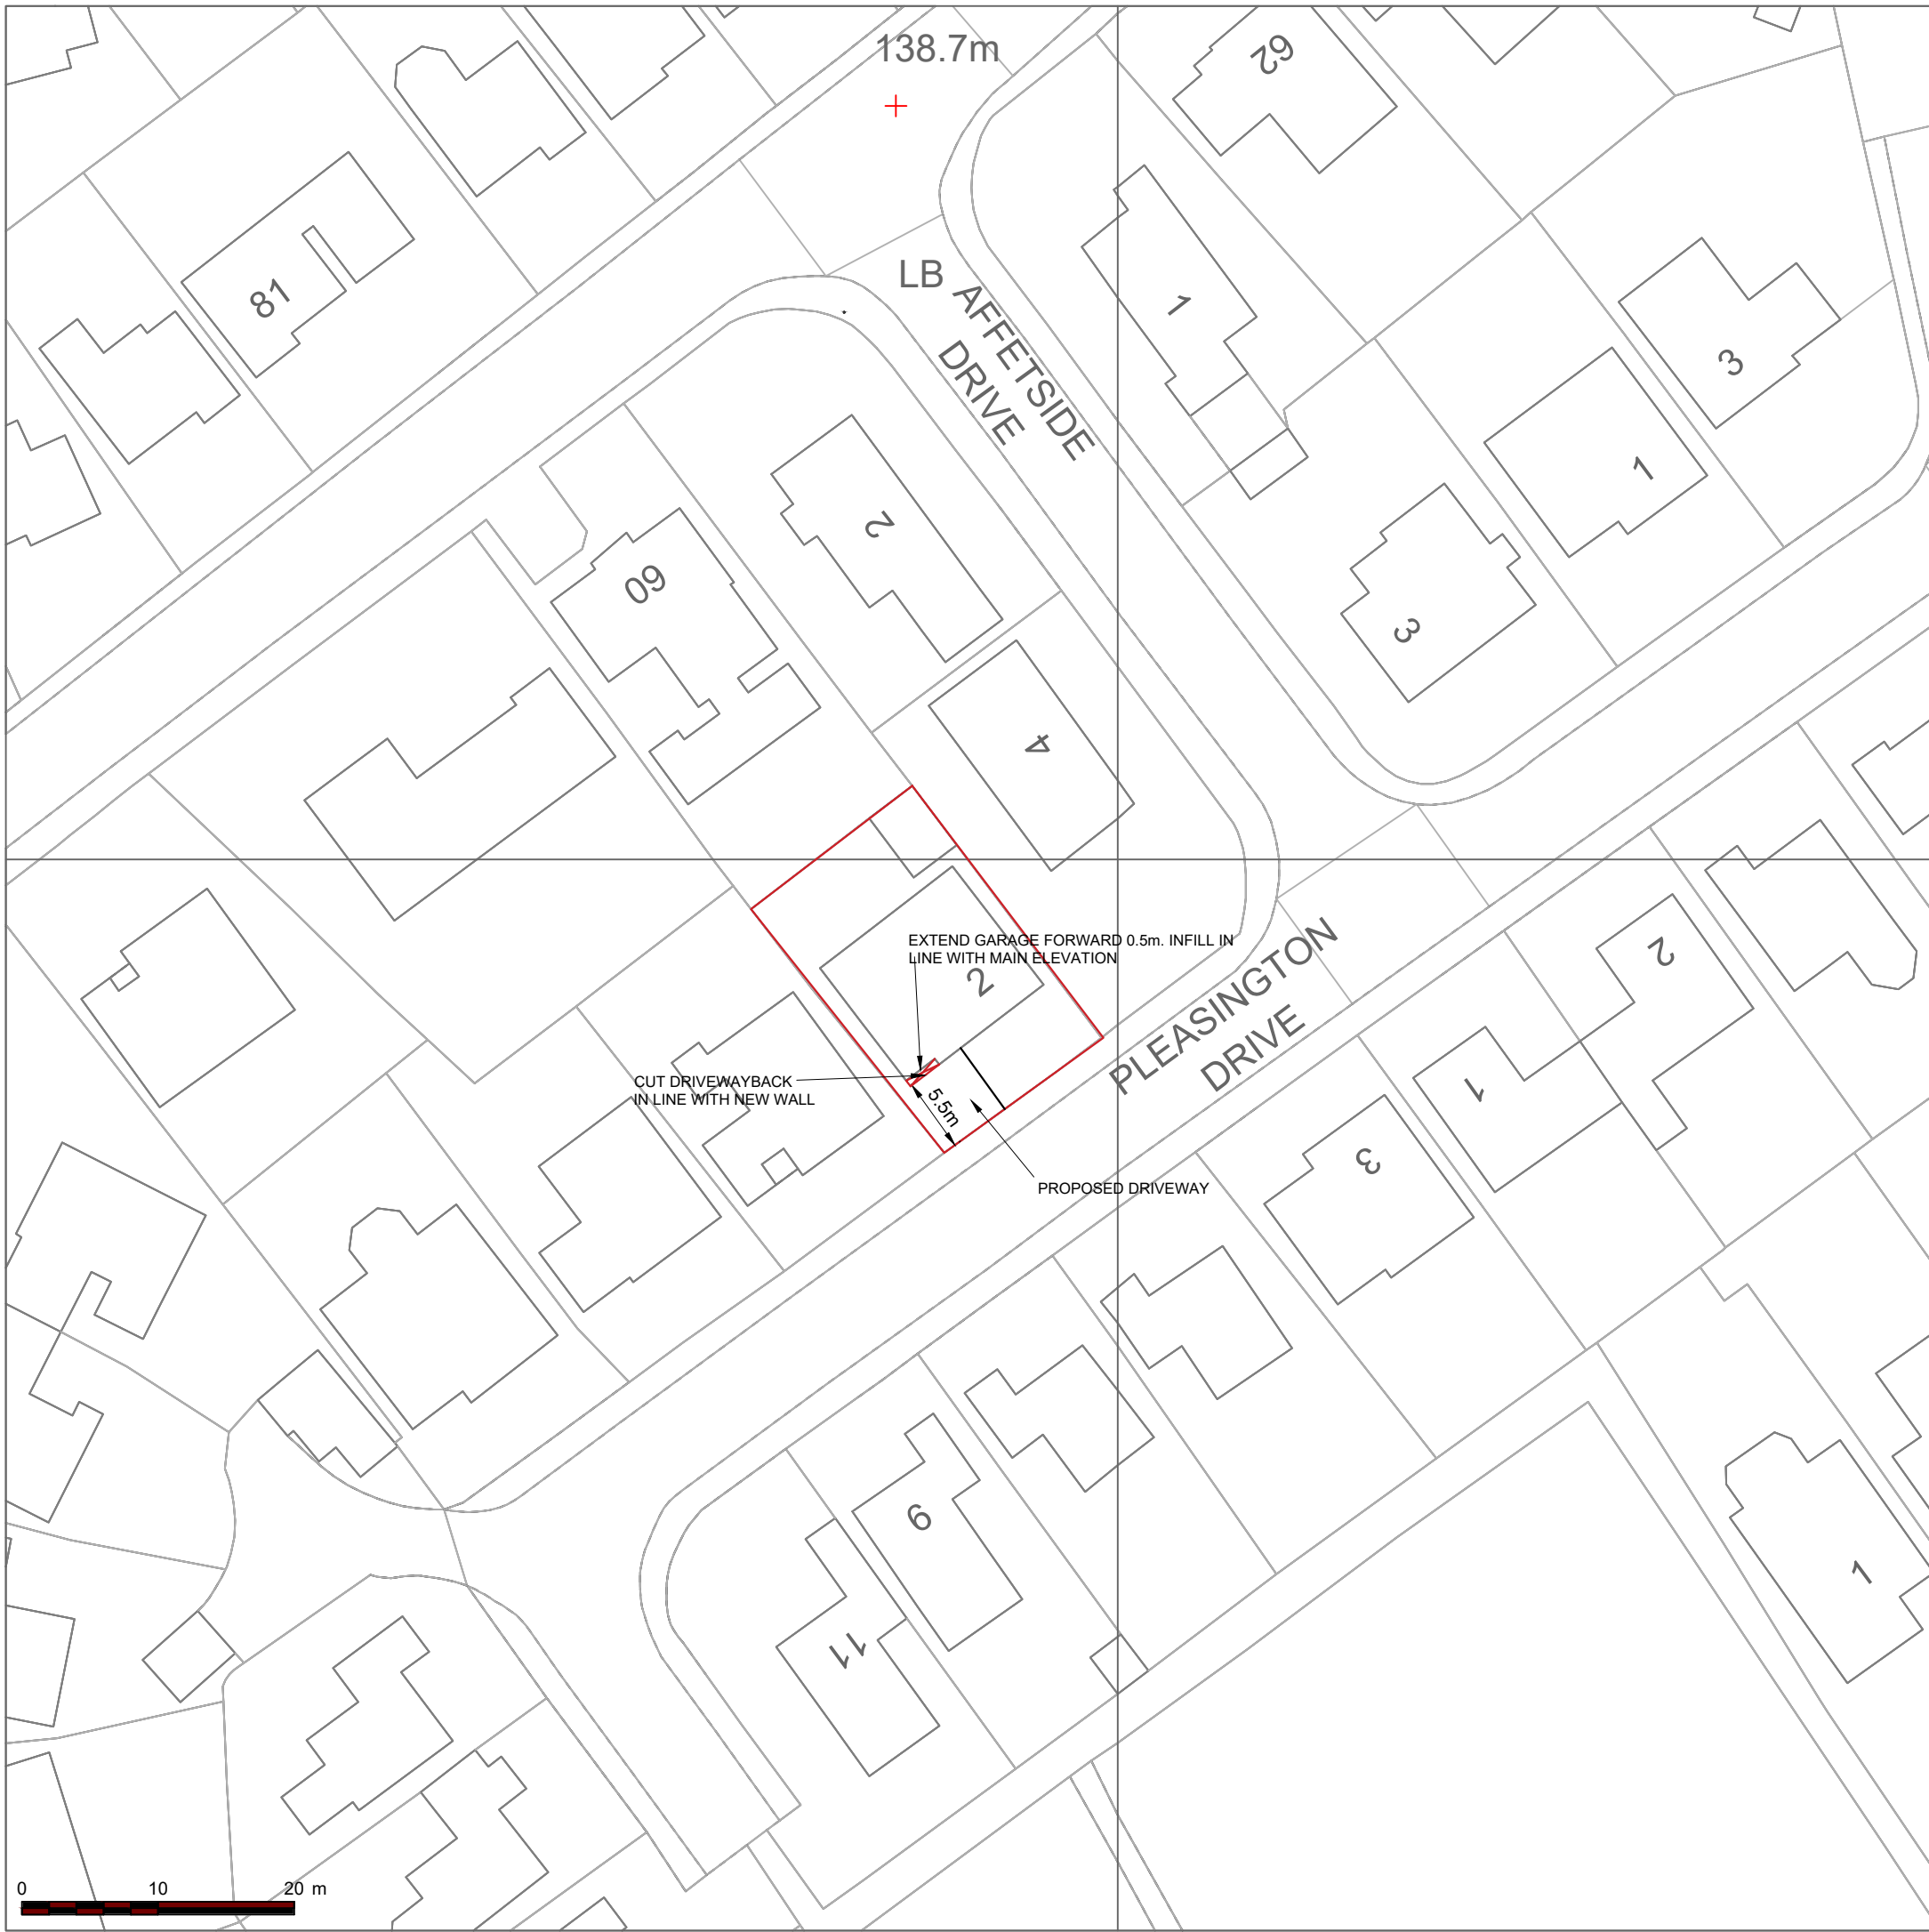

PROPOSED SITE PLAN- 1:500

377500

377500

410700

DORMER EXTENSION TO ROOF.
NO CHANGE TO DRIVEWAY.

A	27.09.21	ISSUED FOR PLANNING
N°	DATE	DESCRIPTION
REVISION		